



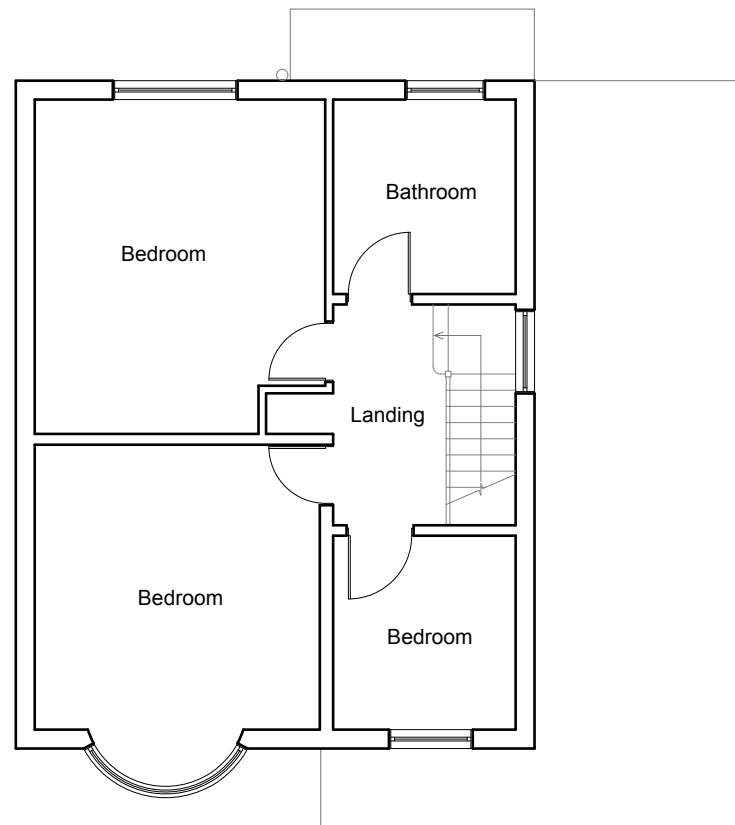


Existing First Floor Plan
Scale 1:100

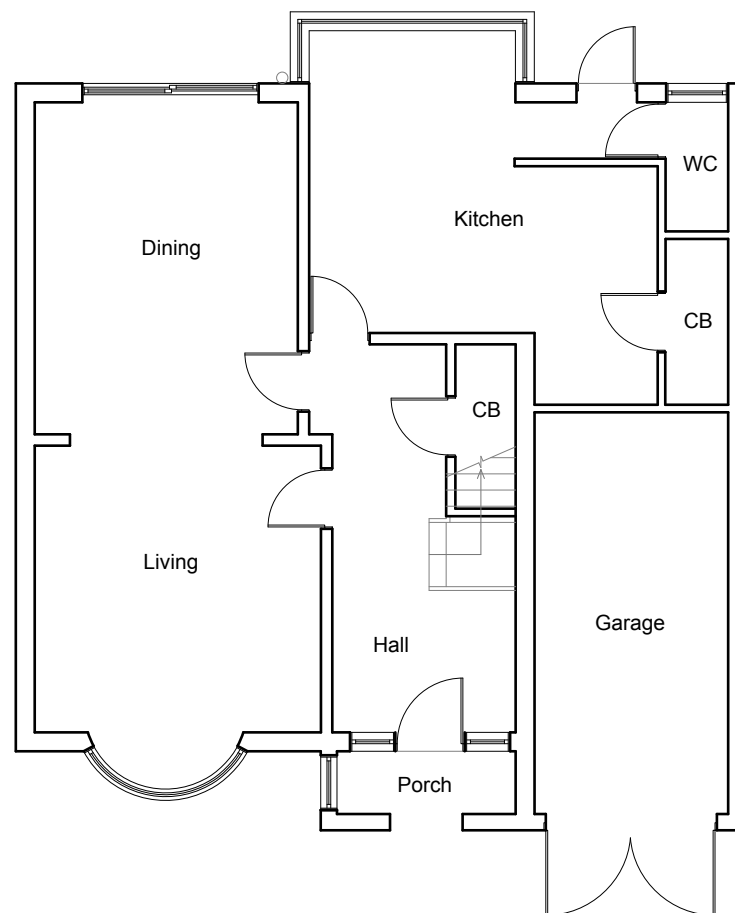

Existing Ground Floor Plan
Scale 1:100




Existing Front Elevation
Scale:1:100

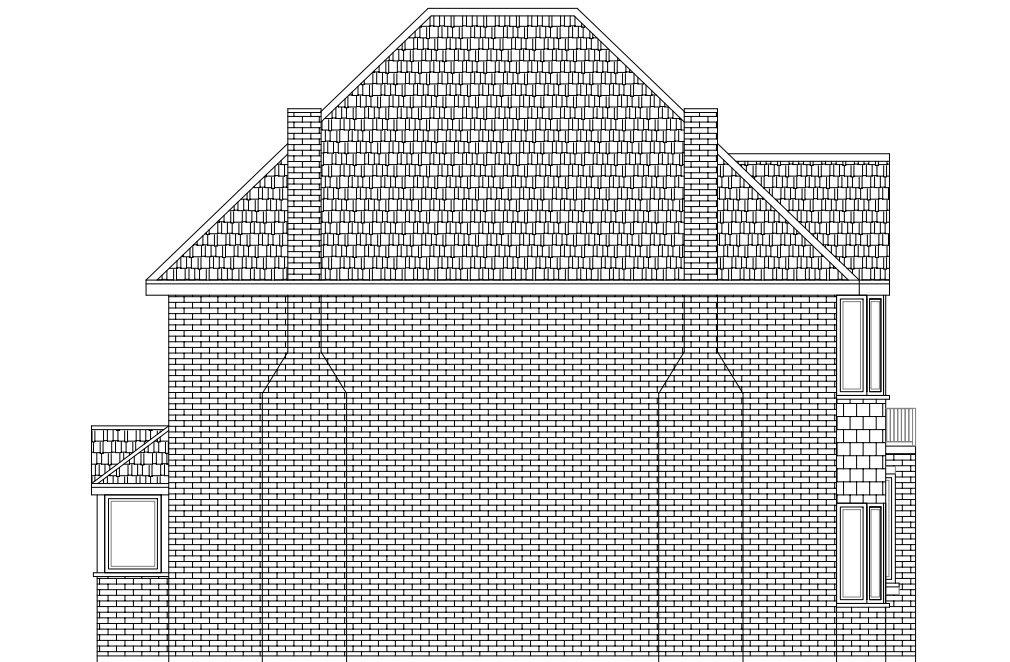

Existing Side Elevation
Scale:1:100




Existing Rear Elevation
Scale:1:100

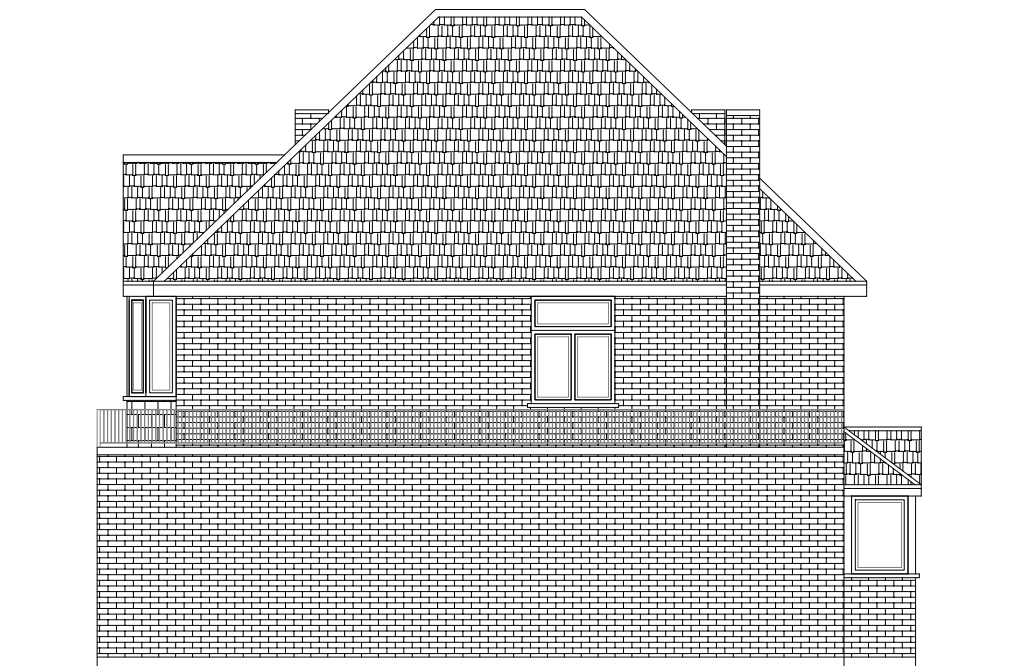

Existing Side Elevation
Scale:1:100


1:100

 

	Project:	Title:	Scale: 1:100 @ A3
	27 Edgar Road	Existing Floor Plans	Date: 24.03.2021
	West Drayton	Existing Elevations	Drawing No.:
	UB7 8HN		LBA 3059 - 01/LB
			Revision
info@lbarchigroup.co.uk Mob: 07710410150			

All work to comply with
current building regulations
and codes of practice

Proposed External Finish
Materials to Match Existing
External Finish Materials

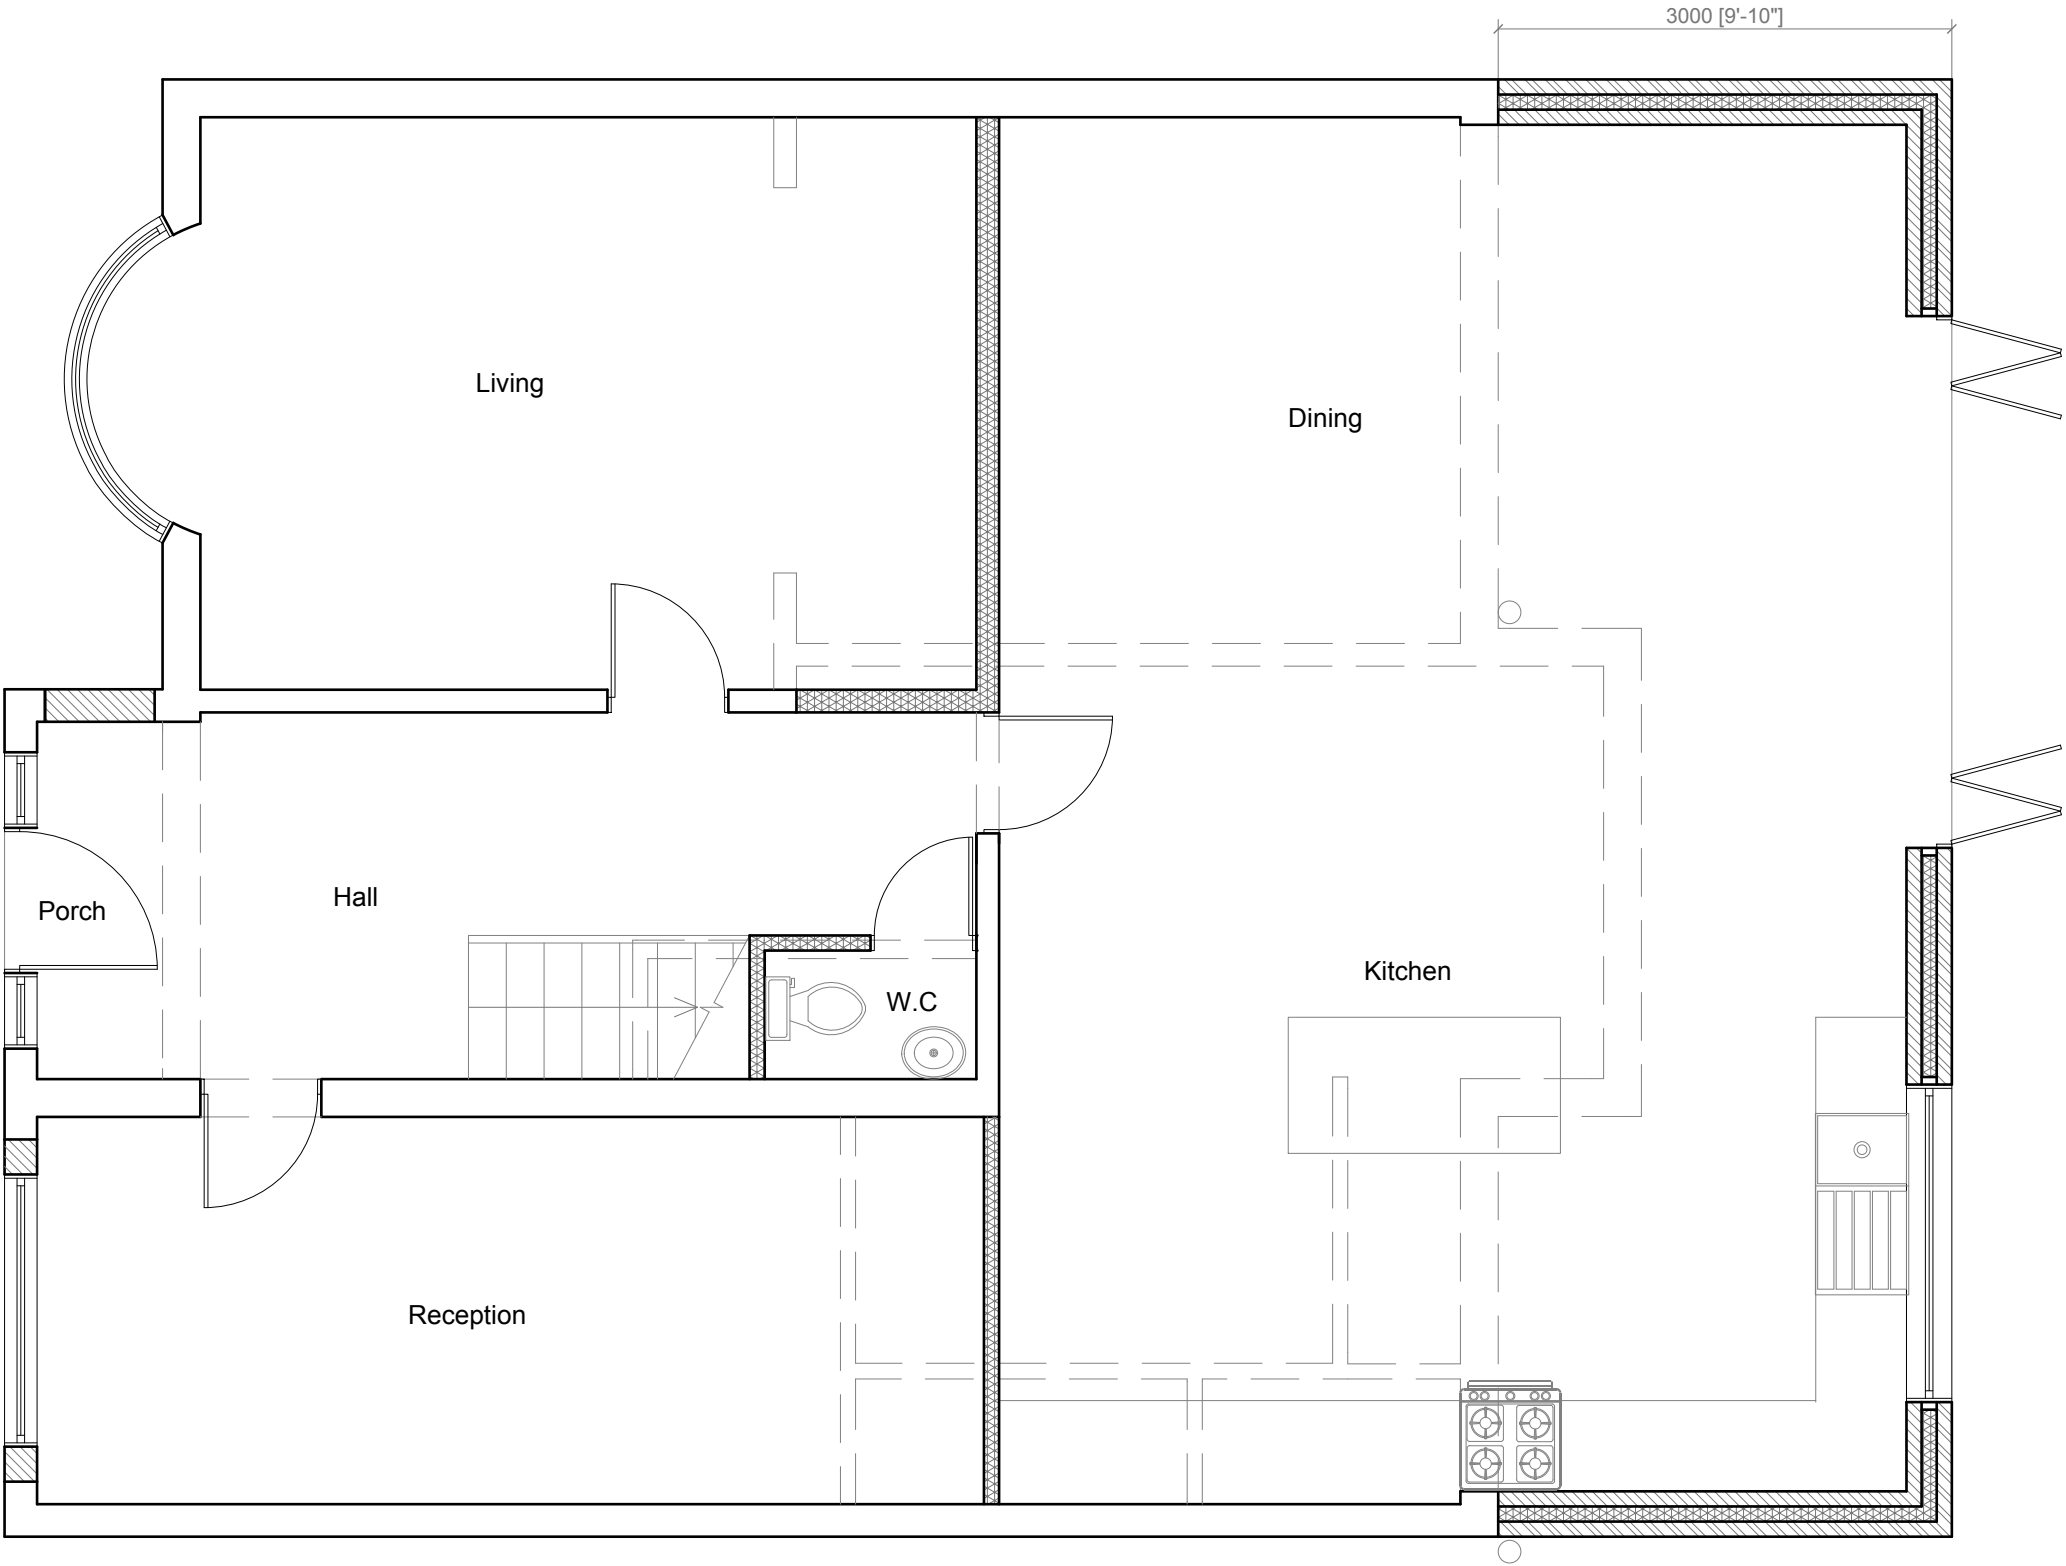



Proposed Ground Floor Plan
Scale 1:50

1:50






	Project:	Title:	Scale: 1:50 @ A3			
	27 Edgar Road West Drayton UB7 8HN	Proposed Ground Floor Plan	Date: 24.03.2021			
			Drawing No.: LBA 3059 - 02/LB			
			Revision			
info@lbarchigroup.co.uk Mob: 07710410150						

Proposed External Finish
Materials to Match Existing
External Finish Materials

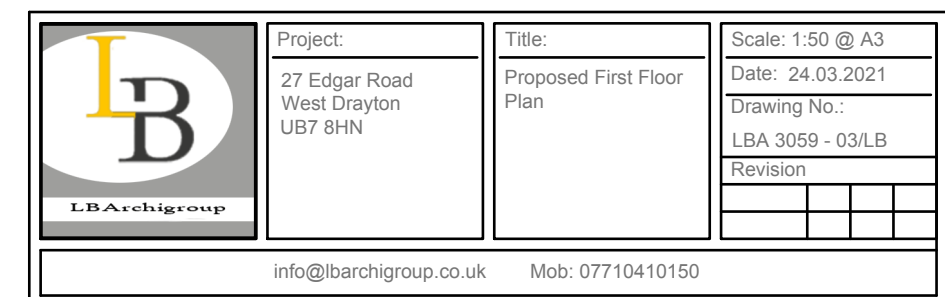 


Proposed External Finish Materials to Match Existing External Finish Materials

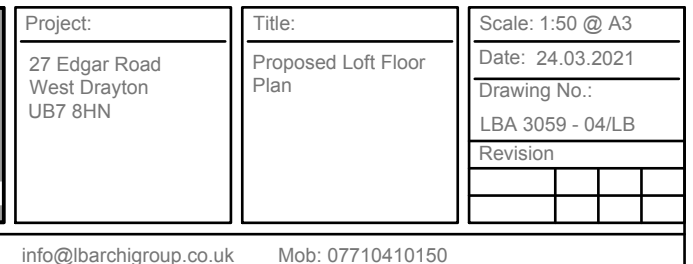 

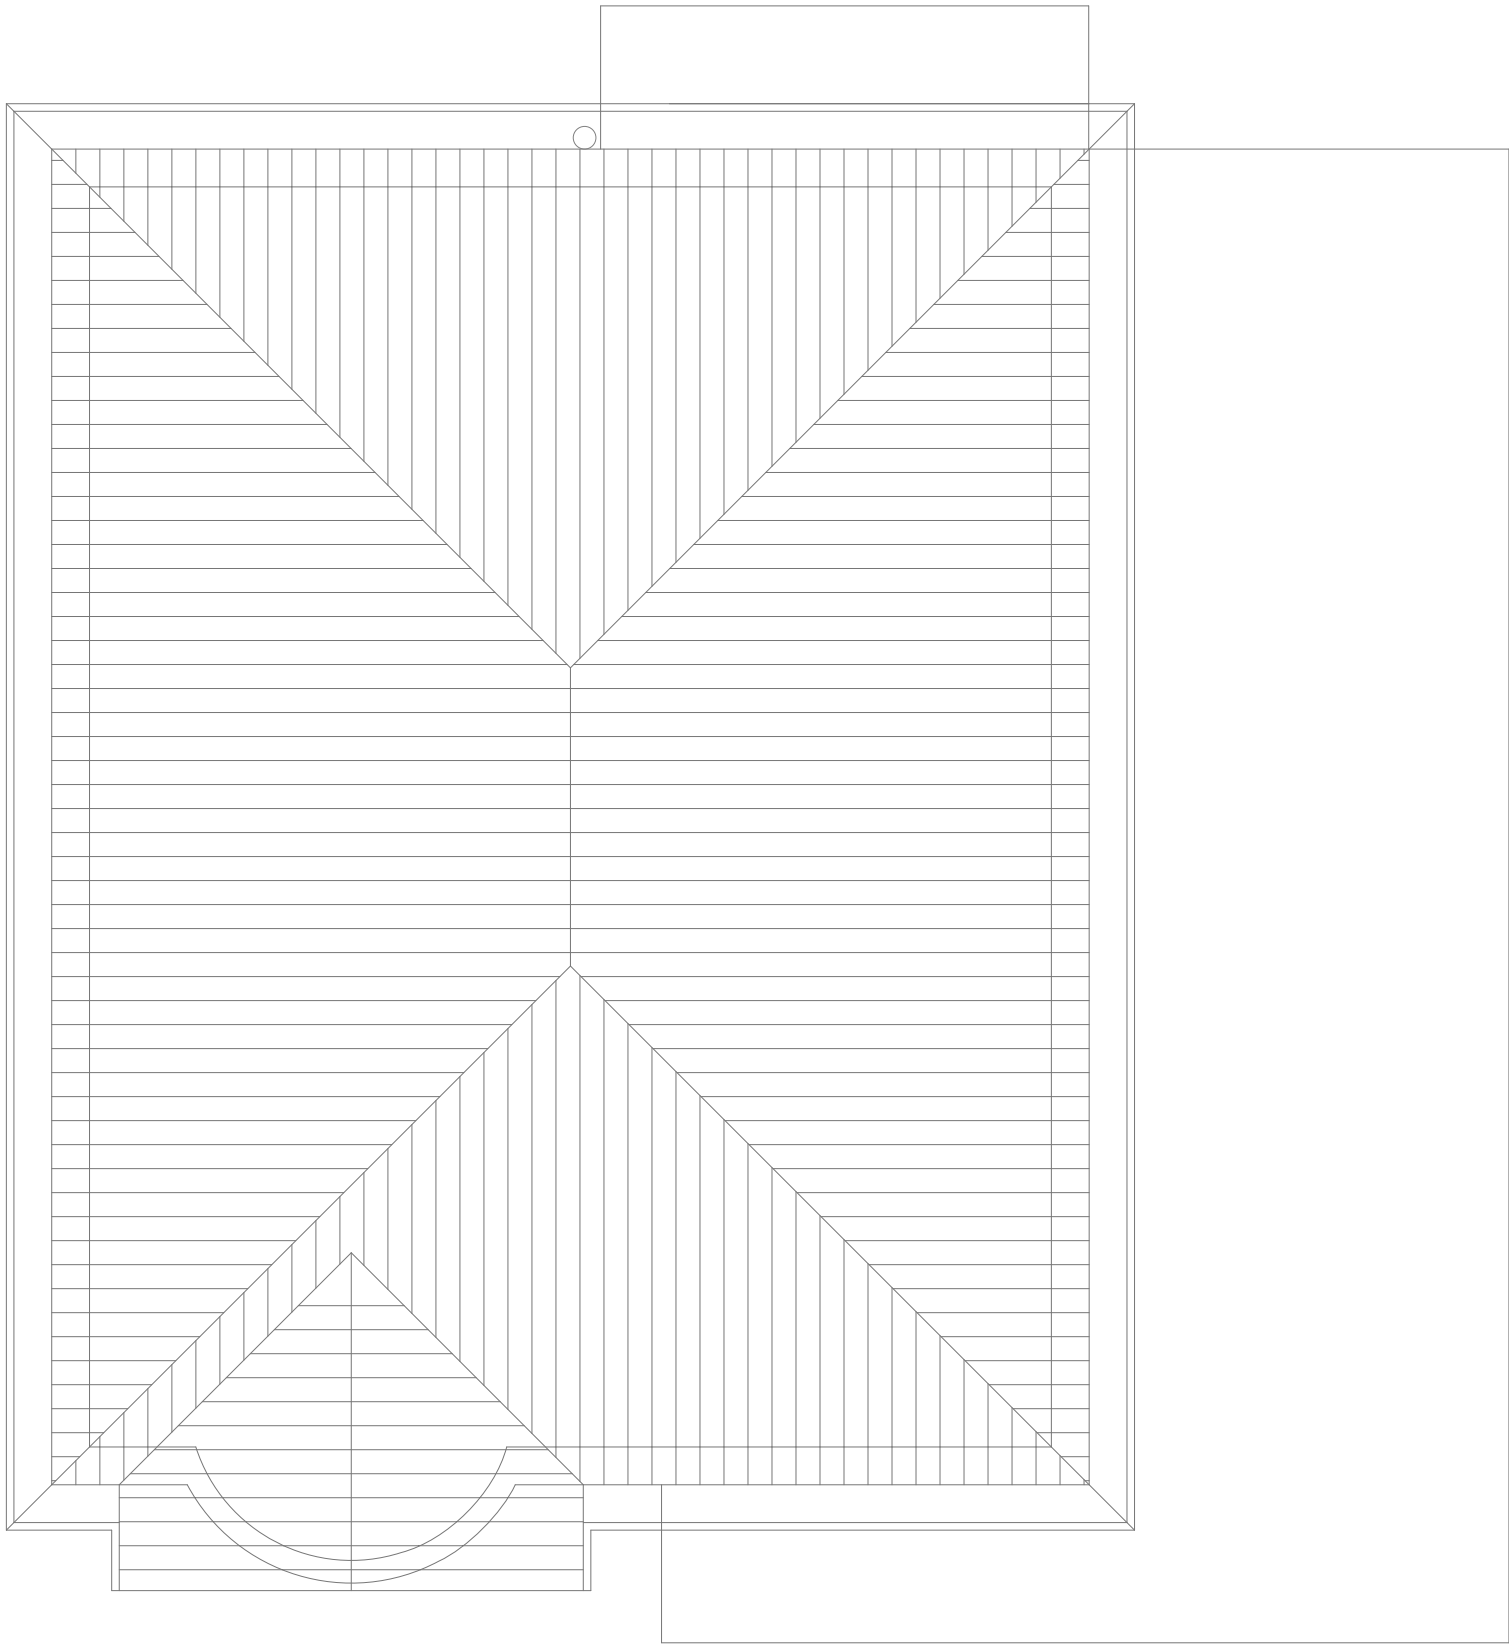


Existing Roof Plan
Scale 1:50

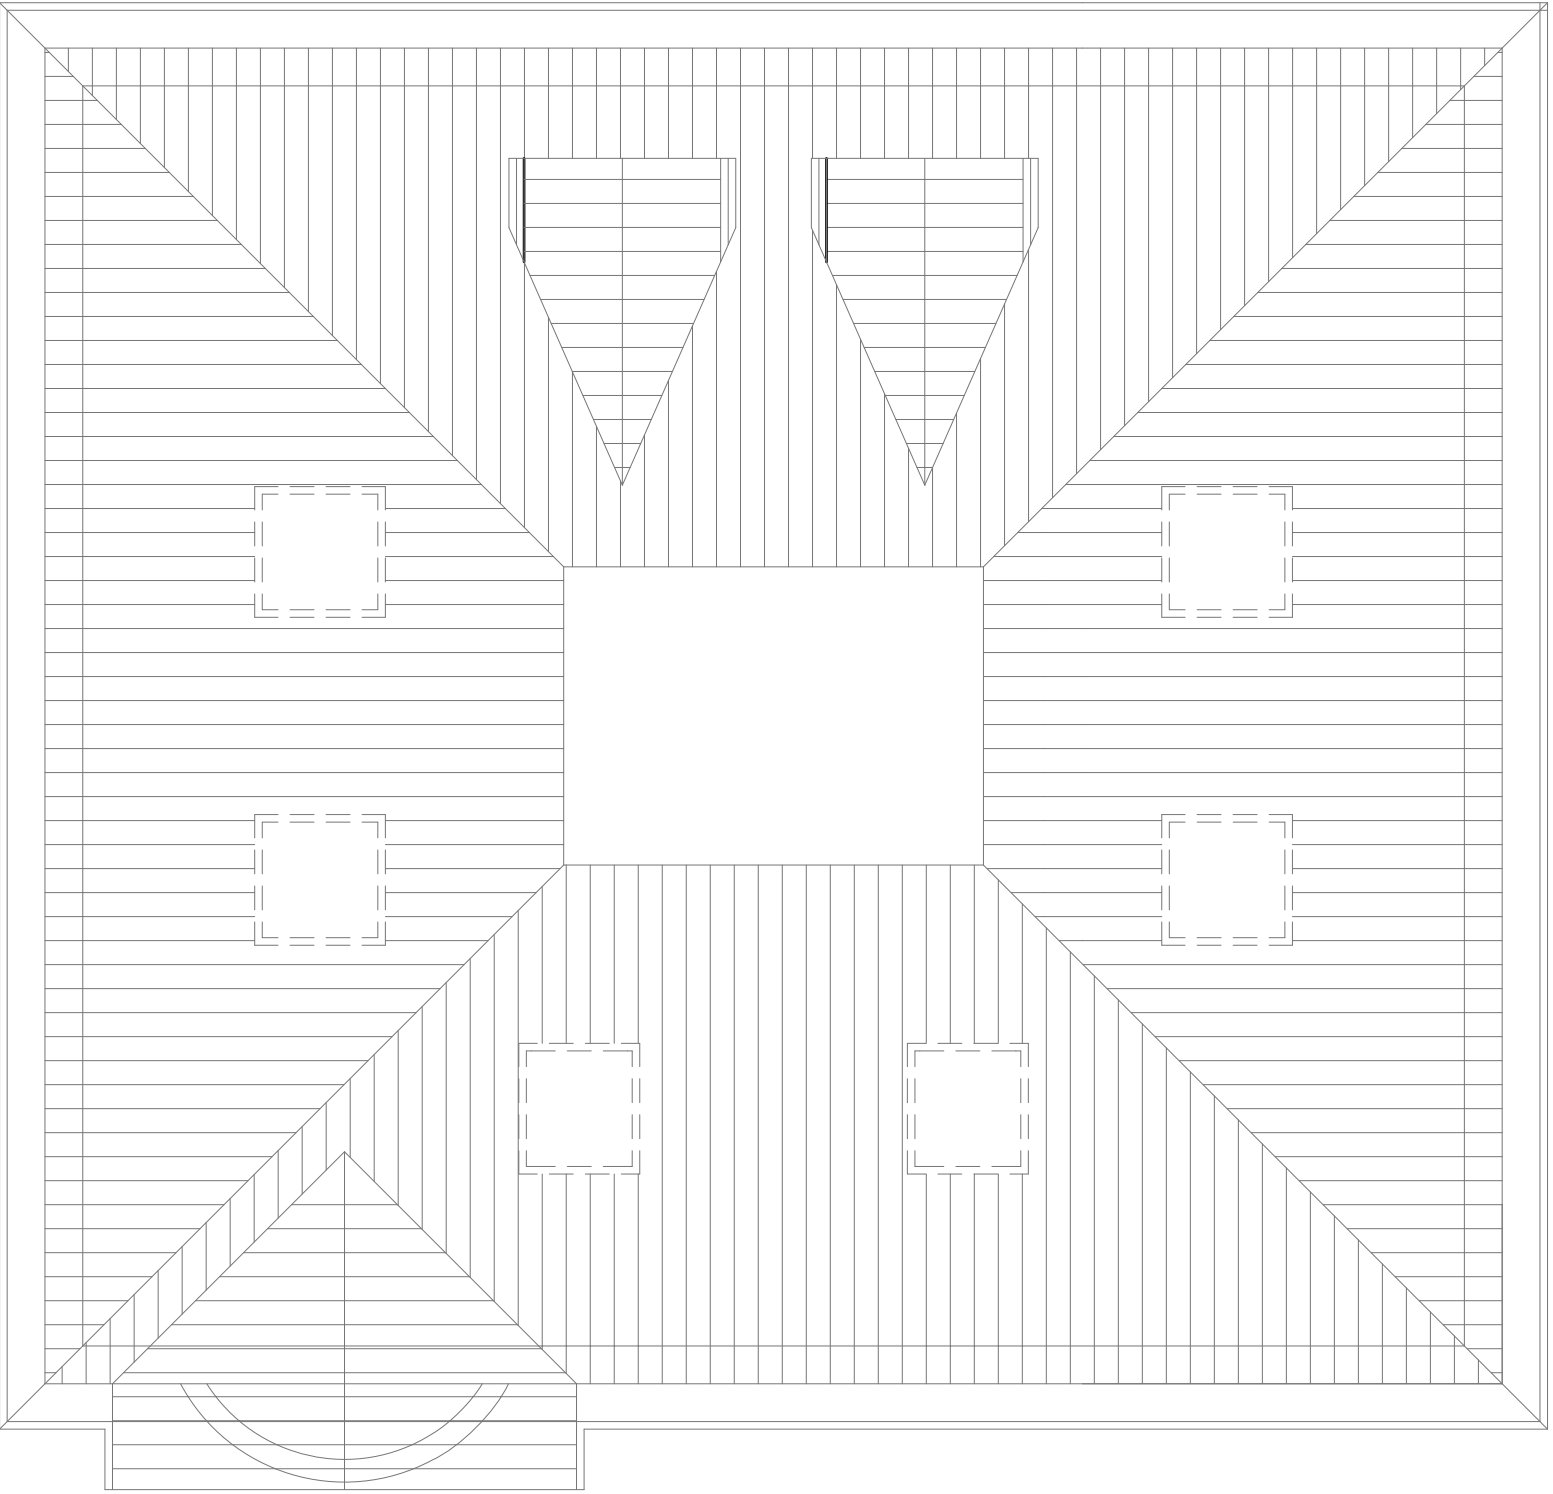

Proposed Roof Plan
Scale 1:50

1:50

 

10 Meter

	Project:	Title:	Scale: 1:50 @ A3
	27 Edgar Road West Drayton UB7 8HN	Existing Roof Plan	Date: 24.03.2021
		Proposed Roof Plan	Drawing No.: LBA 3059 - 05/LB
			Revision
info@lbarchigroup.co.uk Mob: 07710410150			

Proposed External Finish
Materials to Match Existing
External Finish Materials

An architectural line drawing of a two-story house. The house features a gabled roof with a textured shingle pattern. On the left side, there is a large front-facing window with multiple panes. To the right of this, there is a smaller window. Further right, there is a brick chimney. The house has a central entrance door with a small circular window. To the right of the door, there is another large window with multiple panes. The drawing is a black and white line art illustration.

specification, not
than 150mm
of roof slop.

The drawing shows a side elevation of a building. The central part is a main structure with a gabled roof. Two square windows are set into the gable. To the left, there is a lower section with a brick pattern. To the right, there is a taller section with two vertical windows. A chimney is visible behind the main roofline.

Architectural elevation drawing of a two-story house. The house features a gabled roof with two dormer windows. The first floor has a large window on the left and a set of four tall, narrow windows on the right. The second floor has three windows of varying sizes. The roof is covered in shingles, and the walls are finished with brickwork. Dimensions are indicated on the left: 3400 [11'-2"] for the total height and 2450 [8'] for the first floor height.

An architectural elevation drawing of a house. The main structure has a gabled roof with a textured shingle pattern. Two square dormer windows are set into the roof. The main walls are covered in a brick pattern. On the left, there is a vertical window with multiple panes. To the right, a chimney with a brick pattern rises above the roofline. The drawing is a black and white line art with hatching for texture.

1:100

0 1 2 5 10 Meter

	Project:	Title:	Scale: 1:100 @ A3				
	27 Edgar Road West Drayton UB7 8HN	Proposed Elevations	Date: 24.03.2021				
			Drawing No.:				
			LBA 3059 - 06/LB				
			Revision				
info@lbarchgroup.co.uk Mob: 07710410150							