



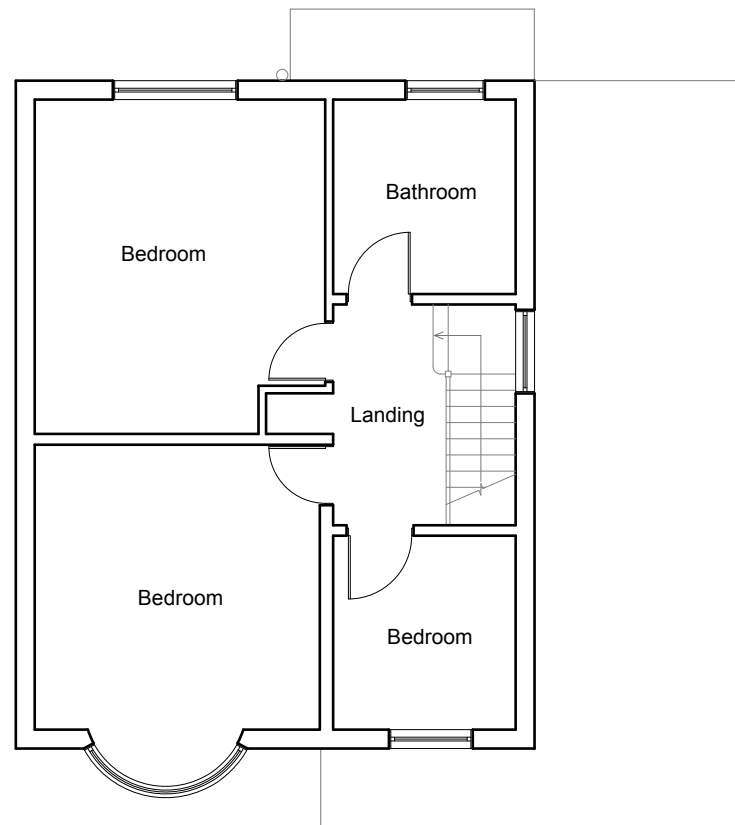


Existing First Floor Plan
Scale 1:100

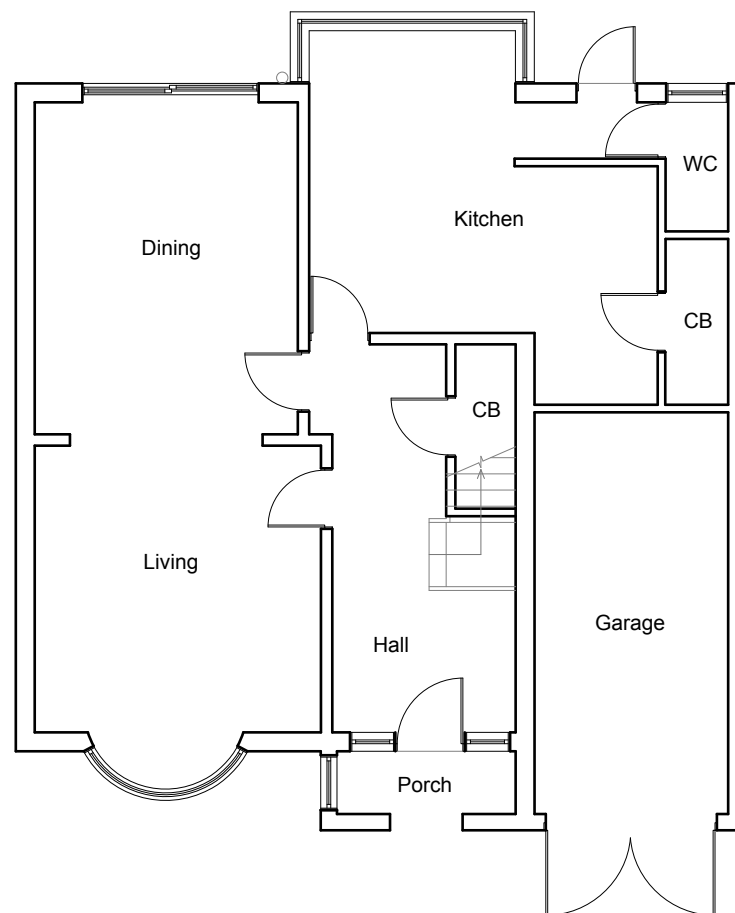

Existing Ground Floor Plan
Scale 1:100




Existing Front Elevation
Scale:1:100

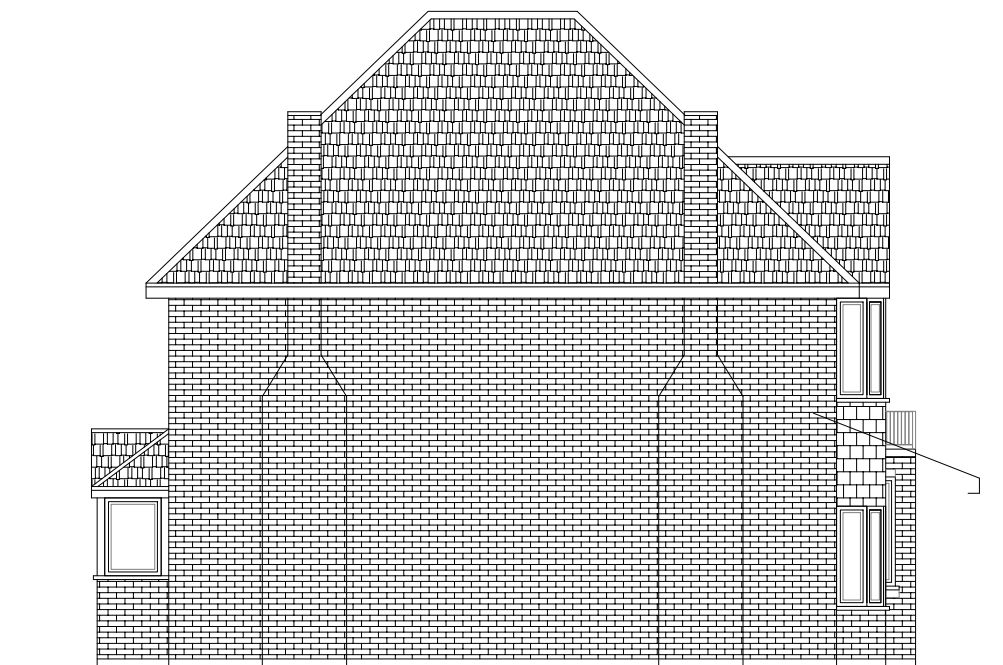

Existing Side Elevation
Scale:1:100



Existing Rear Elevation
Scale:1:100

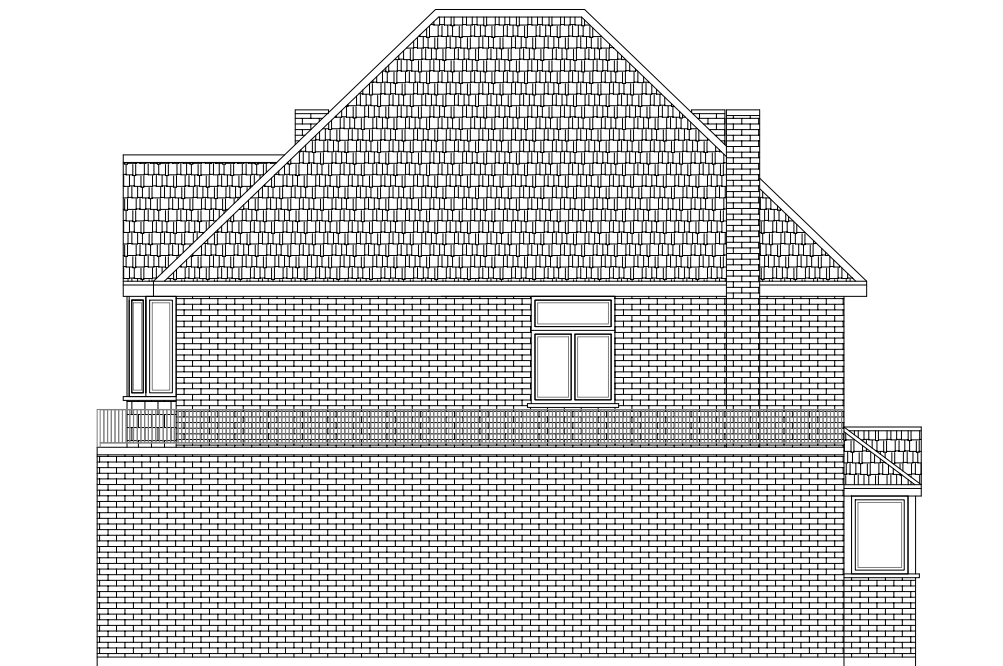


Existing Side Elevation
Scale:1:100



	Project:	Title:	Scale: 1:100 @ A3
	27 Edgar Road	Existing Floor Plans	Date: 24.03.2021
	West Drayton	Existing Elevations	Drawing No.:
	UB7 8HN		LBA 3059 - 01/LB
			Revision
info@lbarchigroup.co.uk Mob: 07710410150			


All work to comply with
current building regulations
and codes of practice

Proposed External Finish
Materials to Match Existing
External Finish Materials

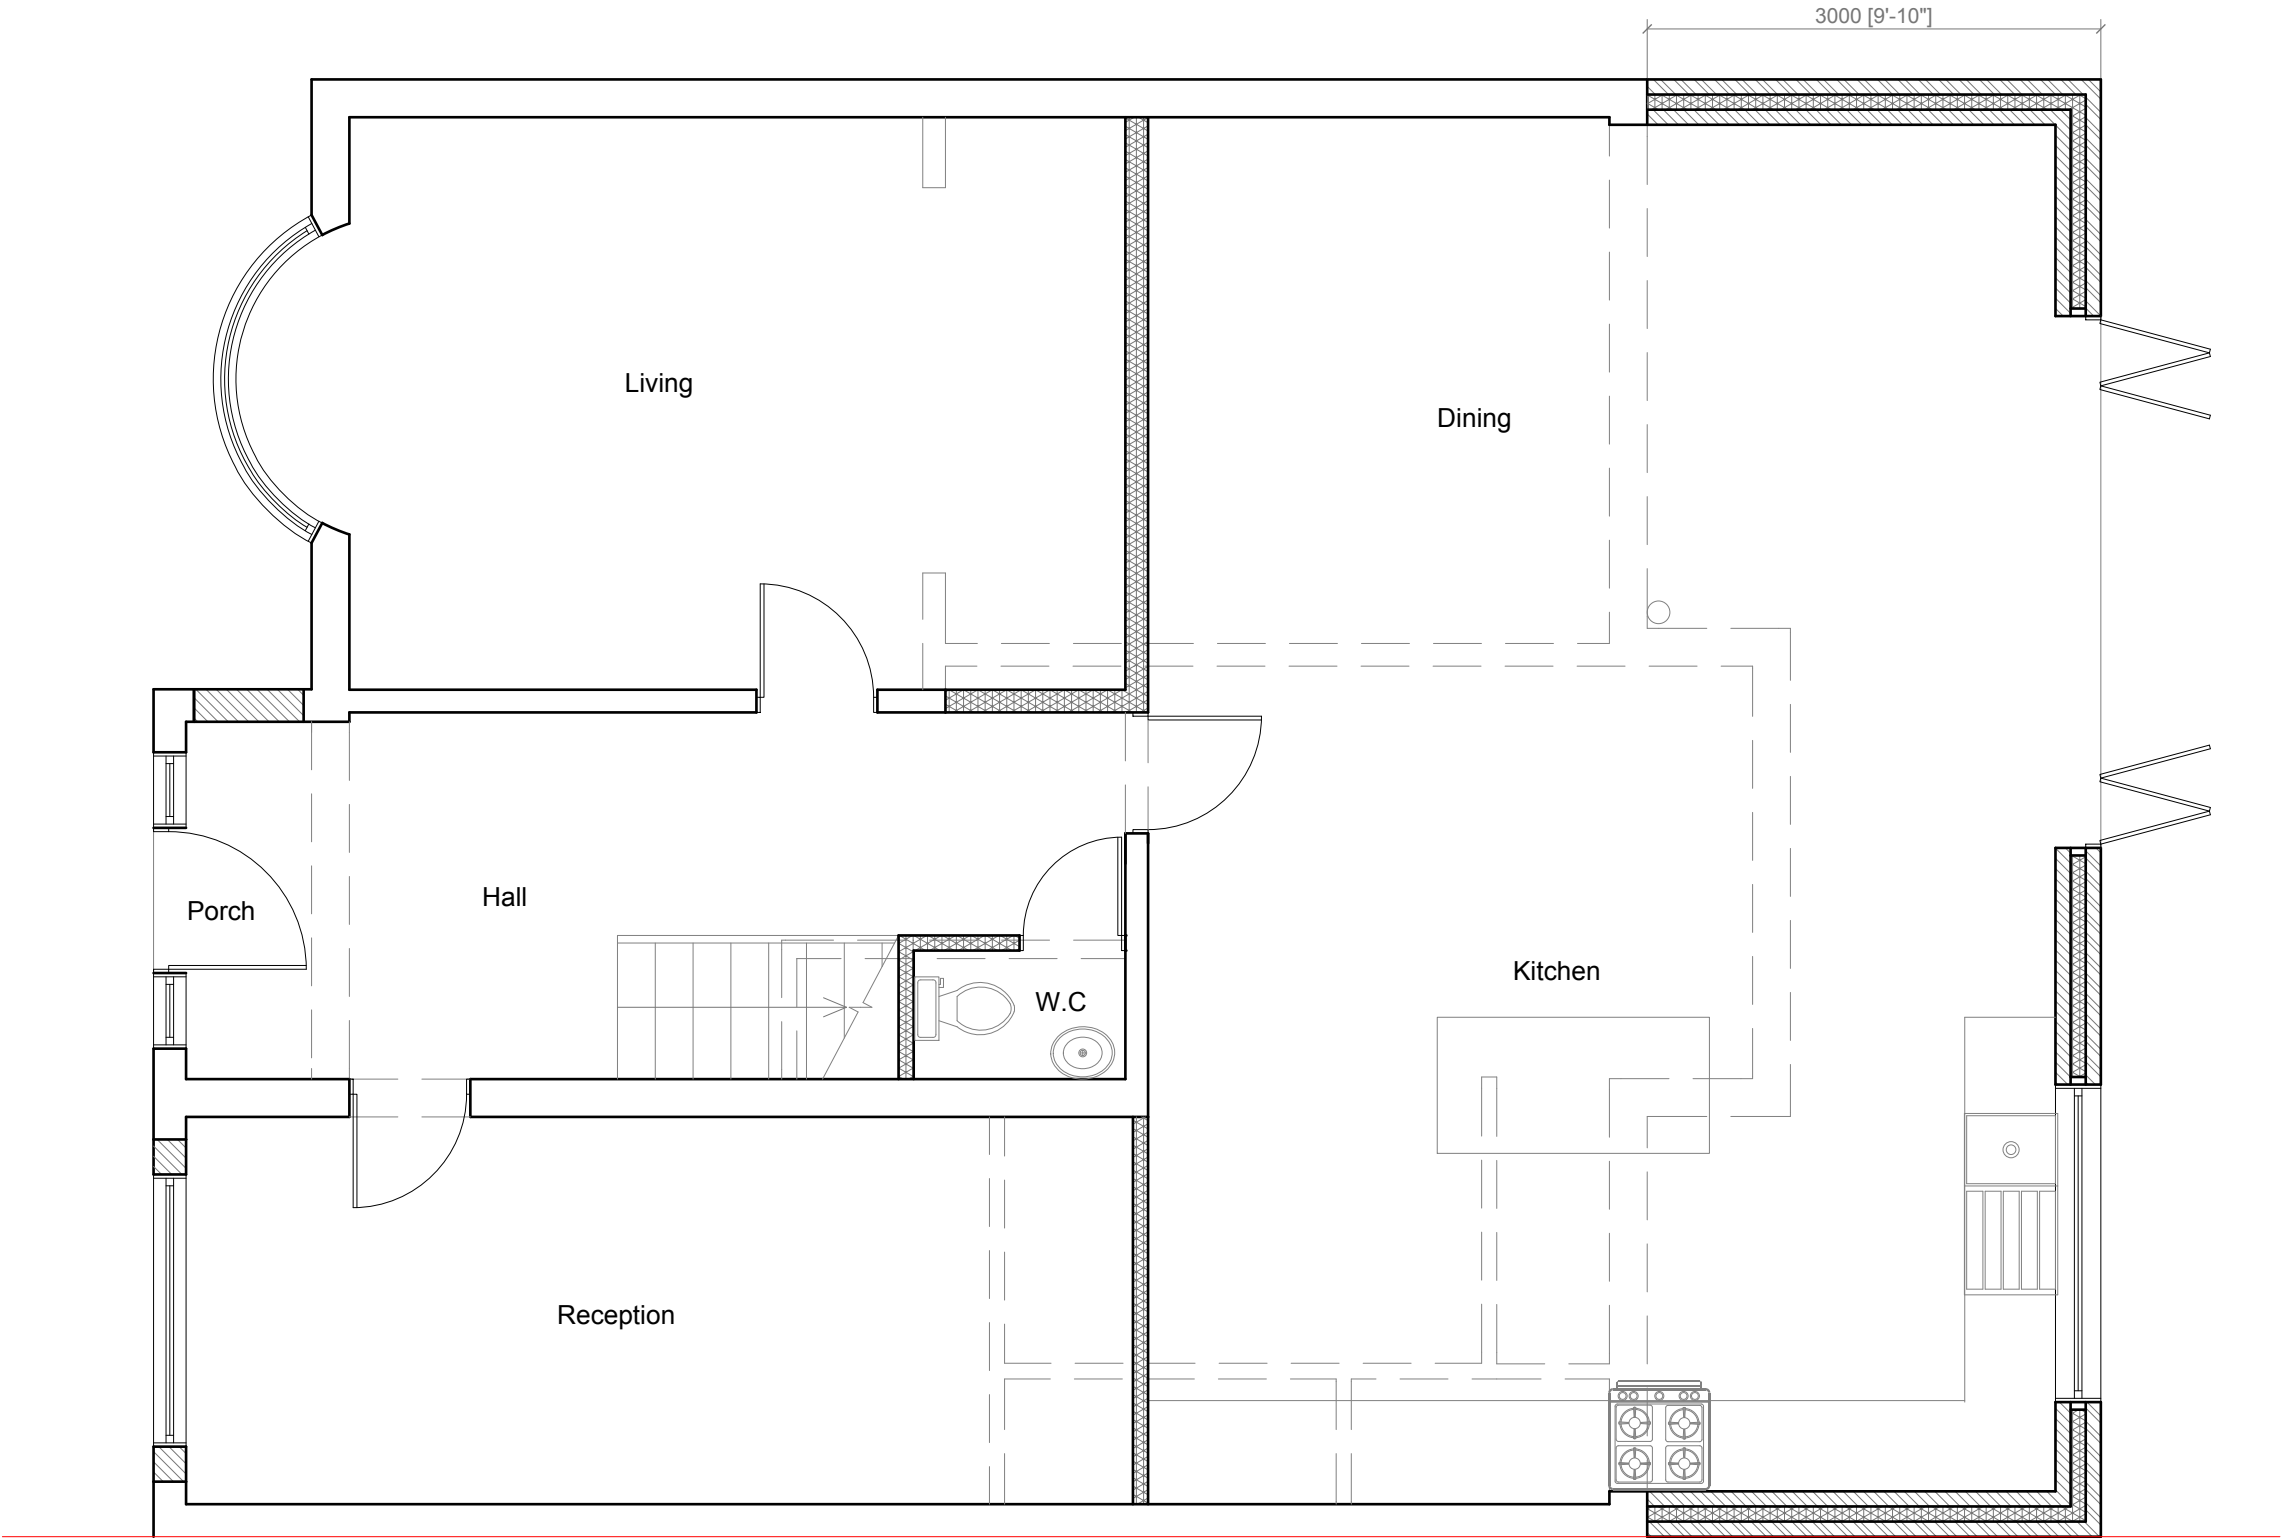

Proposed Ground Floor Plan
Scale 1:50


1:50

 


	Project:	Title:	Scale: 1:50 @ A3
	27 Edgar Road West Drayton UB7 8HN	Proposed Ground Floor Plan	Date: 24.03.2021
			Drawing No.: LBA 3059 - 02/LB
			Revision
info@lbarchigroup.co.uk Mob: 07710410150			

All work to comply with current building regulations and codes of practice

Proposed External Finish Materials to Match Existing External Finish Materials

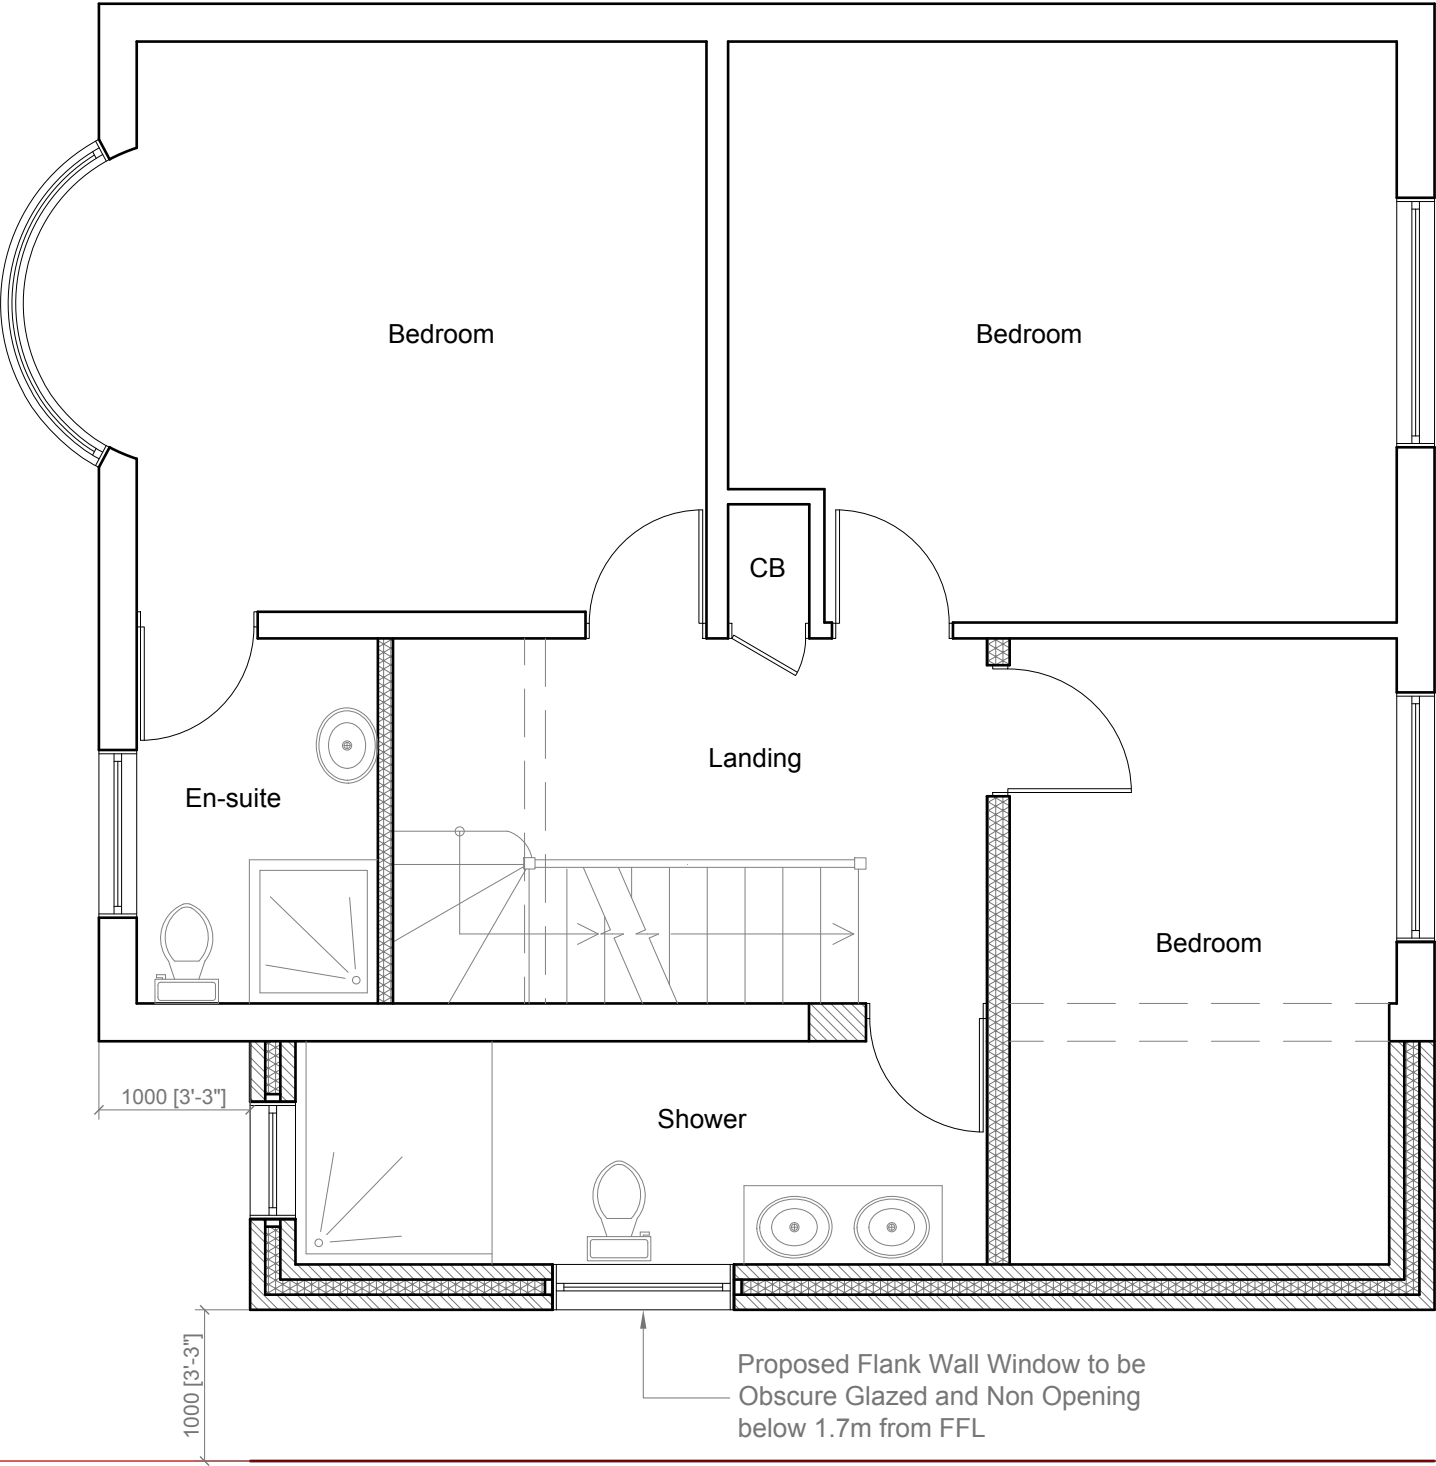


Proposed First Floor Plan
Scale 1:50

 


	Project:	Title:		Scale: 1:50 @ A3		
	27 Edgar Road West Drayton UB7 8HN	Proposed First Floor Plan		Date: 24.03.2021		
				Drawing No.: LBA 3059 - 03/LB		
				Revision		
				A	B	
24.05.202106.07.2021						
info@lbarchigroup.co.ukMob: 07710410150						

Proposed External Finish
Materials to Match Existing
External Finish Materials

Scale 1:50

 


Scale 1:50

 


	Project:	Title:	Scale: 1:50 @ A3		
	27 Edgar Road West Drayton UB7 8HN	Existing Roof Plan	Date: 24.03.2021		
		Proposed Roof Plan	Drawing No.:		
			LBA 3059 - 05/LB		
			Revision		
			A	B	
			24.05.2021	06.07.2021	
info@lbarchgroup.co.uk Mob: 07710410150					


Proposed External Finish
Materials to Match Existing
External Finish Materials

 


Proposed Front Elevation
Scale:1:100

 


Proposed Side Elevation
Scale:1:100

 

Proposed Rear Elevation
Scale: 1:100

 



	Project:	Title:	Scale: 1:100 @ A3		
	27 Edgar Road West Drayton UB7 8HN	Proposed Elevations	Date: 24.03.2021		
			Drawing No.:		
			LBA 3059 - 06/LB		
			Revision		
			A	B	
			24.05.2021	06.07.2021	
info@lbarchgroup.co.uk Mob: 07710410150					

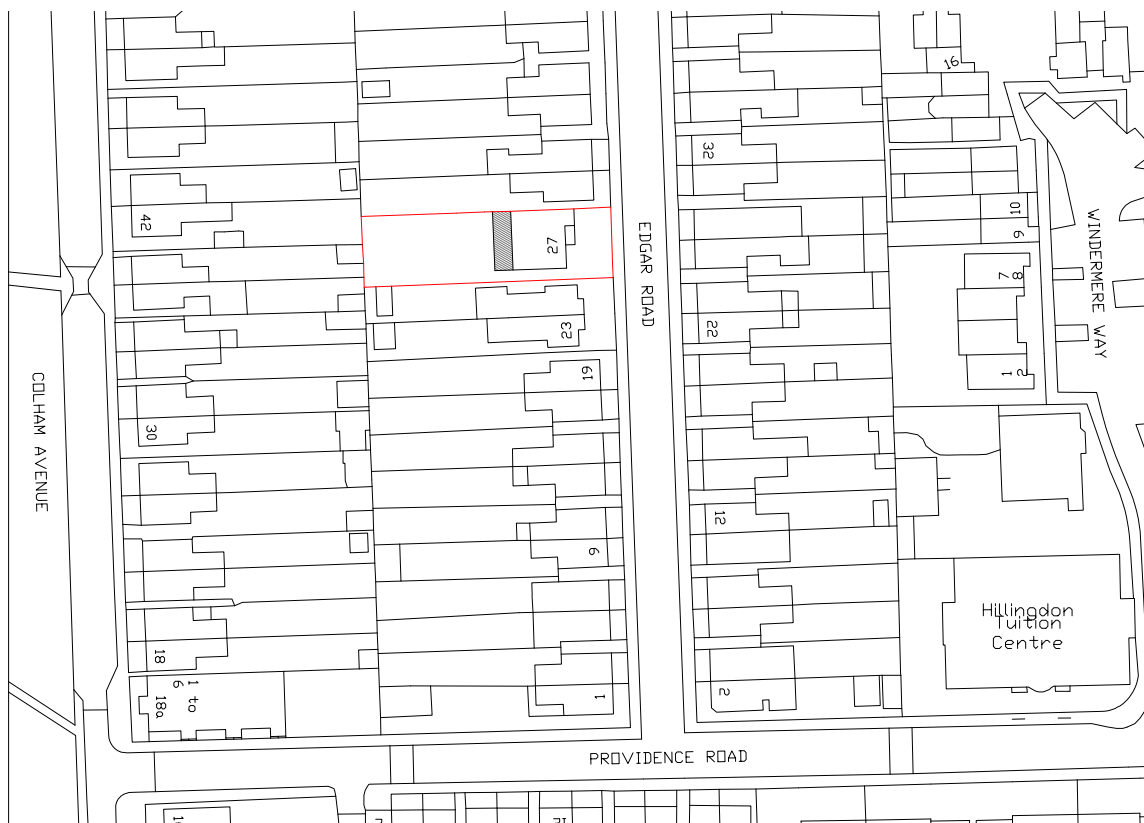

Location Plan

Scale: 1:1250


1:1250

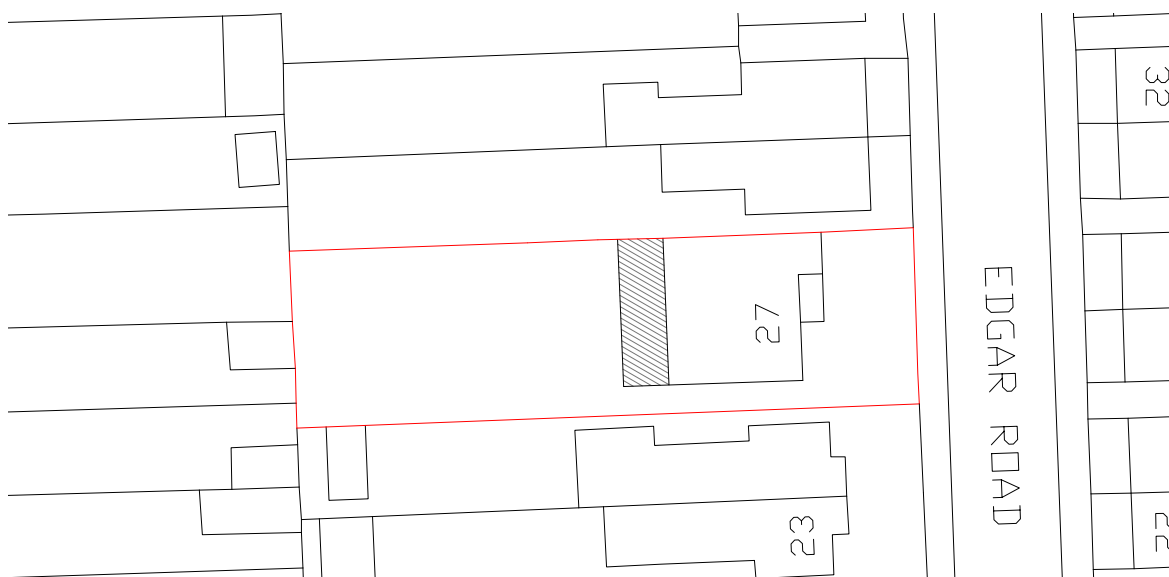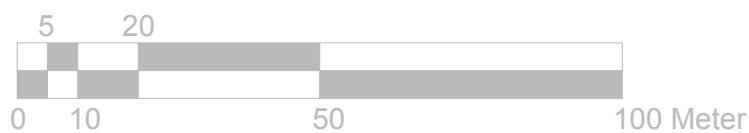

Block Plan

Scale: 1:500

1:500

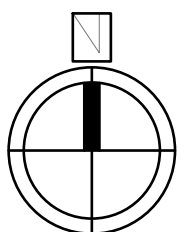

	Project:	Title:	Scale: 1:1250/500@A4
	27 Edgar Road West Drayton UB7 8HN	Location Plan	Date: 24.03.2021
		Block Plan	Drawing No.: LBA 3059 - 07/LB
			Revision
info@lbarchigroup.co.uk Mob: 07710410150			