




EXISTING FRONT ELEVATION



EXISTING WESTERN ELEVATION




EXISTING REAR ELEVATION

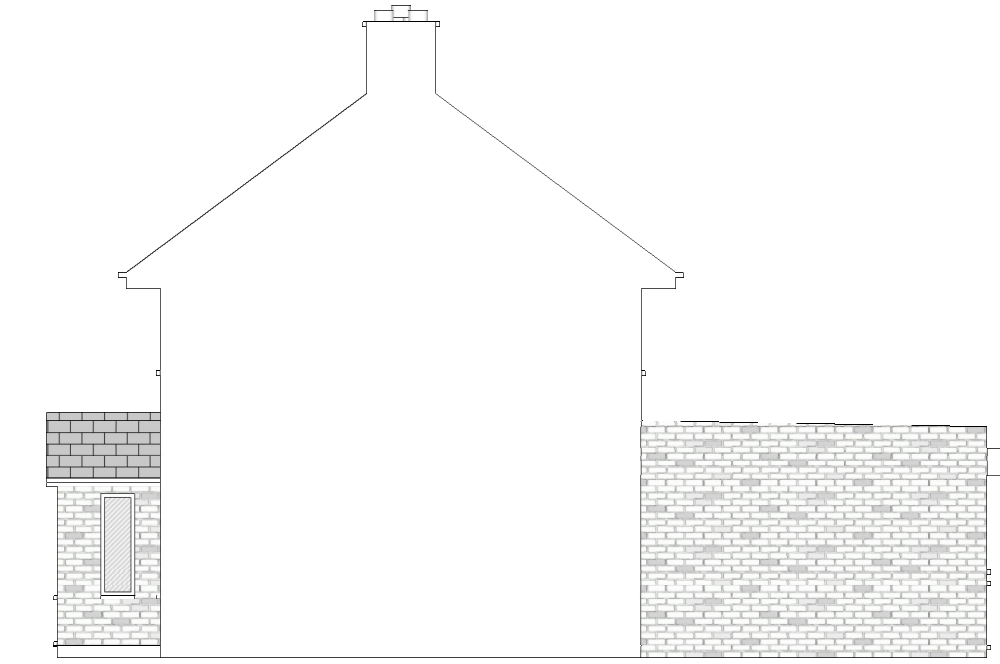


EXISTING EASTERN ELEVATION

Application for Full Planning Permission
for works or extension to a dwelling.
Town and Country Planning Act 1990.
This drawing is for planning application only.
This drawing is © EnGage Reliance Ltd 2018-2019 Copyright.
Plans, drawings and material submitted to the council are protected by the Copyright Acts (Section 47, 1988 Act).
You may only use material which is downloaded or printed for consultation purposes.
Further copies must not be made without prior permission of the copyright owner.

Stage: Planning	Job Title: New Dwelling	Job Number: 20190517A	Drawing Number: 01			
	Client: Ahsan Khan	Scale: 1:100 @ A3	Revision Suffix:			
	Site Address: 87 Mulberry Crescent, West Drayton, UB7 9AQ	Date: 24/06/2020	A			
Drawing Title: Existing Elevations			Drawn By: AA		Checked By: -	

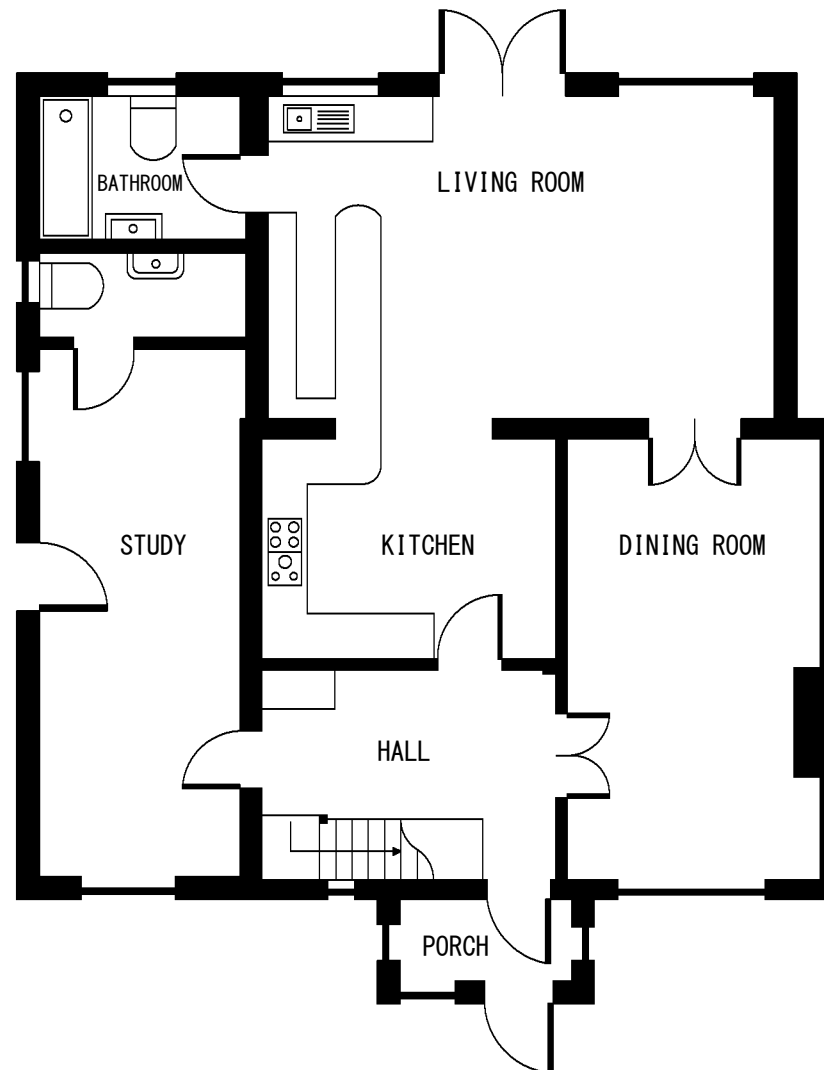


EXISTING GROUND FLOOR PLAN

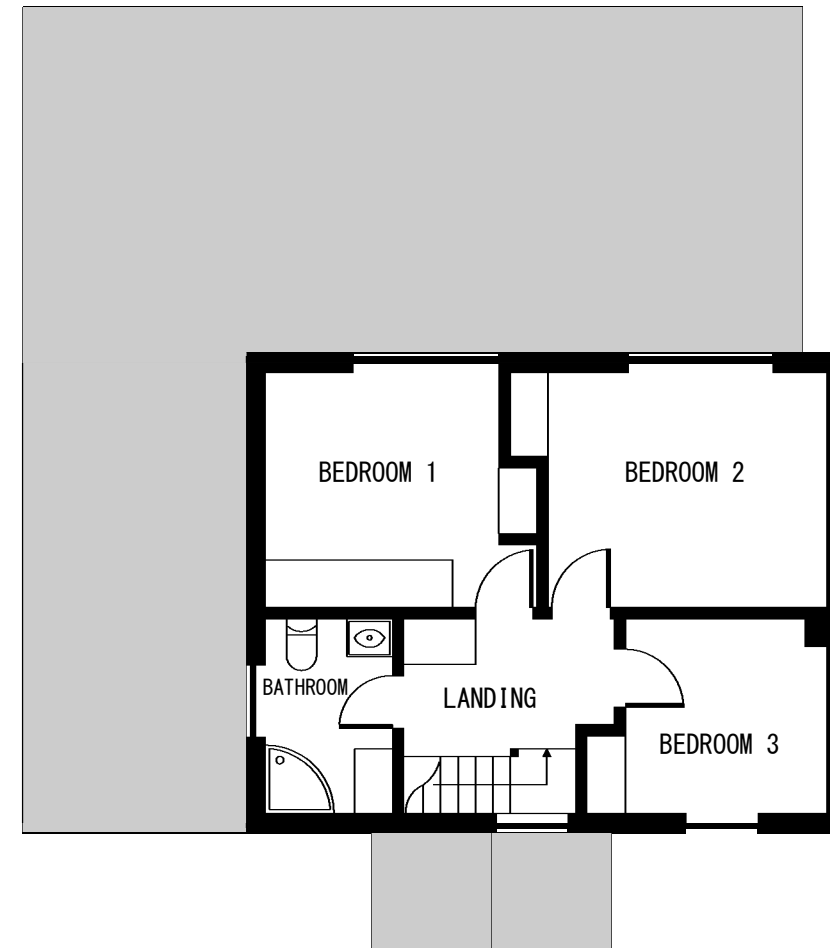

EXISTING FIRST FLOOR PLAN

Application for Full Planning Permission
for works or extension to a dwelling.
Town and Country Planning Act 1990.
This drawing is for planning application only.
This drawing is © EnGage Reliance Ltd 2018-2019 Copyright.
Plans, drawings and material submitted to the council are protected by the Copyright Acts (Section 47, 1988 Act).
You may only use material which is downloaded or printed for consultation purposes.
Further copies must not be made without prior permission of the copyright owner.

Stage: Planning	Job Title: New Dwelling	Job Number: 20190517A	Drawing Number: 02			
	Client: Ahsan Khan	Scale: 1:100 @ A3	Revision Suffix:			
Drawing Title: Existing Floor Plans	Site Address: 87 Mulberry Crescent, West Drayton, UB7 9AQ	Date: 24/06/2020	A			
			Drawn By: AA	Checked By: -		

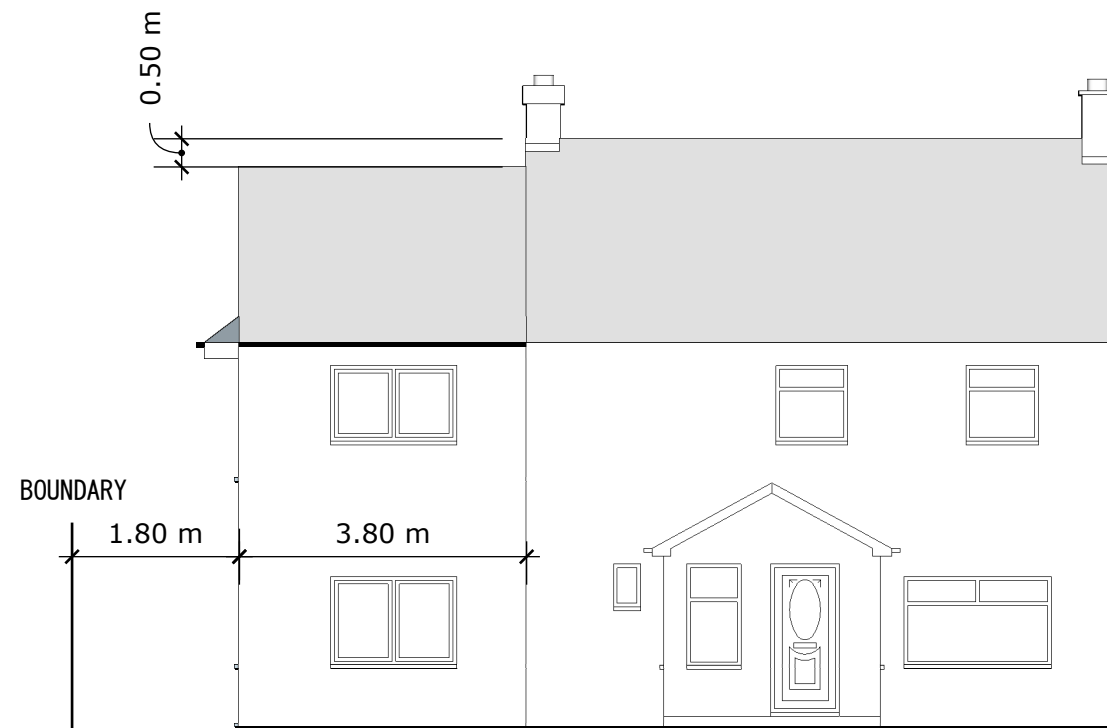


PROPOSED FRONT ELEVATION



PROPOSED WESTERN ELEVATION




PROPOSED REAR ELEVATION

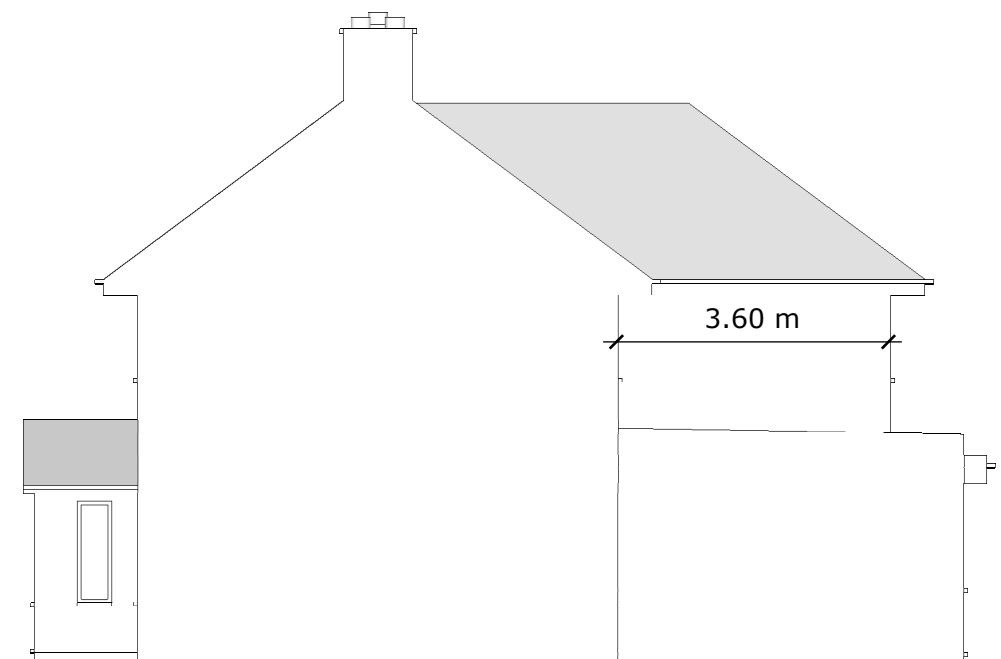



PROPOSED EASTERN ELEVATION

Application for Full Planning Permission
for works or extension to a dwelling.
Town and Country Planning Act 1990.
This drawing is for planning application only.
This drawing is © EnGage Reliance Ltd 2018-2019 Copyright.
Plans, drawings and material submitted to the council are protected by the Copyright Acts (Section 47, 1988 Act).
You may only use material which is downloaded or printed for consultation purposes.
Further copies must not be made without prior permission of the copyright owner.

Stage: Planning	Job Title: New Dwelling	Job Number: 20190517A	Drawing Number: 03			
	Client: Ahsan Khan	Scale: 1:100 @ A3	Revision Suffix:			
Drawing Title: Proposed Elevations	Site Address: 87 Mulberry Crescent, West Drayton, UB7 9AQ	Date: 24/06/2020	A			
			Drawn By: AA	Checked By: -		

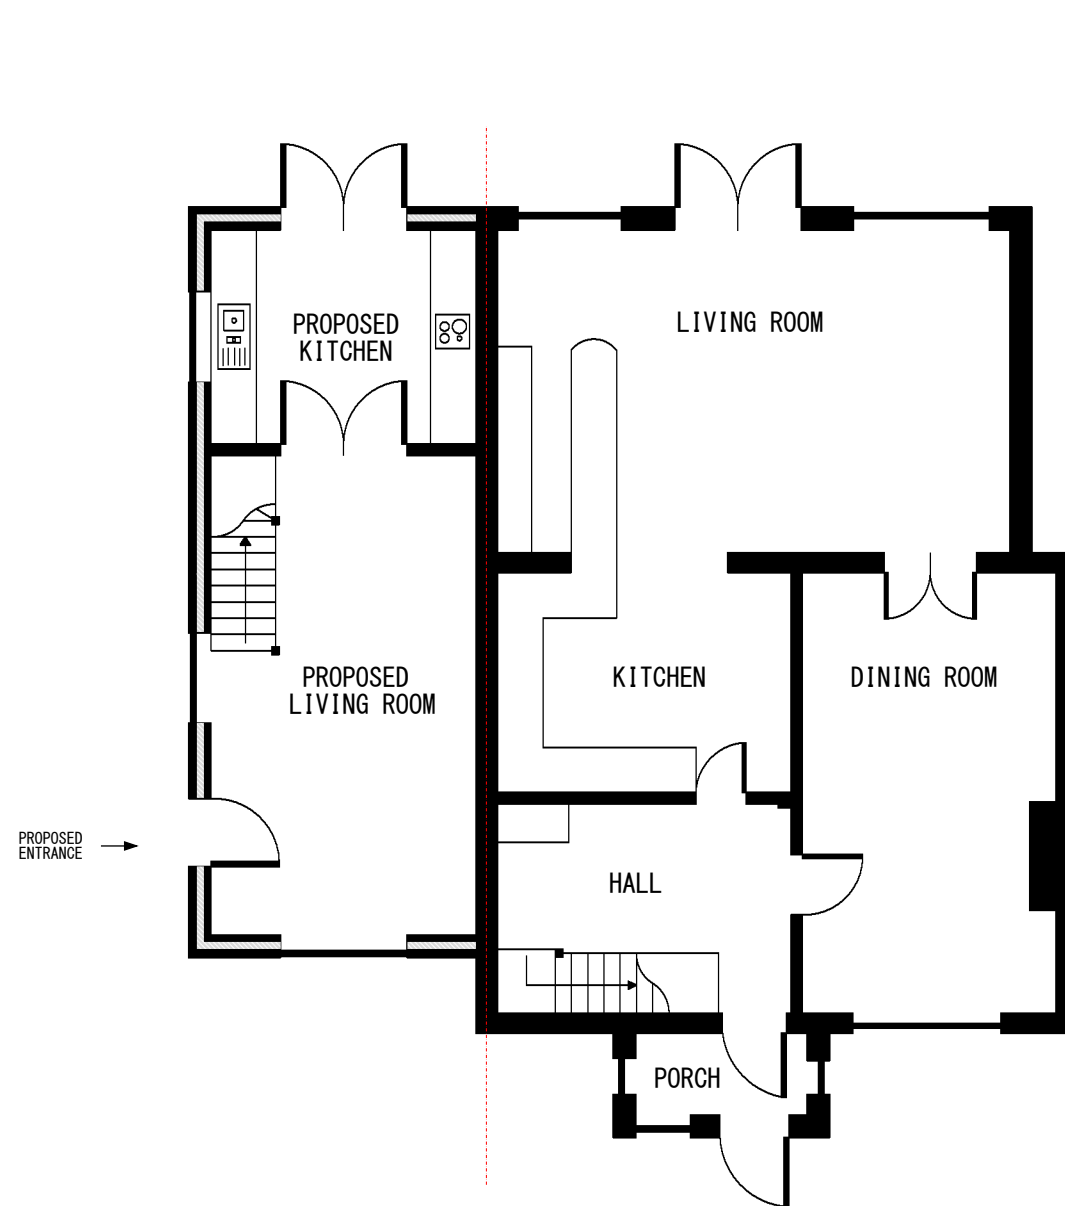

PROPOSED GROUND FLOOR PLAN

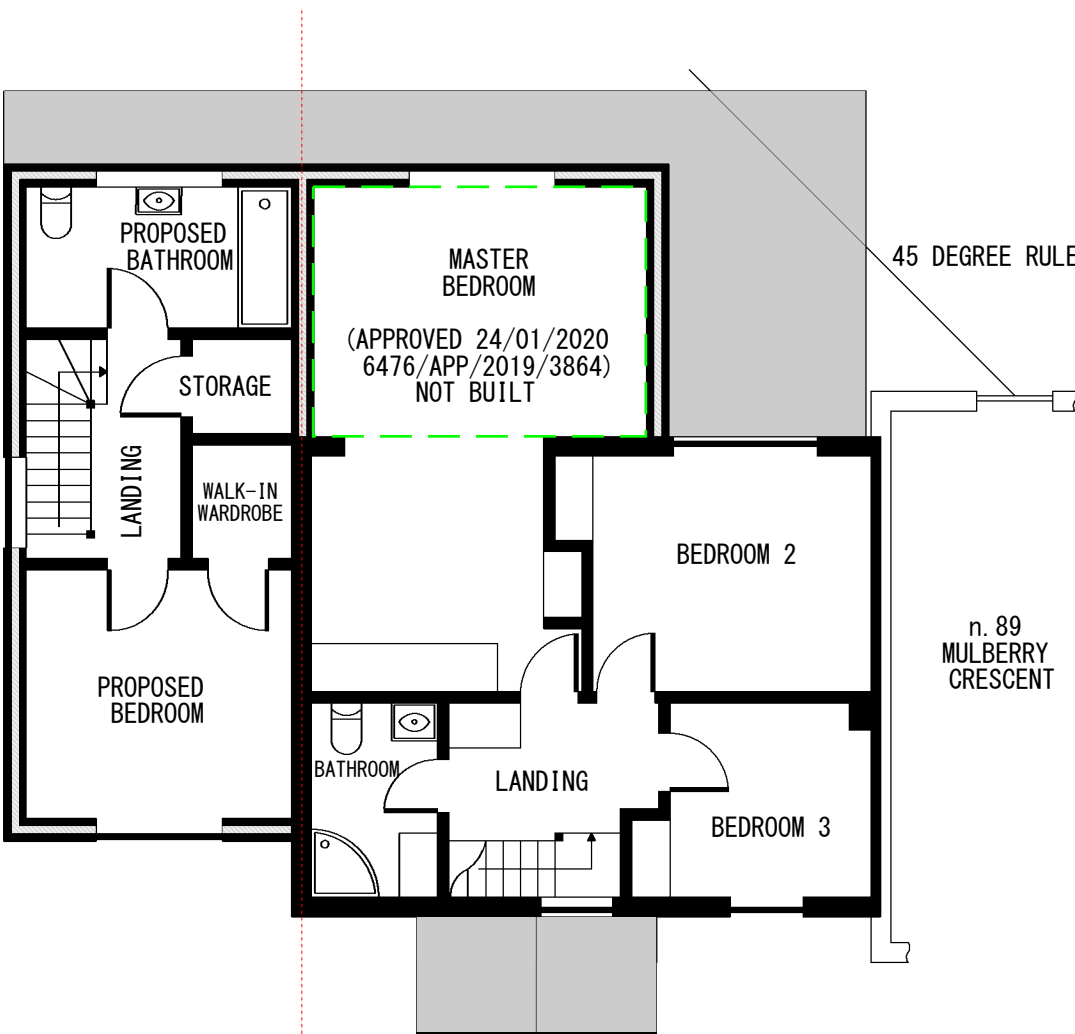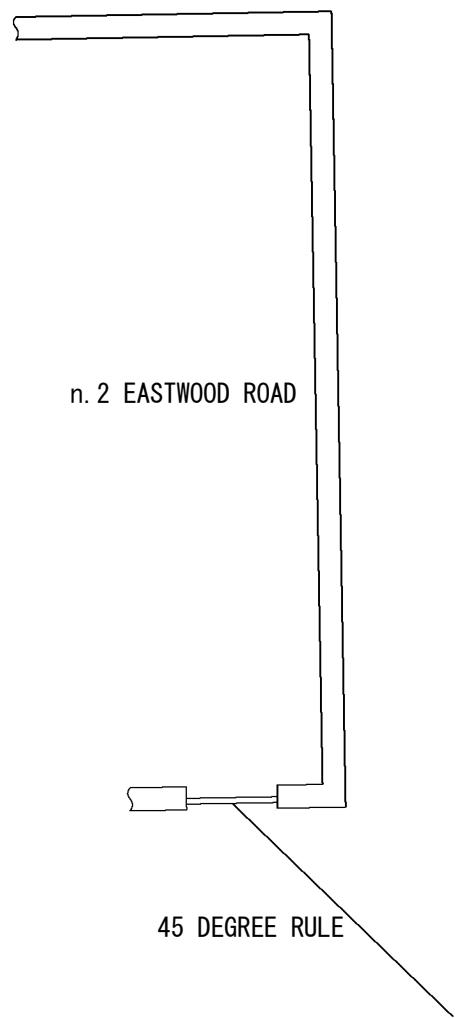


PROPOSED FIRST FLOOR PLAN

Application for Full Planning Permission for works or extension to a dwelling. Town and Country Planning Act 1990. This drawing is for planning application only. This drawing is © EnGage Reliance Ltd 2018-2019 Copyright. Plans, drawings and material submitted to the council are protected by the Copyright Acts (Section 47, 1988 Act). You may only use material which is downloaded or printed for consultation purposes. Further copies must not be made without prior permission of the copyright owner.

PROPOSED 1-BED DWELLING:	GROSS INTERNAL AREA (GIA) :
KITCHEN: 10.04m ²	GROUND FLOOR: 32.62m ²
LIVING ROOM: 21.19m ²	FIRST FLOOR: 29.22m ²
BEDROOM: 13.65m ²	TOTAL: 61.84m ²
STORAGE: 1.70m ²	
LANDING: 3.71m ²	
BATHROOM: 6.58m ²	
TOTAL: 56.87m ²	

Stage: Planning	Job Title: New Dwelling	Job Number: 20190517A	Drawing Number: 04			
	Client: Ahsan Khan	Scale: 1:100 @ A3	Revision Suffix:			
Drawing Title: Proposed Floor Plans	Site Address: 87 Mulberry Crescent, West Drayton, UB7 9AQ	Date: 24/06/2020	A			
			Drawn By: AA	Checked By: -		

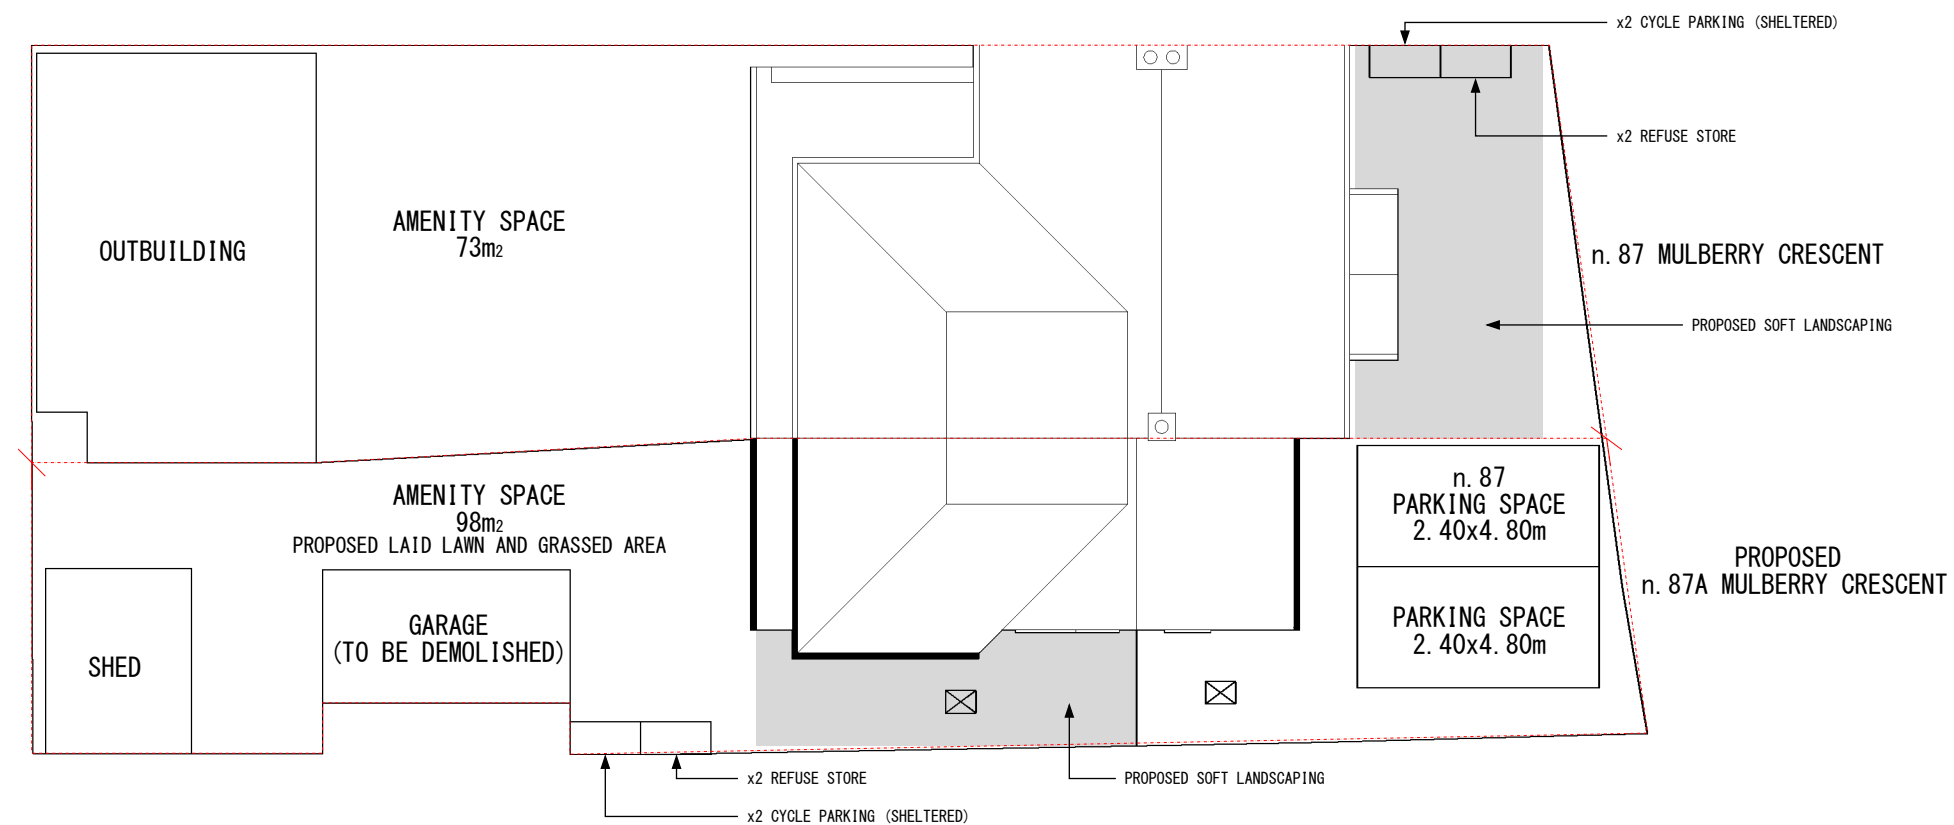

Application for Full Planning Permission
for works or extension to a dwelling.
Town and Country Planning Act 1990.
This drawing is for planning application only.
This drawing is © EnGage Reliance Ltd 2018-2019 Copyright.
Plans, drawings and material submitted to the council are protected by the Copyright Acts (Section 47, 1988 Act).
You may only use material which is downloaded or printed for consultation purposes.
Further copies must not be made without prior permission of the copyright owner.

Stage: Planning	Job Title: New Dwelling	Job Number: 20190517A	Drawing Number: 05			
	Client: Ahsan Khan	Scale: 1:150 @ A3	Revision Suffix:			
Drawing Title: Proposed Block Plan	Site Address: 87 Mulberry Crescent, West Drayton, UB7 9AQ	Date: 24/06/2020	A			
			Drawn By: AA		Checked By: -	