





EXISTING FRONT ELEVATION

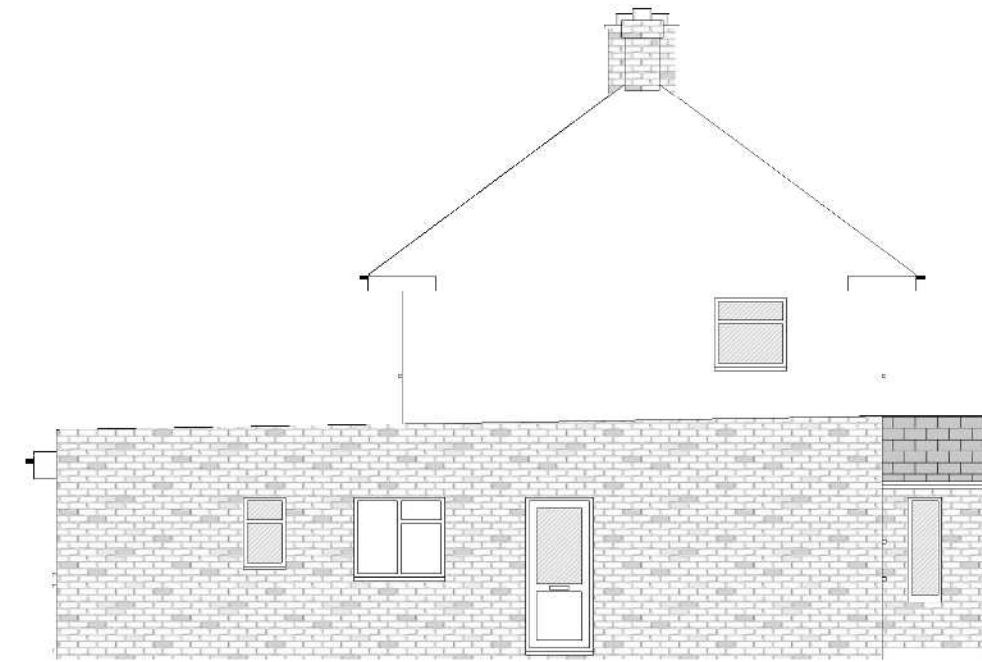

EXISTING WESTERN ELEVATION



EXISTING REAR ELEVATION

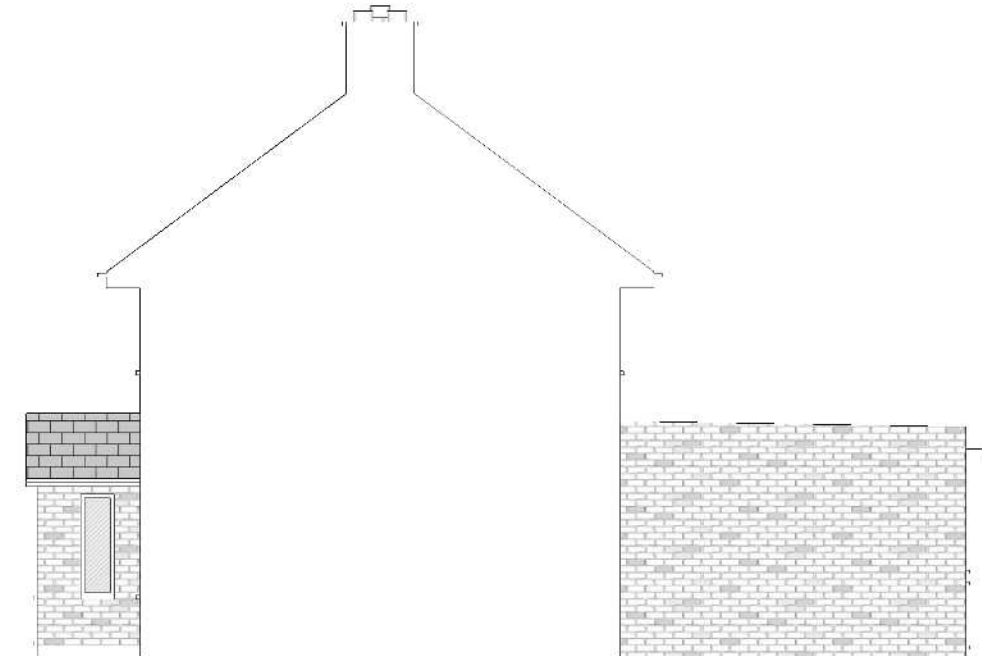


EXISTING EASTERN ELEVATION

Application for Full Planning Permission
for works or extension to a dwelling.
Town and Country Planning Act 1990.
This drawing is for planning application only.
This drawing is © EnGage Reliance Ltd 2018-2019 Copyright.
Plans, drawings and material submitted to the council are protected by the Copyright Acts (Section 47, 1988 Act).
You may only use material which is downloaded or printed for consultation purposes.
Further copies must not be made without prior permission of the copyright owner.

Stage: Planning	Job Title: New Dwelling	Job Number: 20190517A	Drawing Number: 01			
	Client: Ahsan Khan	Scale: 1:100 @ A3	Revision Suffix:			
Drawing Title: Existing Elevations	Site Address: 87 Mulberry Crescent, West Drayton, UB7 9AQ	Date: 10/02/2020	Drawn By:	Checked By:		
			AA	-		




PROPOSED FRONT ELEVATION

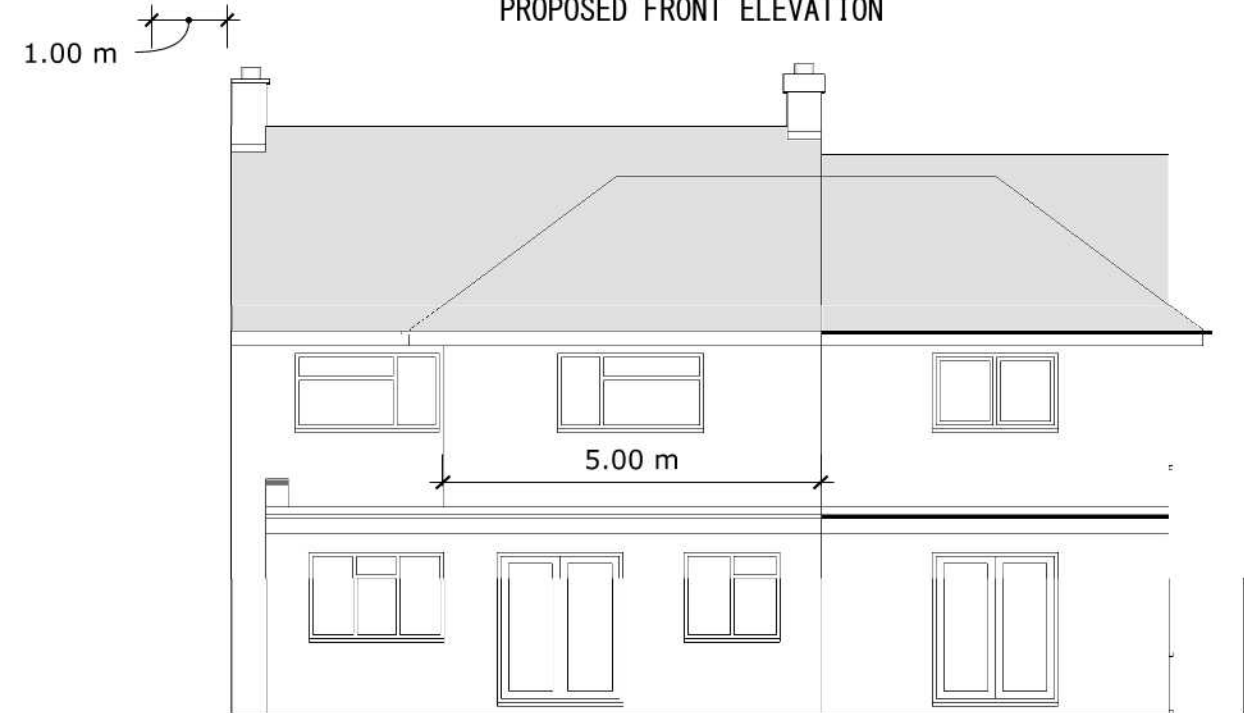

PROPOSED REAR ELEVATION



PROPOSED WESTERN ELEVATION

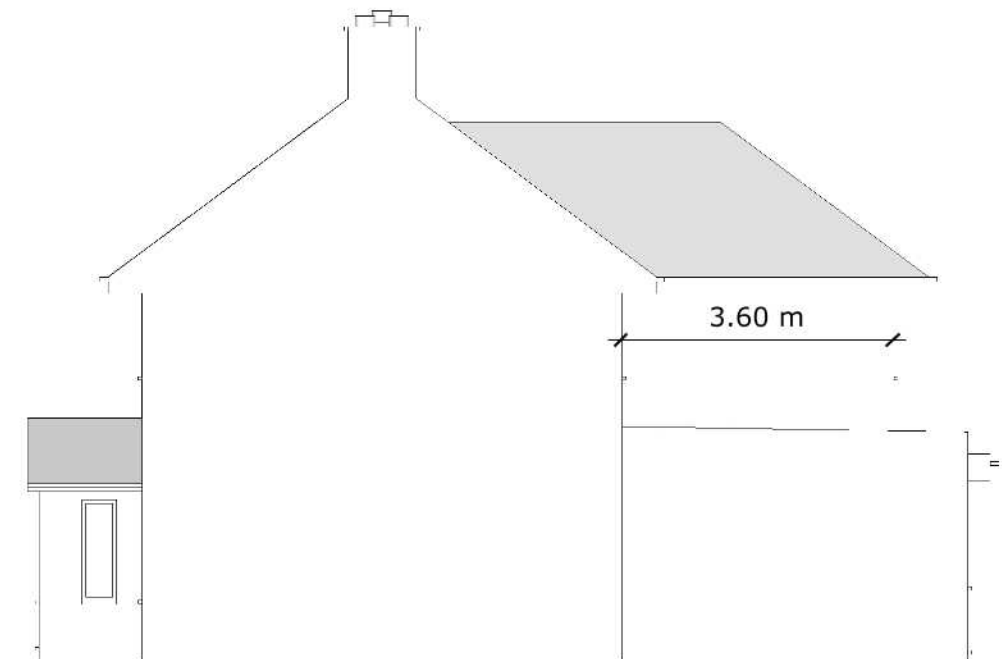

PROPOSED EASTERN ELEVATION

Application for Full Planning Permission
for works or extension to a dwelling.
Town and Country Planning Act 1990.
This drawing is for planning application only.
This drawing is © EnGage Reliance Ltd 2018-2019 Copyright.
Plans, drawings and material submitted to the council are protected by the Copyright Acts (Section 47, 1988 Act).
You may only use material which is downloaded or printed for consultation purposes.
Further copies must not be made without prior permission of the copyright owner.

Stage: Planning	Job Title: New Dwelling	Job Number: 20190517A	Drawing Number: 03			
	Client: Ahsan Khan	Scale: 1:100 @ A3	Revision Suffix:			
Drawing Title: Proposed Elevations	Site Address: 87 Mulberry Crescent, West Drayton, UB7 9AQ	Date: 10/02/2020	Drawn By: AA			
			Checked By: -			



Application for Full Planning Permission
for works or extension to a dwelling.
Town and Country Planning Act 1990.
This drawing is for planning application only.
This drawing is © EnGage Reliance Ltd 2018-2019 Copyright.
Plans, drawings and material submitted to the council are protected by the Copyright Acts (Section 47, 1988 Act).
You may only use material which is downloaded or printed for consultation purposes.
Further copies must not be made without prior permission of the copyright owner.


PROPOSED 2-BED DWELLING:

GROSS INTERNAL AREA (GIA):

KITCHEN: 12.52m2
LIVING ROOM: 25.59m2
BEDROOM 1: 13.44m2
BEDROOM 2: 13.44m2
LANDING: 2.35m2
BATHROOM: 3.75m2
TOTAL: 71.09m2

GROUND FLOOR: 40.07m²
FIRST FLOOR: 35.91m²
TOTAL: 75.98m²

Stage: Planning	Job Title: New Dwelling	Job Number: 20190517A	Drawing Number: 04					
	Client: Ahsan Khan	Scale: 1:100 @ A3	Revision Suffix:					
Drawing Title: Proposed Floor Plans								
	Site Address: 87 Mulberry Crescent, West Drayton, UB7 9AQ	Date: 10/02/2020	Drawn By: AA		Checked By: -			

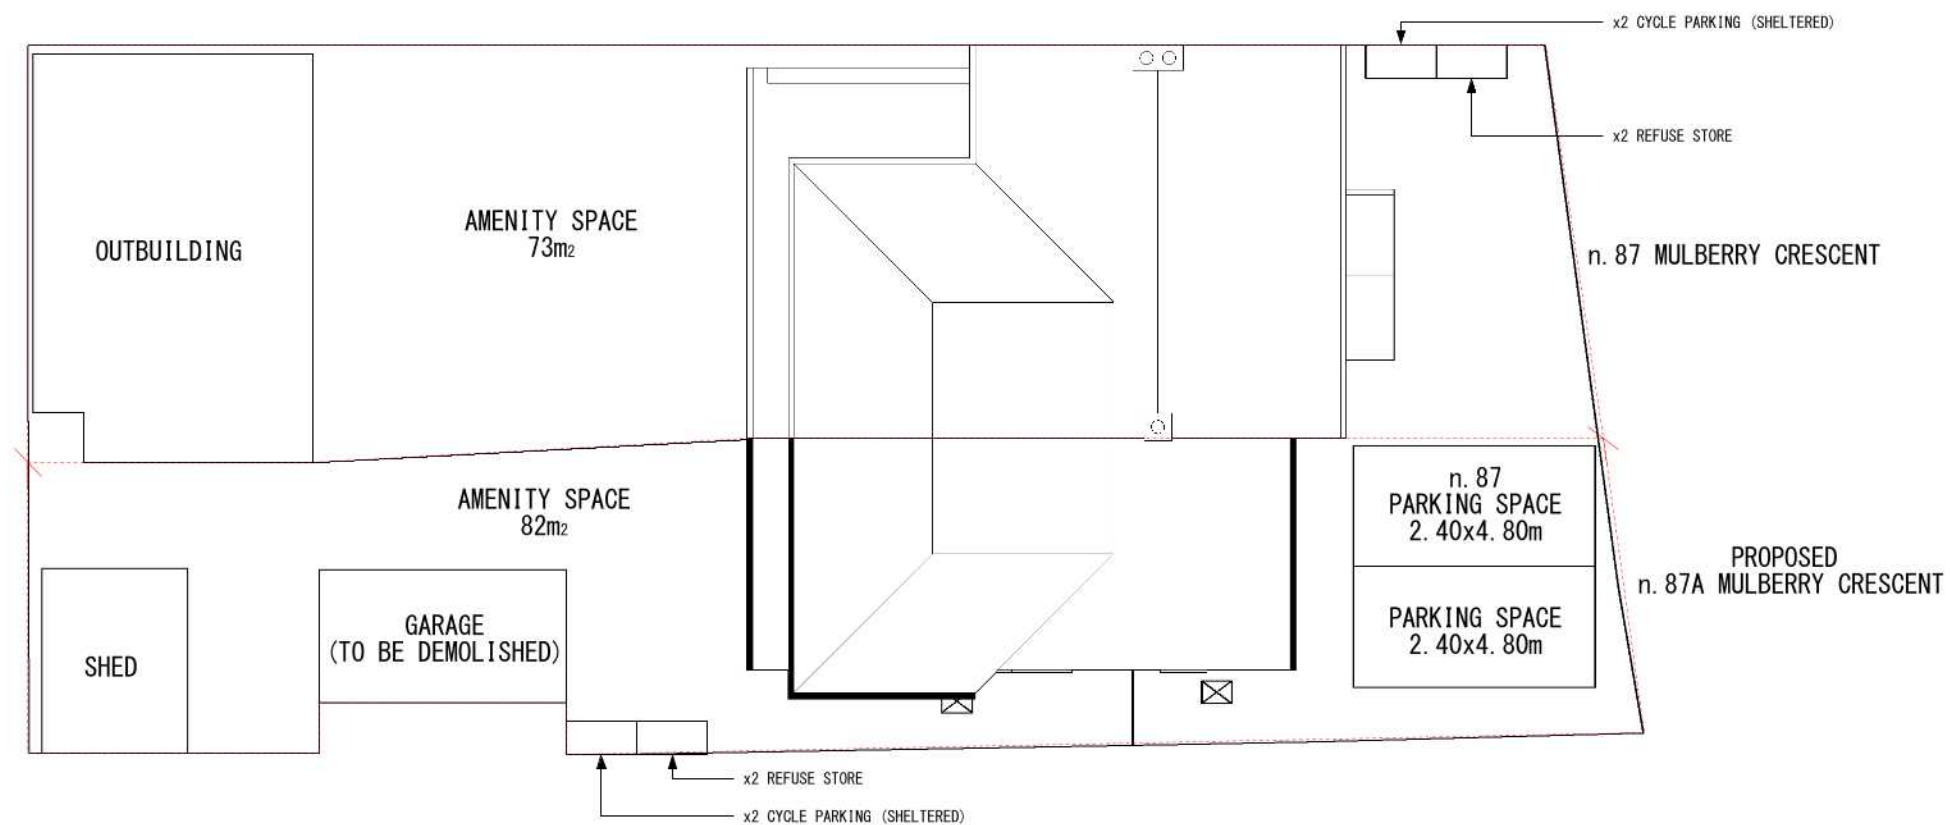

Application for Full Planning Permission
for works or extension to a dwelling.
Town and Country Planning Act 1990.
This drawing is for planning application only.
This drawing is © EnGage Reliance Ltd 2018-2019 Copyright.
Plans, drawings and material submitted to the council are protected by the Copyright Acts (Section 47, 1988 Act).
You may only use material which is downloaded or printed for consultation purposes.
Further copies must not be made without prior permission of the copyright owner.

Stage: Planning	Job Title: New Dwelling	Job Number: 20190517A	Drawing Number: 05			
	Client: Ahsan Khan	Scale: 1:150 @ A3	Revision Suffix:			
Drawing Title: Proposed Block Plan	Site Address: 87 Mulberry Crescent, West Drayton, UB7 9AQ	Date: 10/02/2020	Drawn By: AA			
			Checked By: -			