





EXISTING FRONT ELEVATION

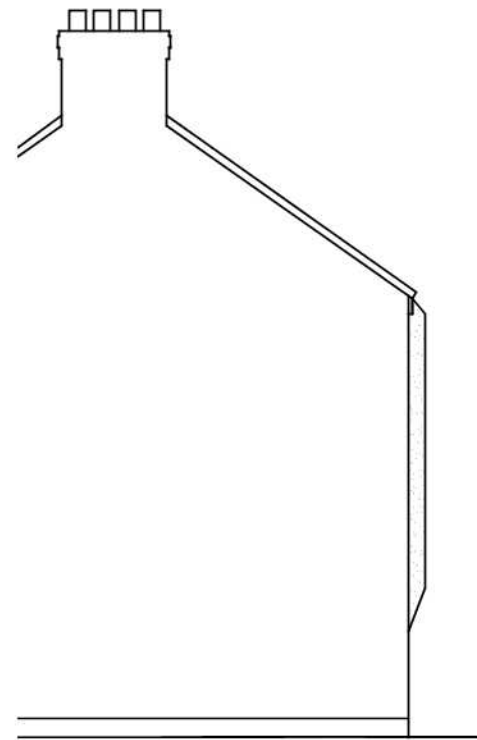


EXISTING SIDE ELEVATION



EXISTING REAR ELEVATION

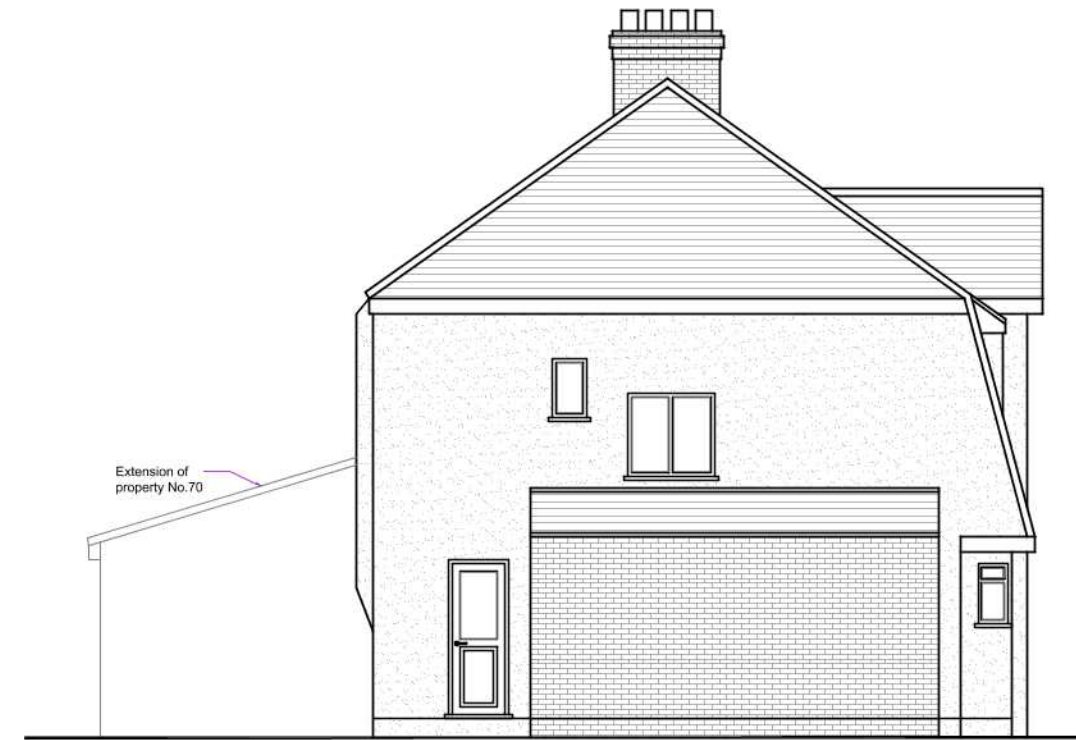


EXISTING SIDE ELEVATION

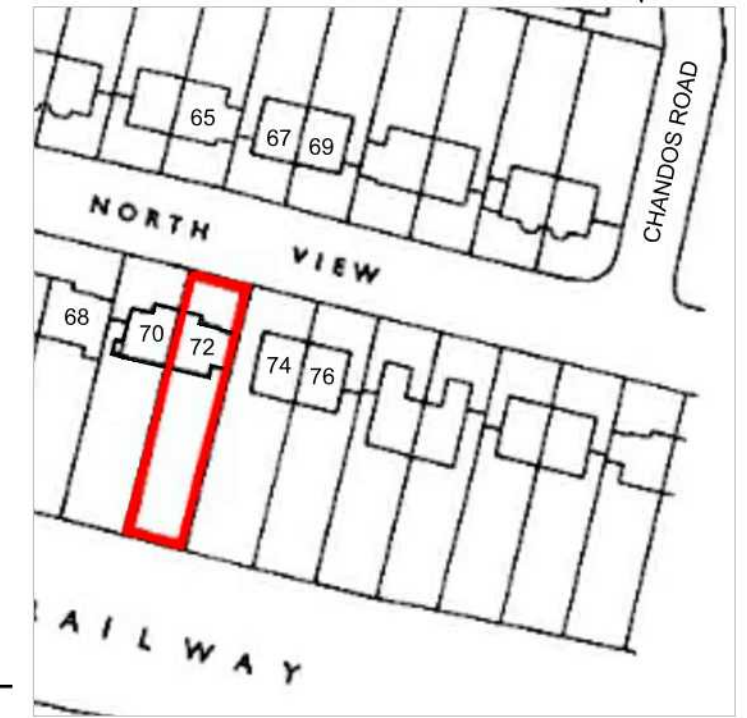

SITE PLAN (1:1250)




PROPOSED FRONT ELEVATION

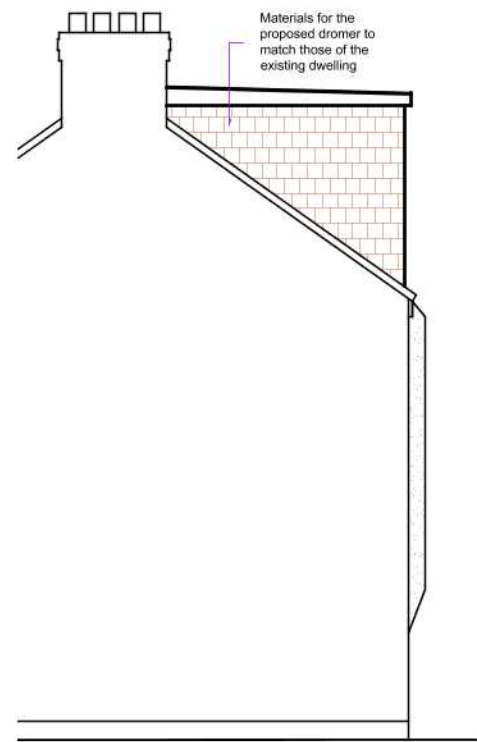

PROPOSED SIDE ELEVATION



PROPOSED REAR ELEVATION

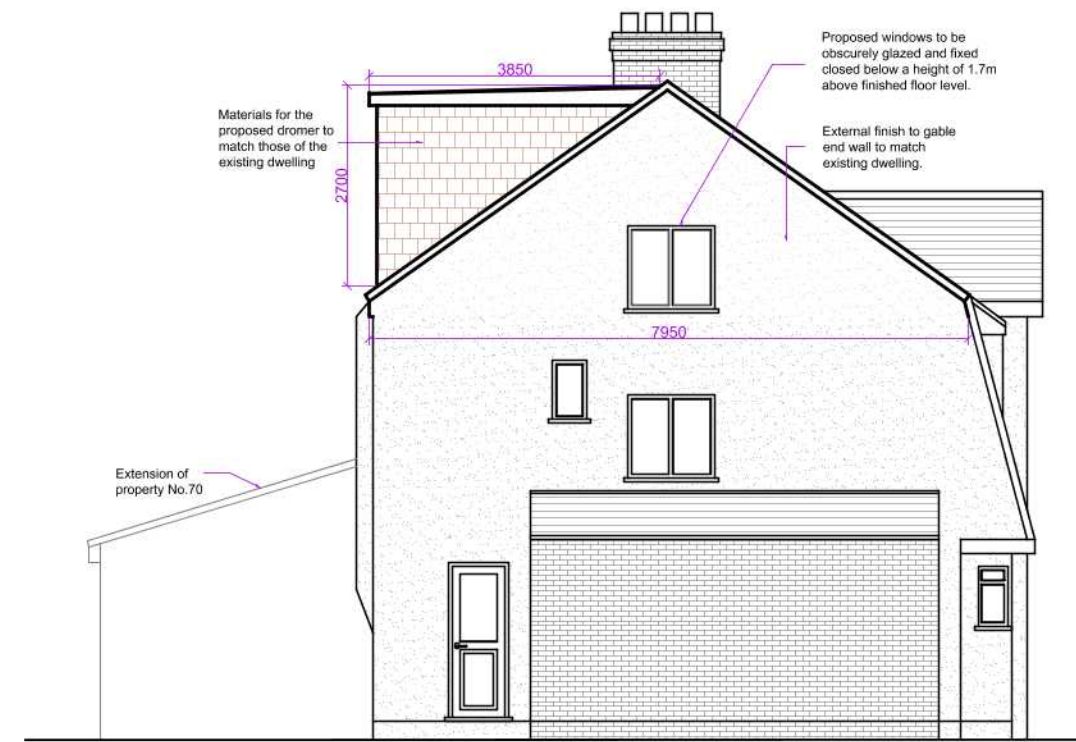


PROPOSED SIDE ELEVATION




EXISTING FRONT ELEVATION




EXISTING REAR ELEVATION

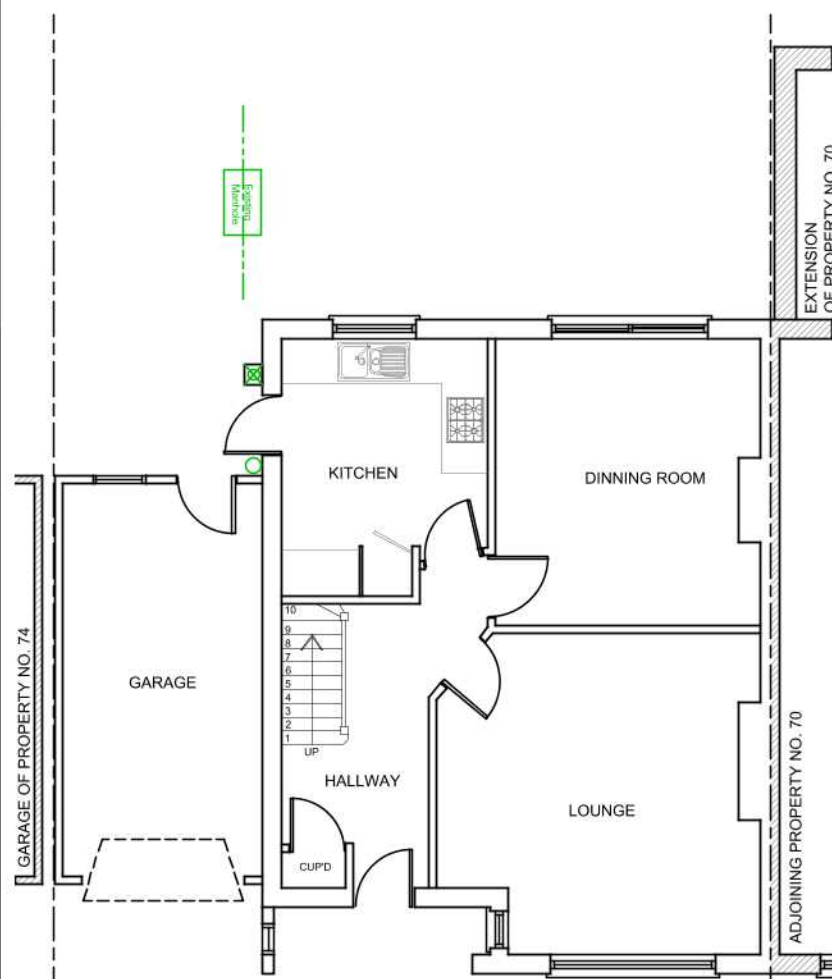


EXISTING GROUND FLOOR PLAN

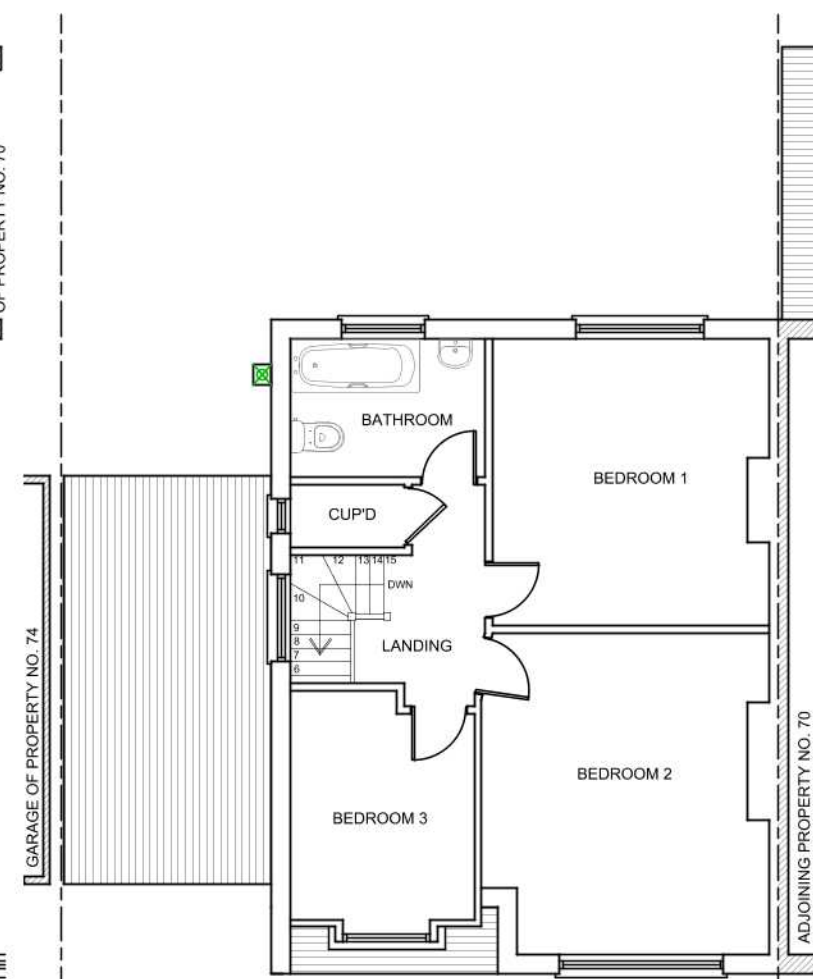


EXISTING FIRST FLOOR PLAN

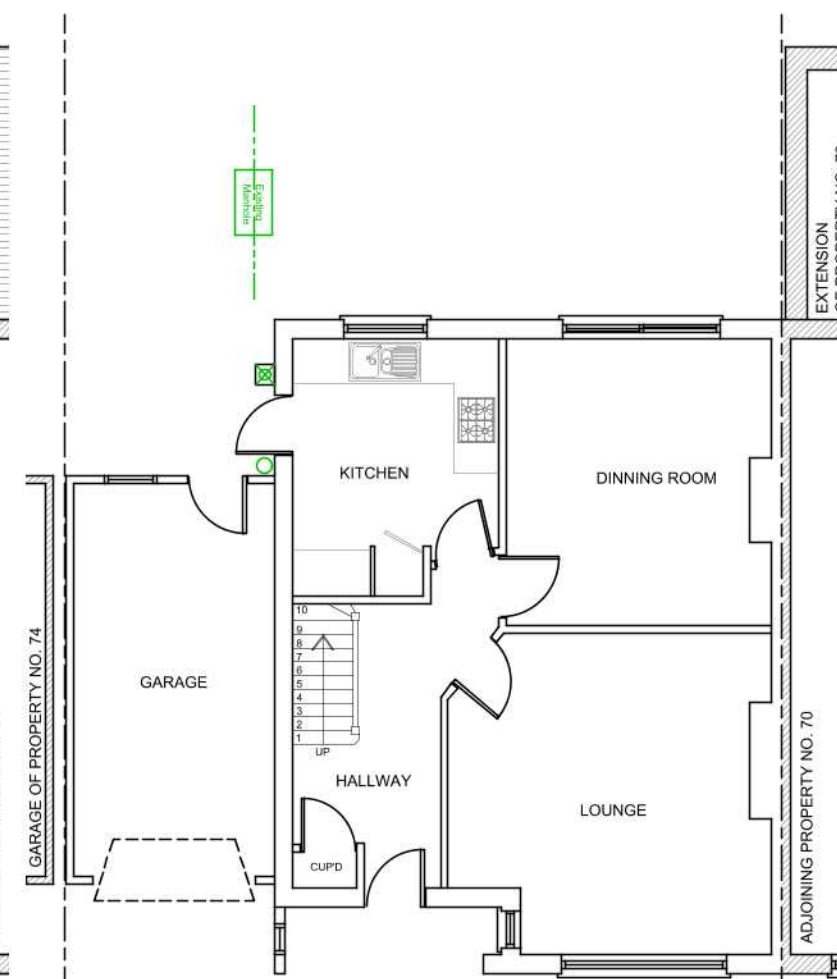

PROPOSED GROUND FLOOR PLAN

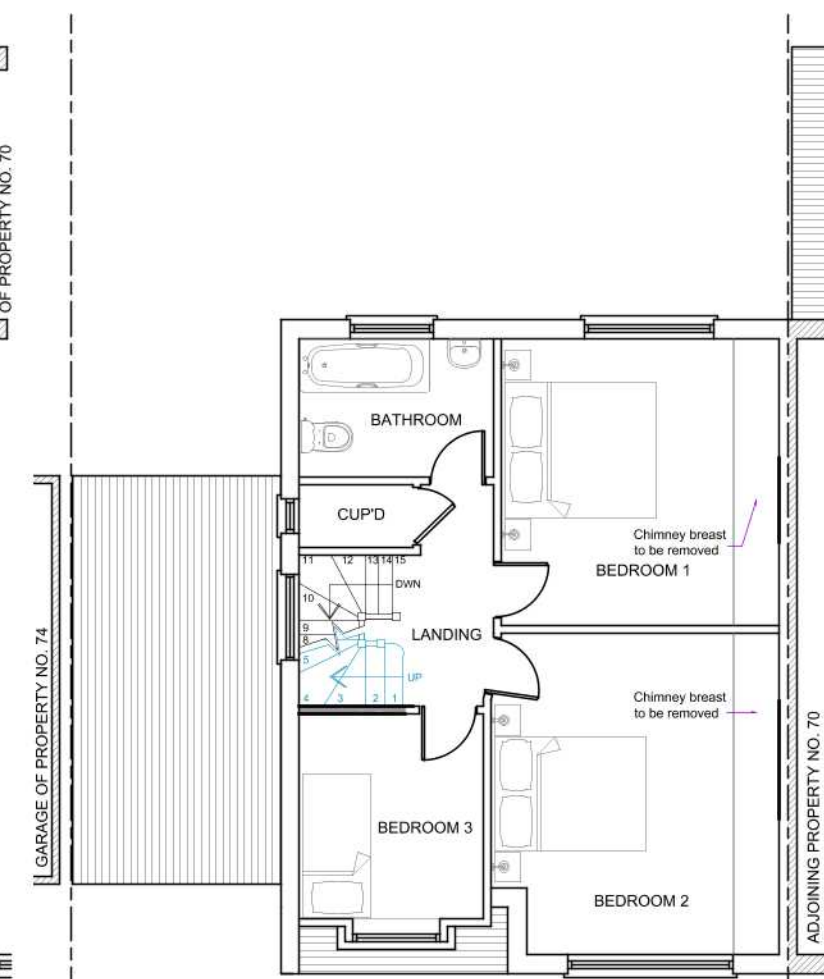

PROPOSED FIRST FLOOR PLAN

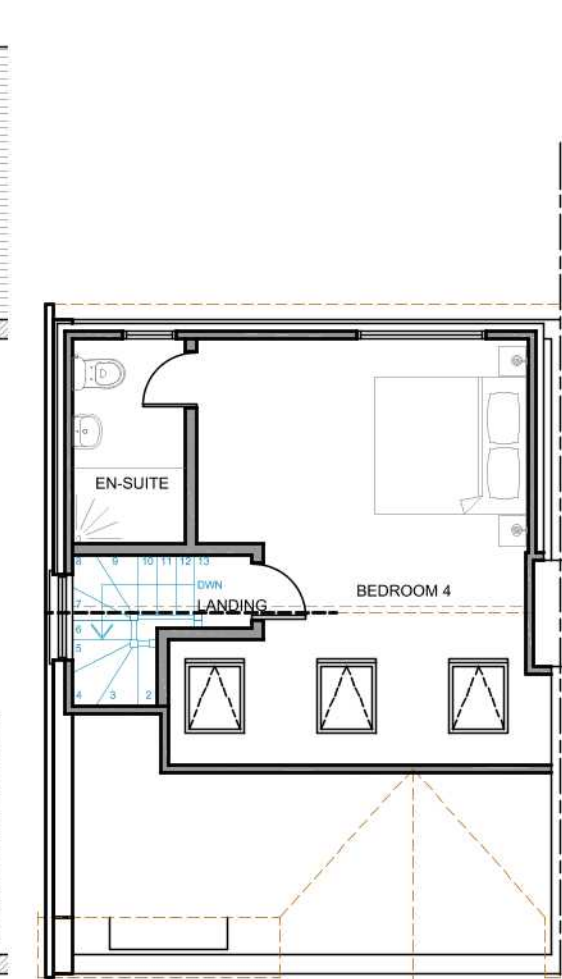

PROPOSED LOFT PLAN

A	21.10.2019	The direction of the north arrow amended
Rev.	Date	Comment
VOLUME CALCULATION		
Gable Wall = (7.95 x 3.85 x 3.15) / 6 = 16.1m³		
Rear Dormer = (6.40 x 3.85 x 2.7) x 0.5 = 33.3 m³		
Total Volume = 16.1 + 33.3 = 49.4 m³		
Permitted Development as Total Volume 49.4m³< 50m³		
(1:50) 1m2m (1:100) 1m2m3m4m5m		
kdb building designs Chartered Architectural Technologist 020 3875 2000 planning@kdbdesigns.co.uk www.kdbdesigns.co.uk Copyright ©		
Client: MR & MRS TAANK		
Site Address: 72 NORTH VIEW PINNER HAS 1PF		
Project Title: LOFT CONVERSION WITH FORMATION OF THE REAR DORMER		
Status: PERMITTED DEVELOPMENT		
Drawn: NB		Checked: PK
Date: 06.09.2019		Scale: 1:100 @ A2
Drawing Title: EXISTING & PROPOSED FLOOR PLANS AND ELEVATIONS, SITE PLAN & SITE PHOTOGRAPHS		
Job No: NORV72	Drawing No: PD- 01	Rev: A