






EXISTING FRONT ELEVATION

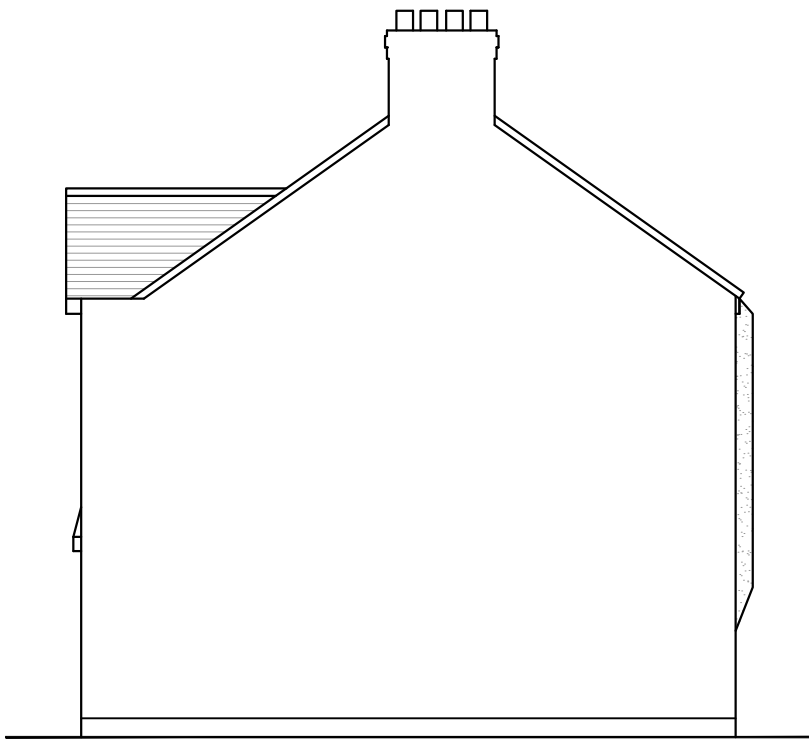

EXISTING SIDE ELEVATION

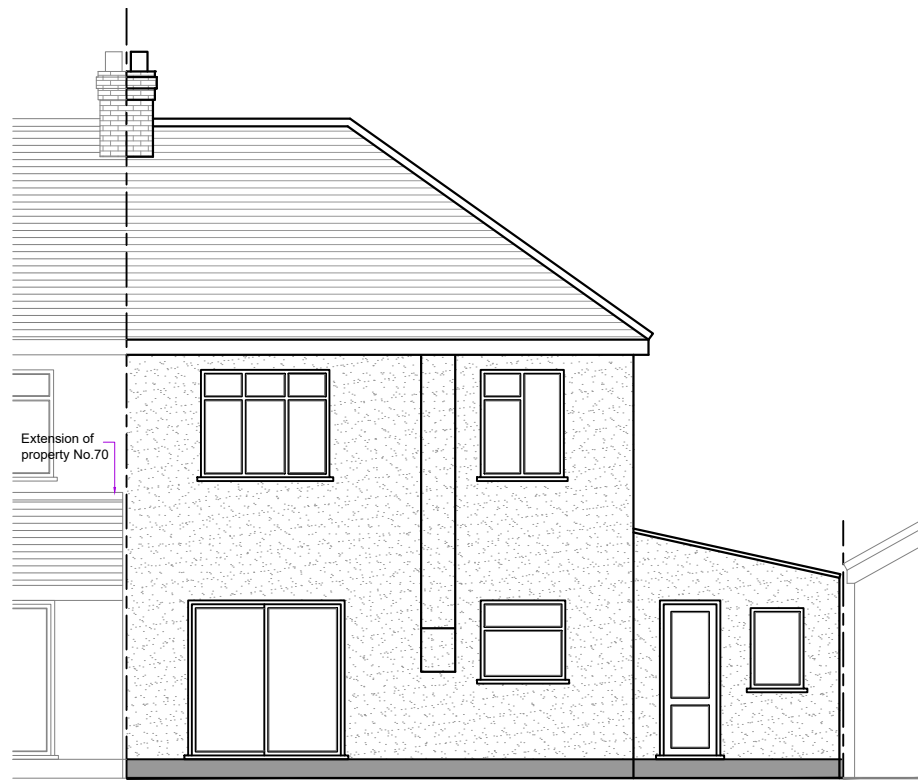


EXISTING REAR ELEVATION

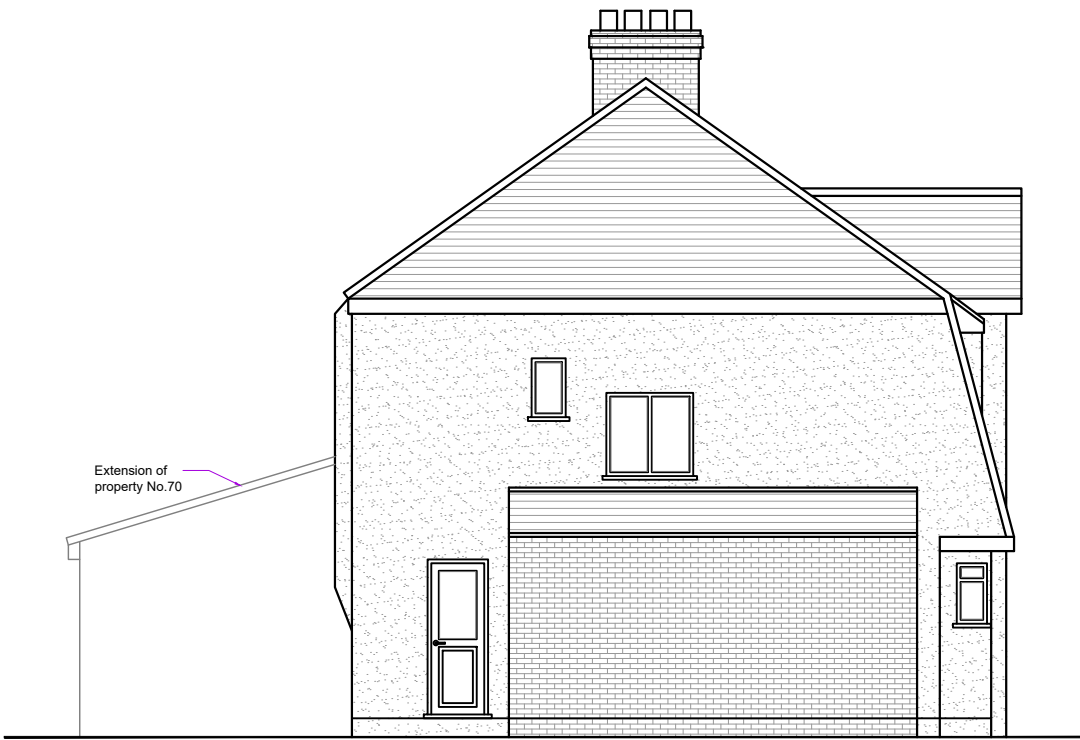


EXISTING SIDE ELEVATION




PROPOSED FRONT ELEVATION

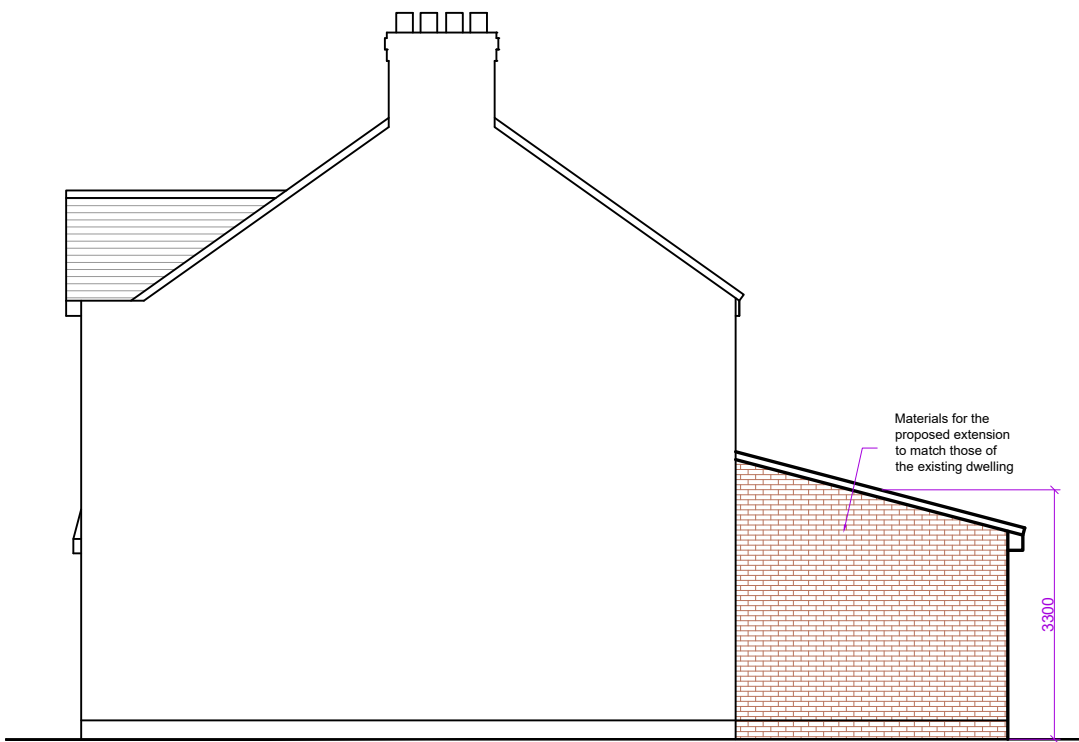


PROPOSED SIDE ELEVATION

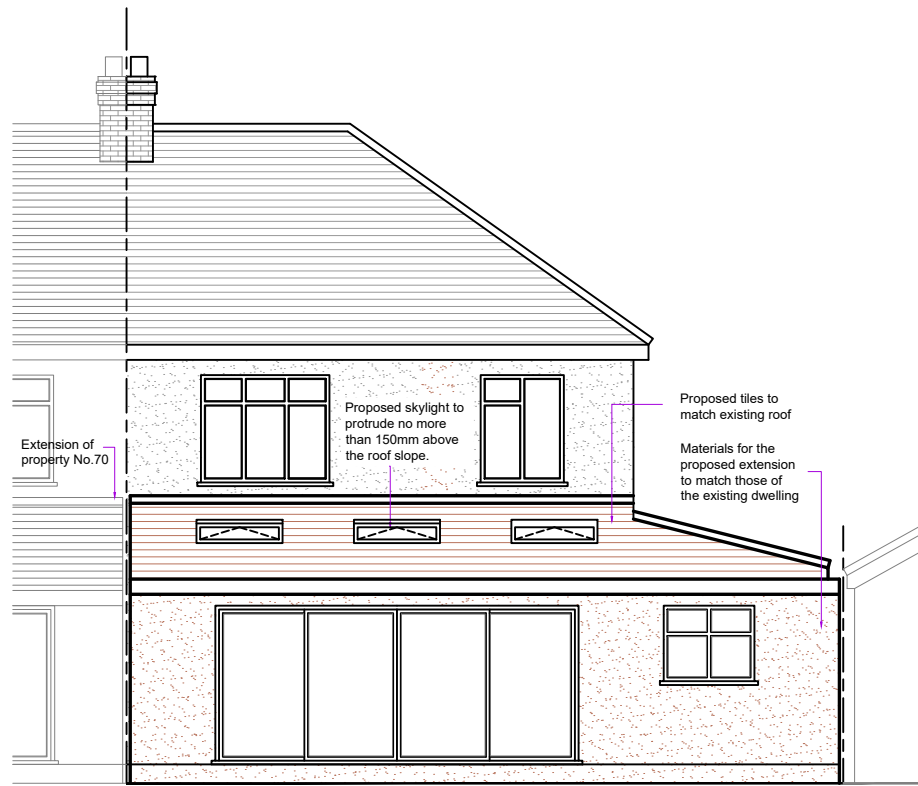


PROPOSED REAR ELEVATION

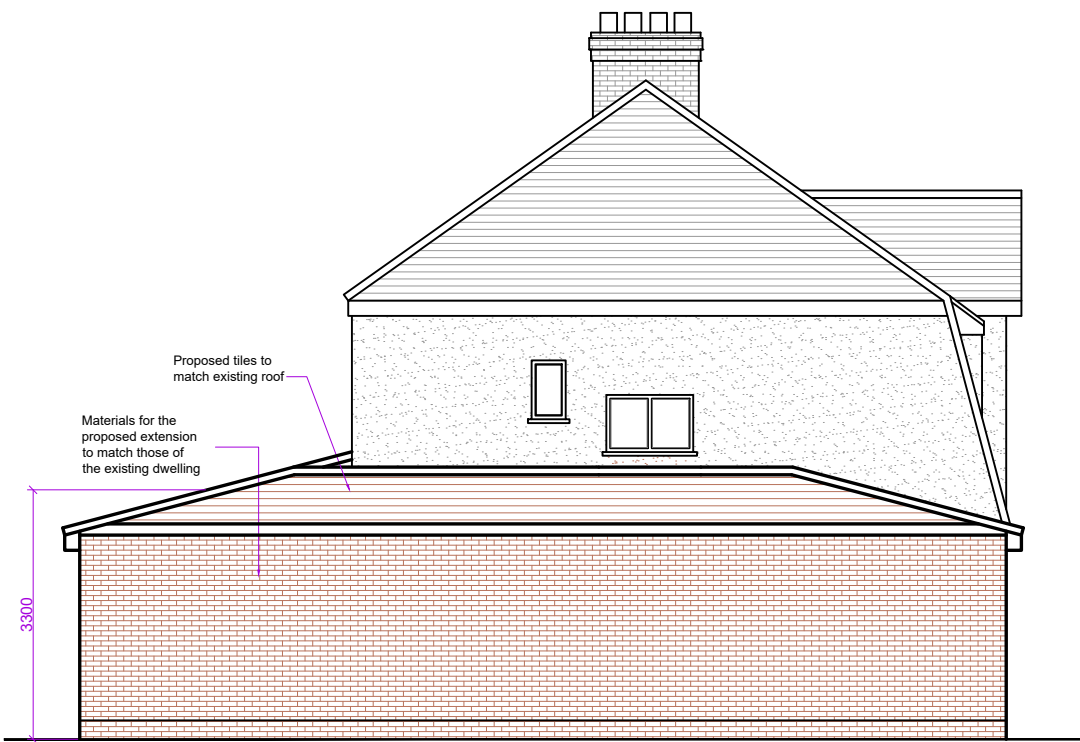


PROPOSED SIDE ELEVATION

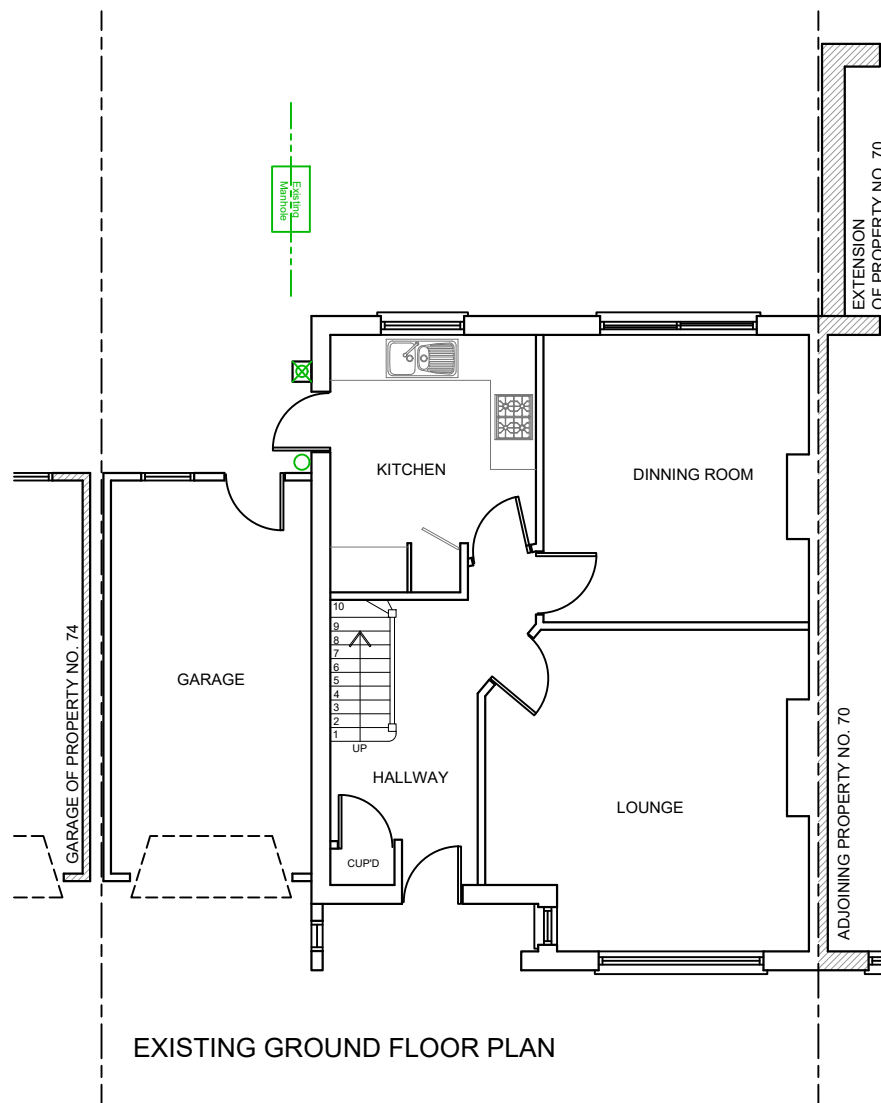

EXISTING GROUND FLOOR PLAN

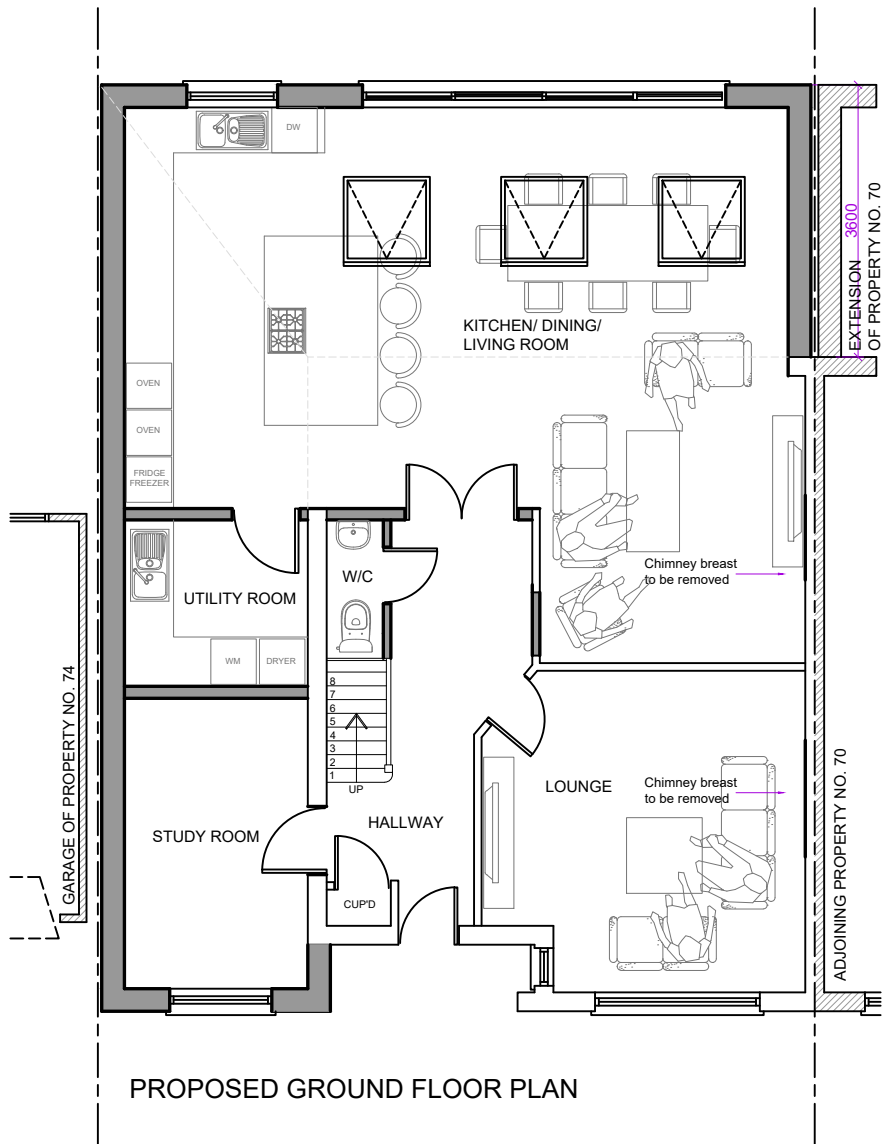

PROPOSED GROUND FLOOR PLAN

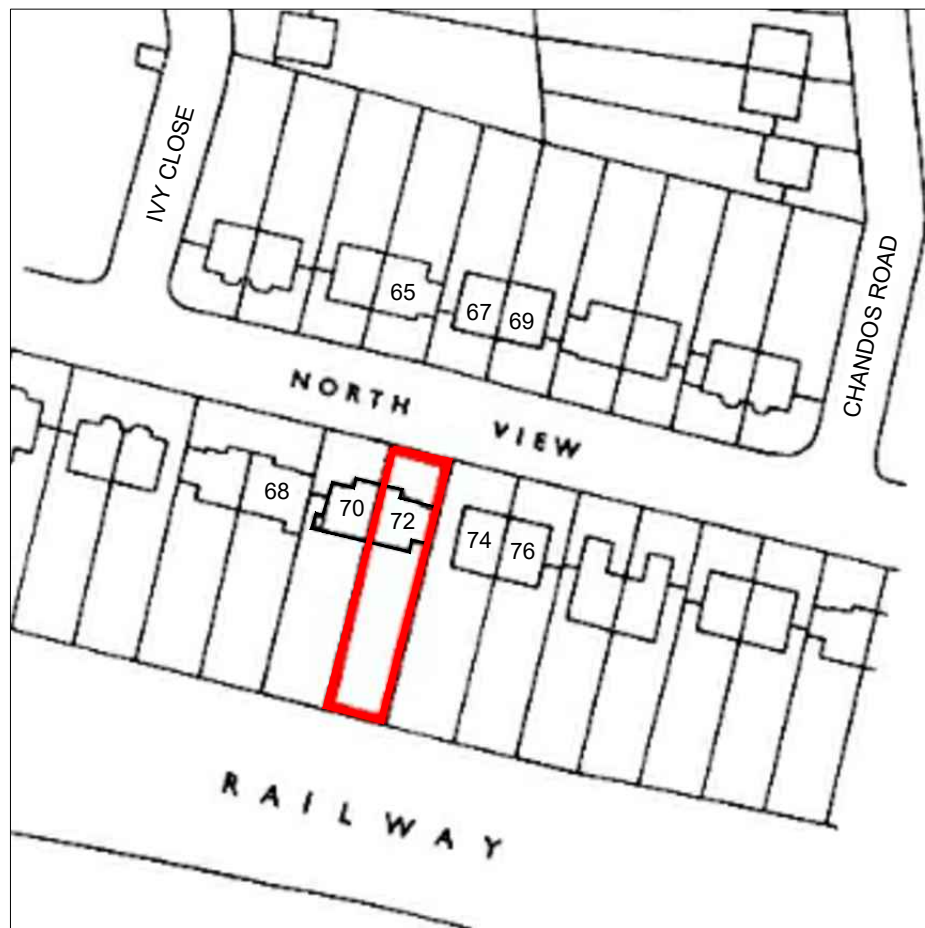

SITE PLAN (1:1250)



EXISTING FRONT ELEVATION



EXISTING REAR ELEVATION

Rev.	Date	Comment			
(1:50)		1m		2m	
(1:100)	1m	2m	3m	4m	5m
 Copyright © Chartered Architectural Technologist 020 3875 2000 plans@kdbdesigns.co.uk www.kdbdesigns.co.uk					
Client:		MR & MRS TAANK			
Site Address:		72 NORTH VIEW PINNER HA5 1PF			
Project Title:		SINGLE STOREY FRONT, SIDE AND REAR EXTENSION			
Status:		PLANNING APPLICATION			
Drawn: NB		Checked: PK			
Date: 06.09.2019		Scale: 1:100 @ A2			
Drawing Title: EXISTING & PROPOSED FLOOR PLANS AND ELEVATIONS, SITE PLAN & SITE PHOTOGRAPHS					
Job No: NORV72		Drawing No: PL- 01		Rev:	