



BLUE ARCHITECTURE LIMITED

Consulting Architects, Engineers and Interiors.
102 Dorchester Way, Hayes, Middlesex,
UB4 0HY, London.

Contact:
Email: info@bluearcdesign.co.uk,
Cell: 044 + 078 3293 8374
Web site: www.bluearcdesign.co.uk

Notes:
© 2021 Blue Architecture Limited.
All rights reserved.
All drawings are for the purpose of gaining
Planning Permission approval only.

All written dimensions to be taken in
preferences to scaled dimensions.

Side/Rear Extension :
Carpet Area : 38.25 Sq.M

Rev.	Description	By	Ckd	Date

Client:
Mr. Amar Bagal.

Project:
Part single part double storey side and rear
extension.

Location:
247 Lansbury Drive, Hayes,
Middlesex, UB4 8RT.

Status:
PLANNING

Title:
Existing and Proposed Elevations-1.



Drawn by: L.p	Str. Er. ---	Checked by: R.k
Project no: BAL-1468	Sheet Size A3	Sheet no. 04
Date: 19/04/2021	Scale: 1:100	



Existing North Elevation
Scale 1:100



Existing South Elevation
Scale 1:100

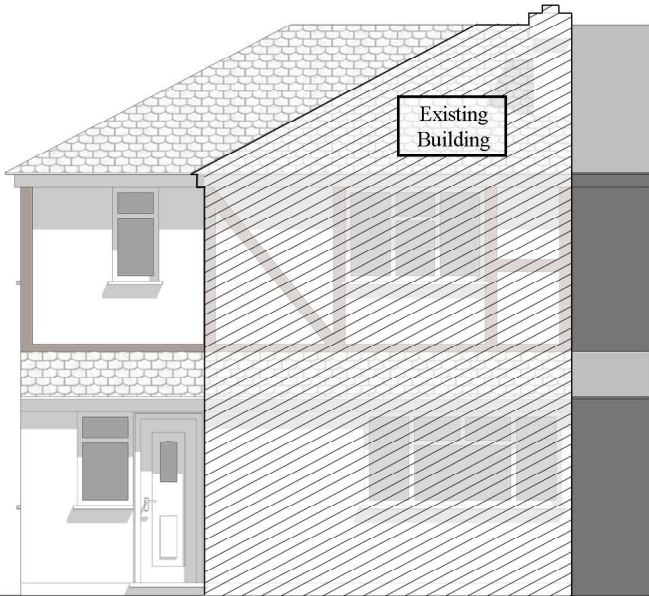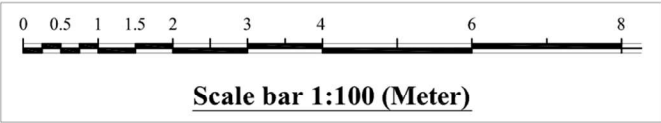

Proposed North Elevation
Scale 1:100



Proposed South Elevation
Scale 1:100