


Existing site plan @ 1:1250



Proposed block plan @ 1:500



North

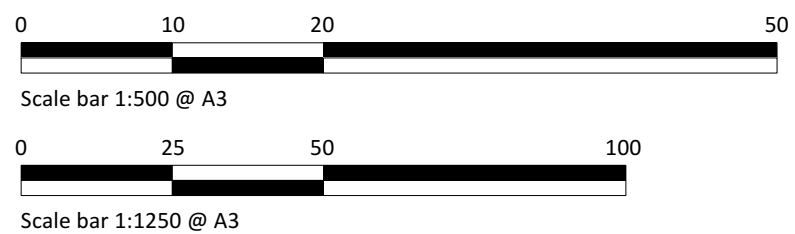

Skerryvore Designs Ltd
 Sexton's Tower
 2 Caerphilly Road
 Bassaleg,
 Newport,
 NP10 8LE.
 Phone **01633 897922**
 Mobile **07816 934352**
steve_groucott@hotmail.com

JOB
TITLE

28 SOUTH WALK
 UB3 2RF

DRAWING
TITLE

SITE & BLOCK PLAN

DRAWING No. SD605-RE-00

SCALE 1:500, 1:1250 @ A3

DATE OCT 2021