




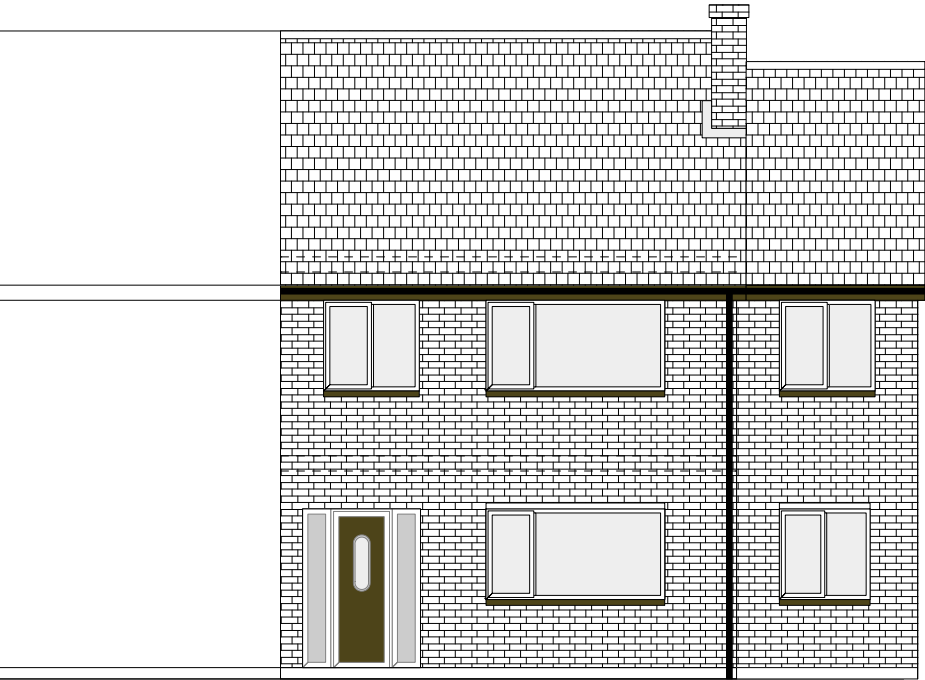


Front elevation

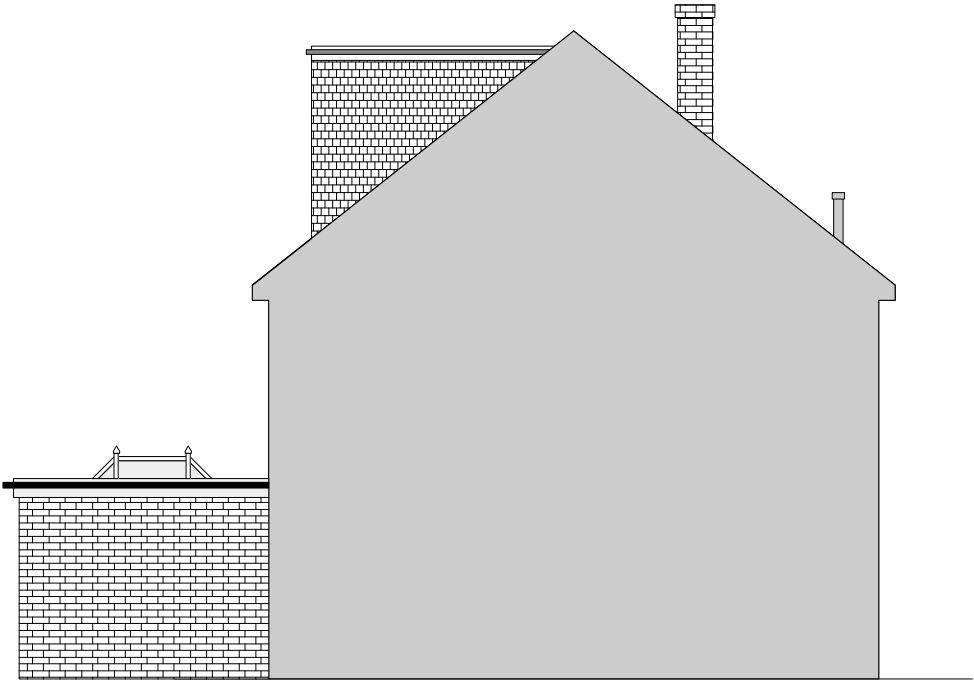

Side elevation (attached)

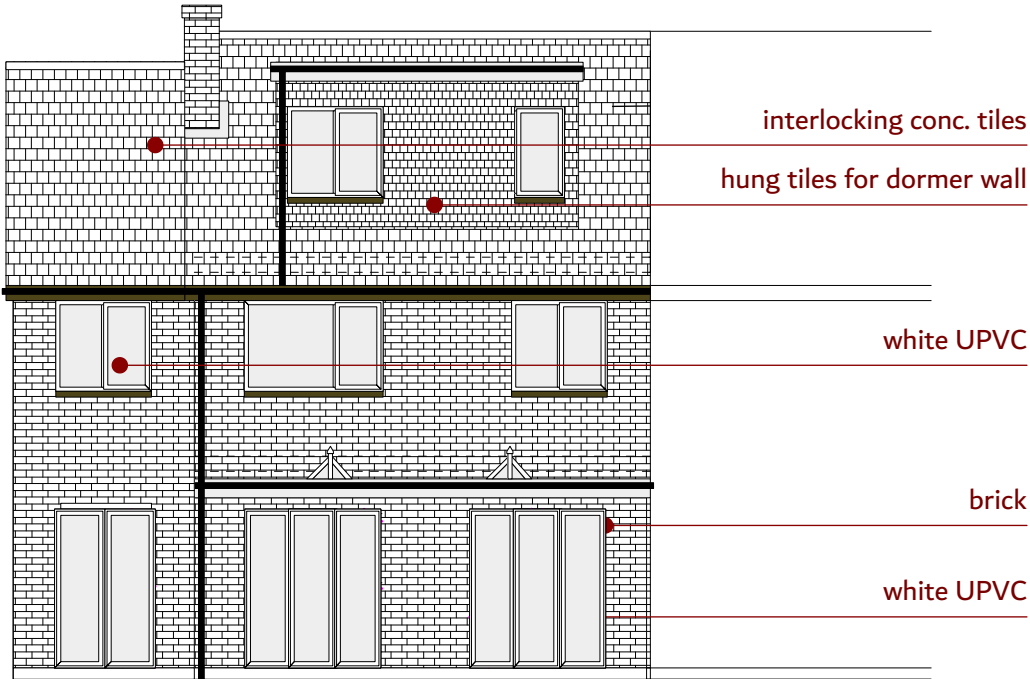

Rear elevation

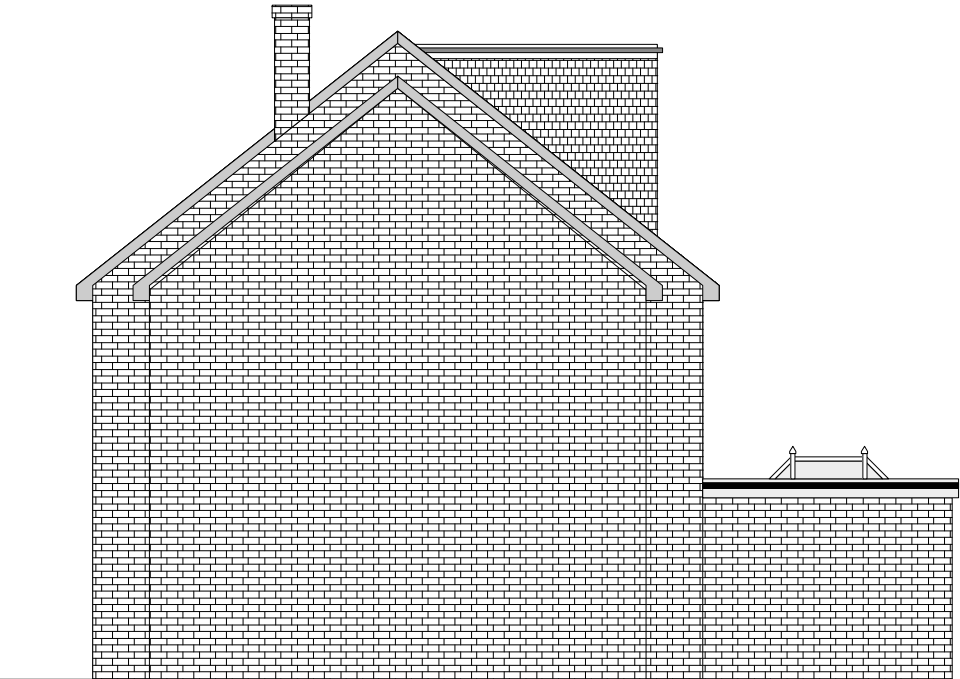

Side elevation

 Skerryvore Designs Ltd Sexton's Tower 2 Caerphilly Road Bassaleg, Newport, NP10 8LE. Phone 01633 897922 Mobile 07816 934352 steve_groucott@hotmail.com	JOB TITLE 28 SOUTH WALK UB3 2RF	DRAWING TITLE PROPOSED PLANS	DRAWING No. SD605-RE-04a
			SCALE 1:100 @ A3
			DATE JULY 2021