




All work to comply with current building regulations and codes of practice
Do not scale from drawings
all dimensions to be checked on site before the start of any work
All Proposed External Materials to Match Existing External Materials
Any Proposed Windows to Flank walls to be Obscure Glazed and Non-Opening below 1.7m from FFL

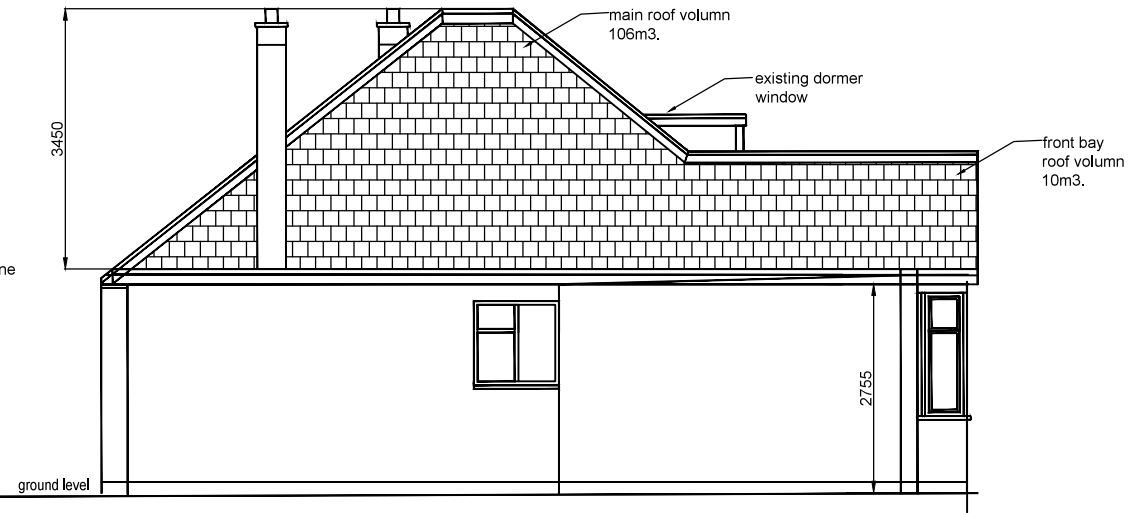


Existing Rear Elevation
Scale 1:100

 

Existing Side Elevation
Scale 1:100

 

Existing Front Elevation
Scale 1:100

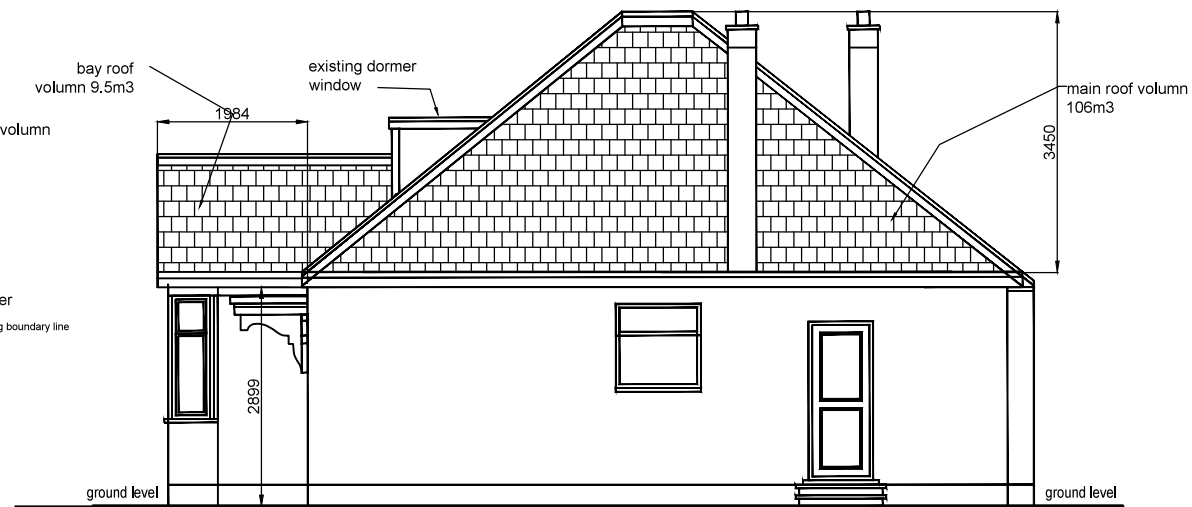

Existing Side Elevation
Scale 1:100

Rev;

DO NOT SCALE. WRITTEN DIMENSIONS TO BE USED IN PREFERENCE TO SCALED DIMENSIONS. ALL DIMENSIONS TO BE CHECKED ON SITE BY CONTRACTOR & ALL DISCREPANCIES TO BE REPORTED TO SMITH COLDHAM DESIGN LTD.		REV.	NOTES	DATE	BY
CLIENT	Mr Jay Ghedia	SCALE		DRAWING No	
		1-100 @ A3		5936-19-101	
JOB TITLE	61 Stanley Road Northwood HA6 1RJ	DATE		REVISION	
		October 2019		PS	
DRAWING TITLE	Proposed Elevations Application for Certificate of Lawful Development	 smith coldham design ltd 55 LIME GROVE, RUISLIP, MIDDLESEX, HA4 8RL MOBILE: 07774 476 519 PHONE & FAX: 0208 8869 9681 E-MAIL: patrick@smithcoldham.net design - architecture - brand development - project management			