



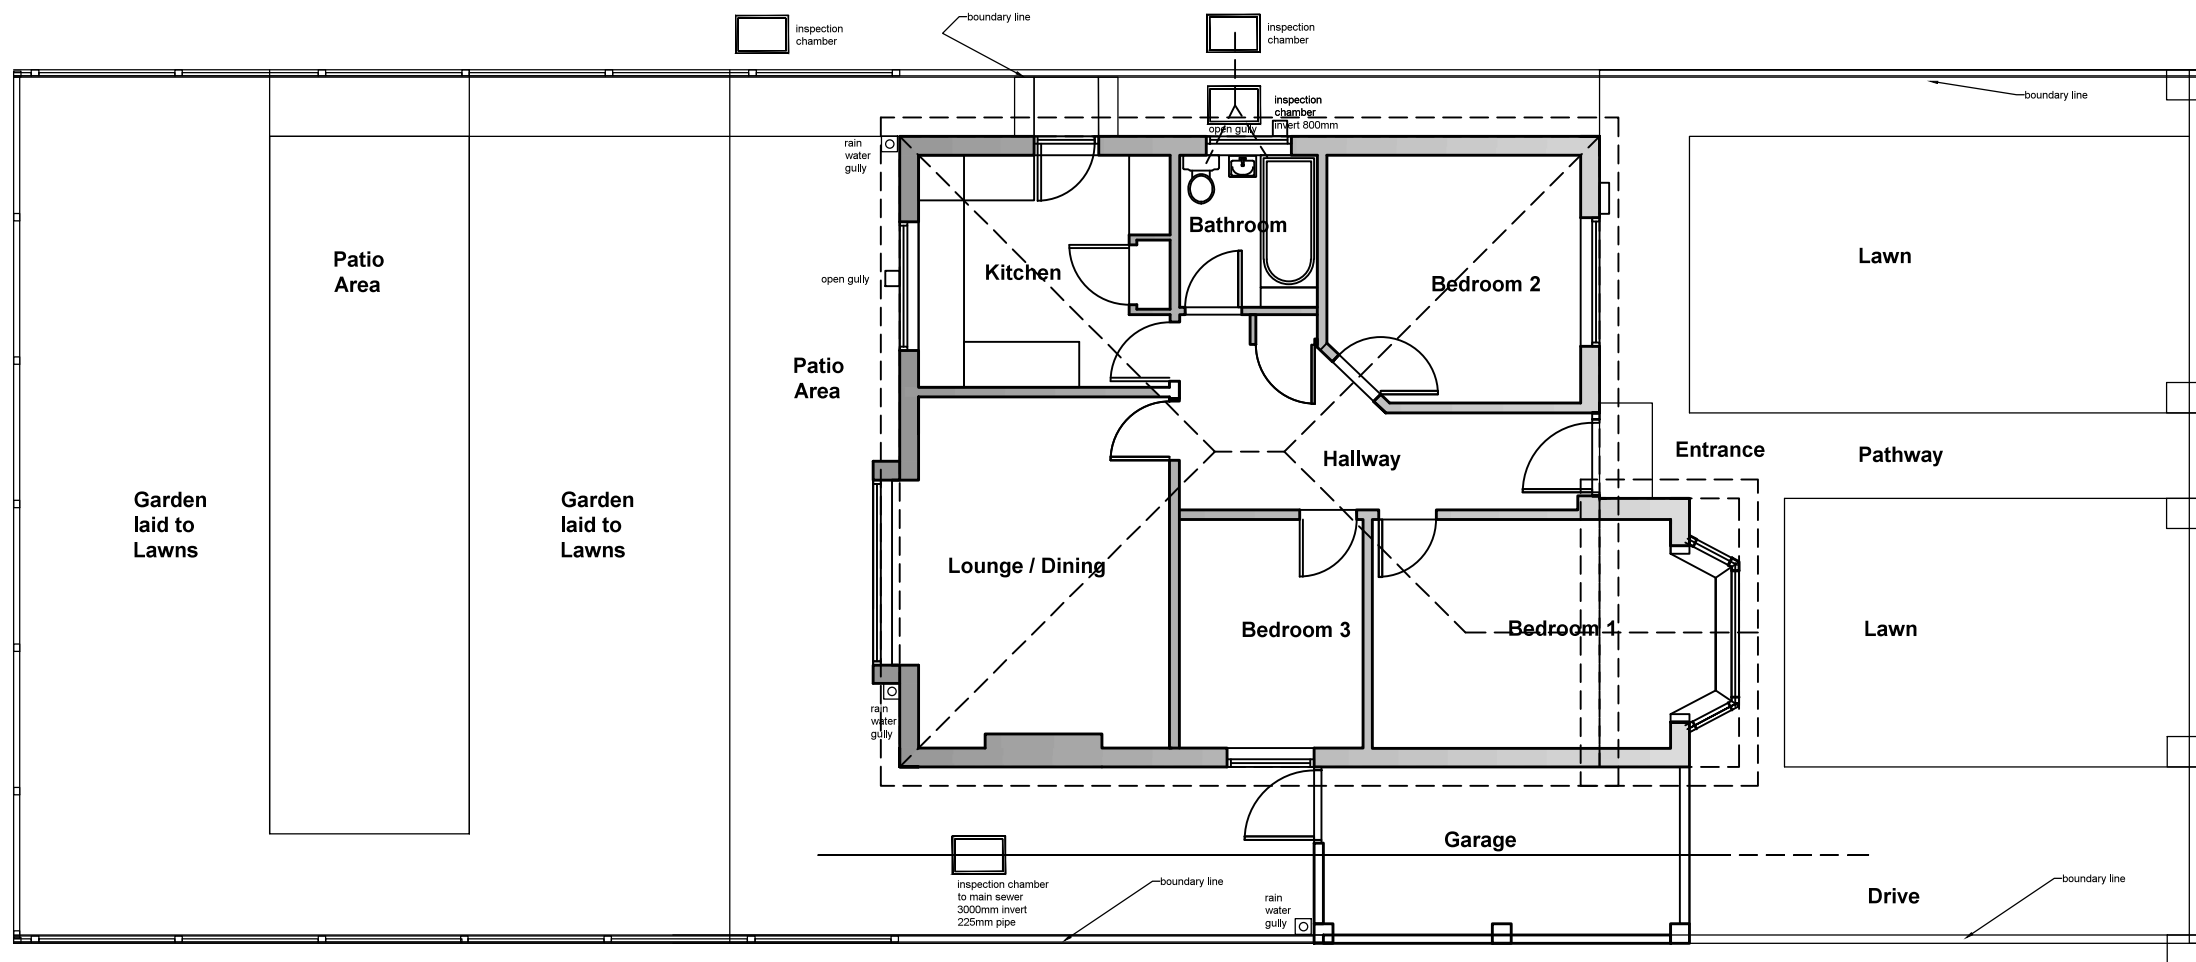

Existing Ground Floor Plan

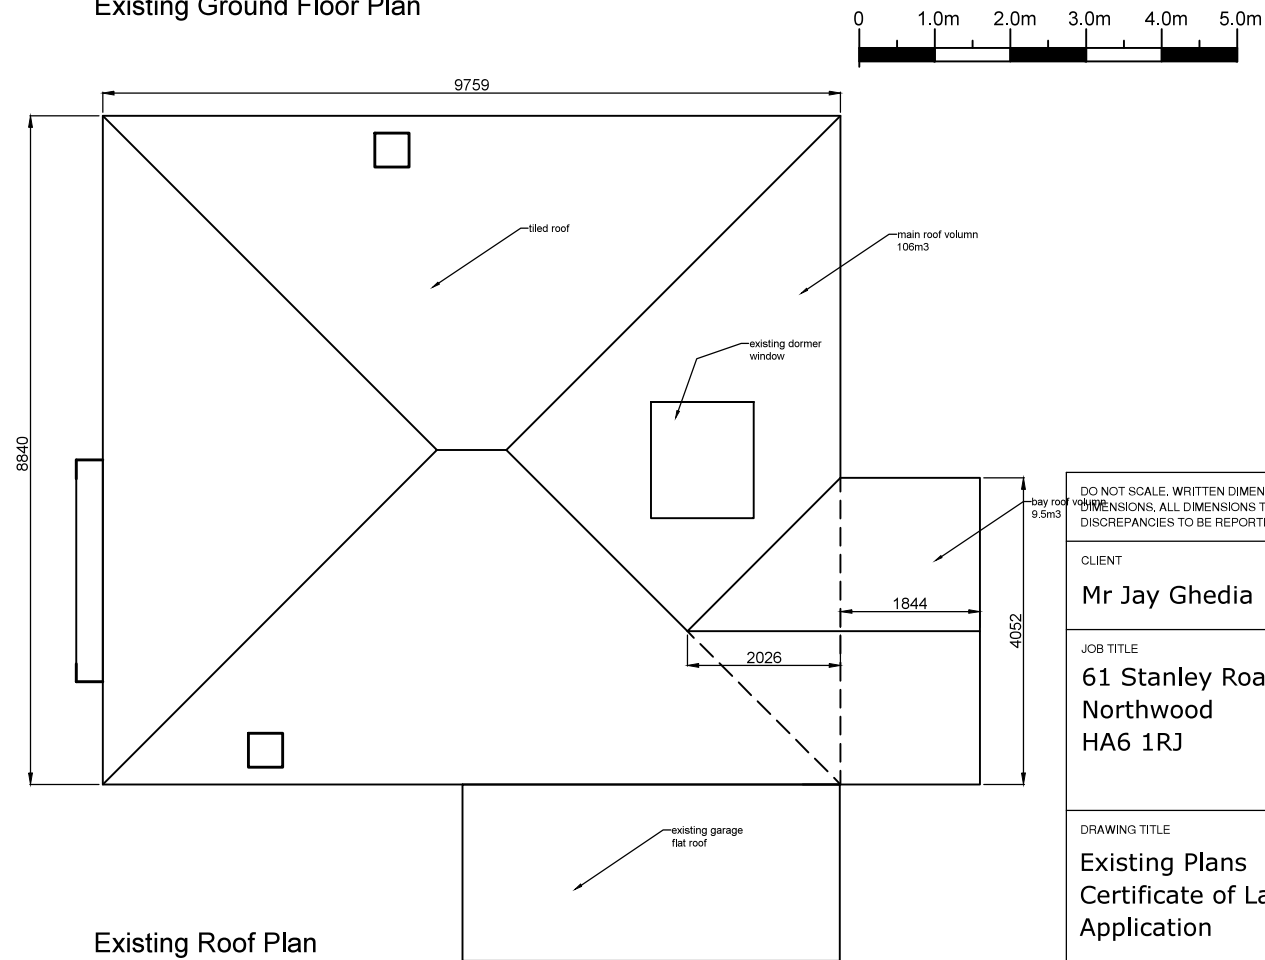

Existing Roof Plan

DO NOT SCALE. WRITTEN DIMENSIONS TO BE USED IN PREFERENCE TO SCALED DIMENSIONS. ALL DIMENSIONS TO BE CHECKED ON SITE BY CONTRACTOR & ALL DISCREPANCIES TO BE REPORTED TO SMITH COLDHAM DESIGN LTD.		REV.	NOTES	DATE	BY
CLIENT Mr Jay Ghedia		SCALE 1-100 @ A3		DRAWING No 5936-19-100	
		DATE October 2019			
JOB TITLE 61 Stanley Road Northwood HA6 1RJ		DRAWN BY PS		REVISION	
DRAWING TITLE Existing Plans Certificate of Lawful Development Application		 smith coldham design ltd 55 LIME GROVE, RUISLIP, MIDDLESEX, HA4 8RL MOBILE: 07774 476 519 PHONE & FAX: 0208 8869 9681 E-MAIL: patrick@smithcoldham.net design - architecture - brand development - project management			