




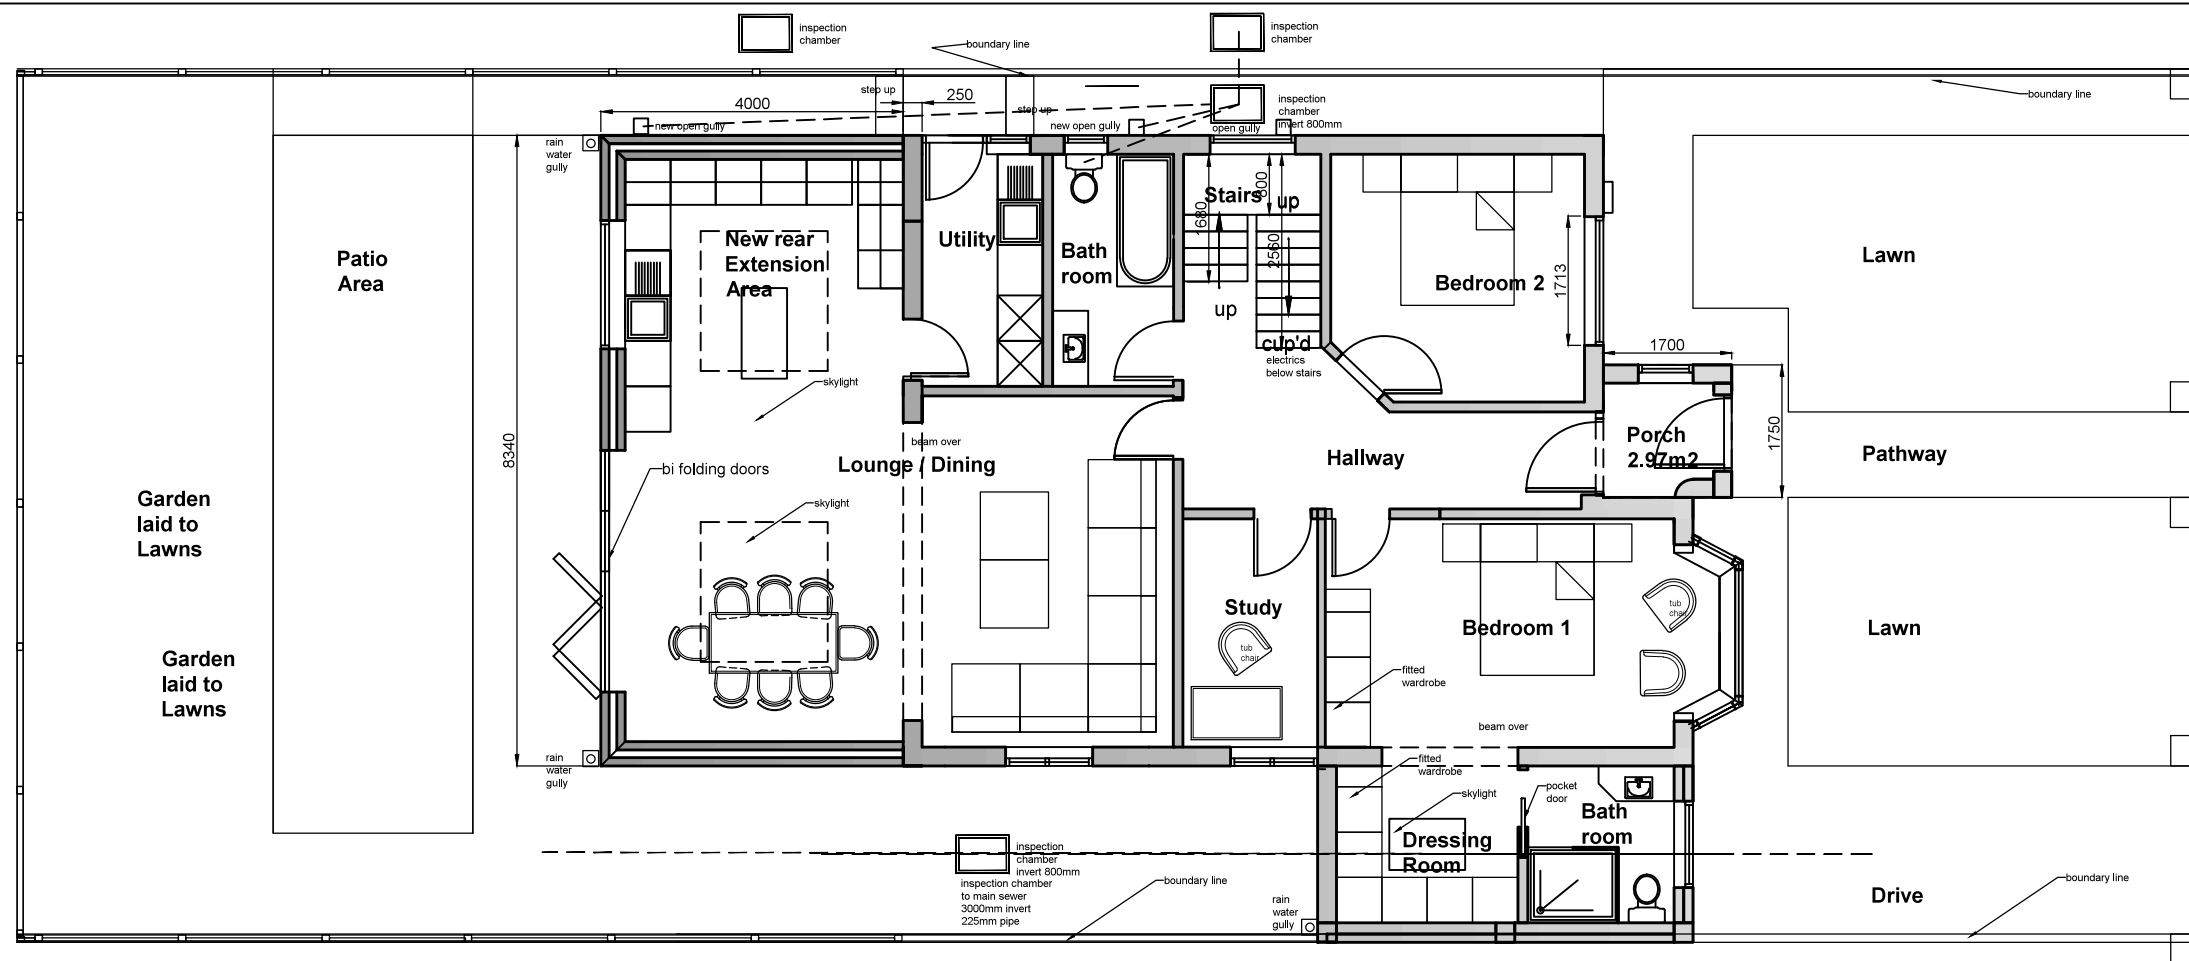

Proposed Ground Floor Plan

 

Total New Extension
Areas created.
71.3m²

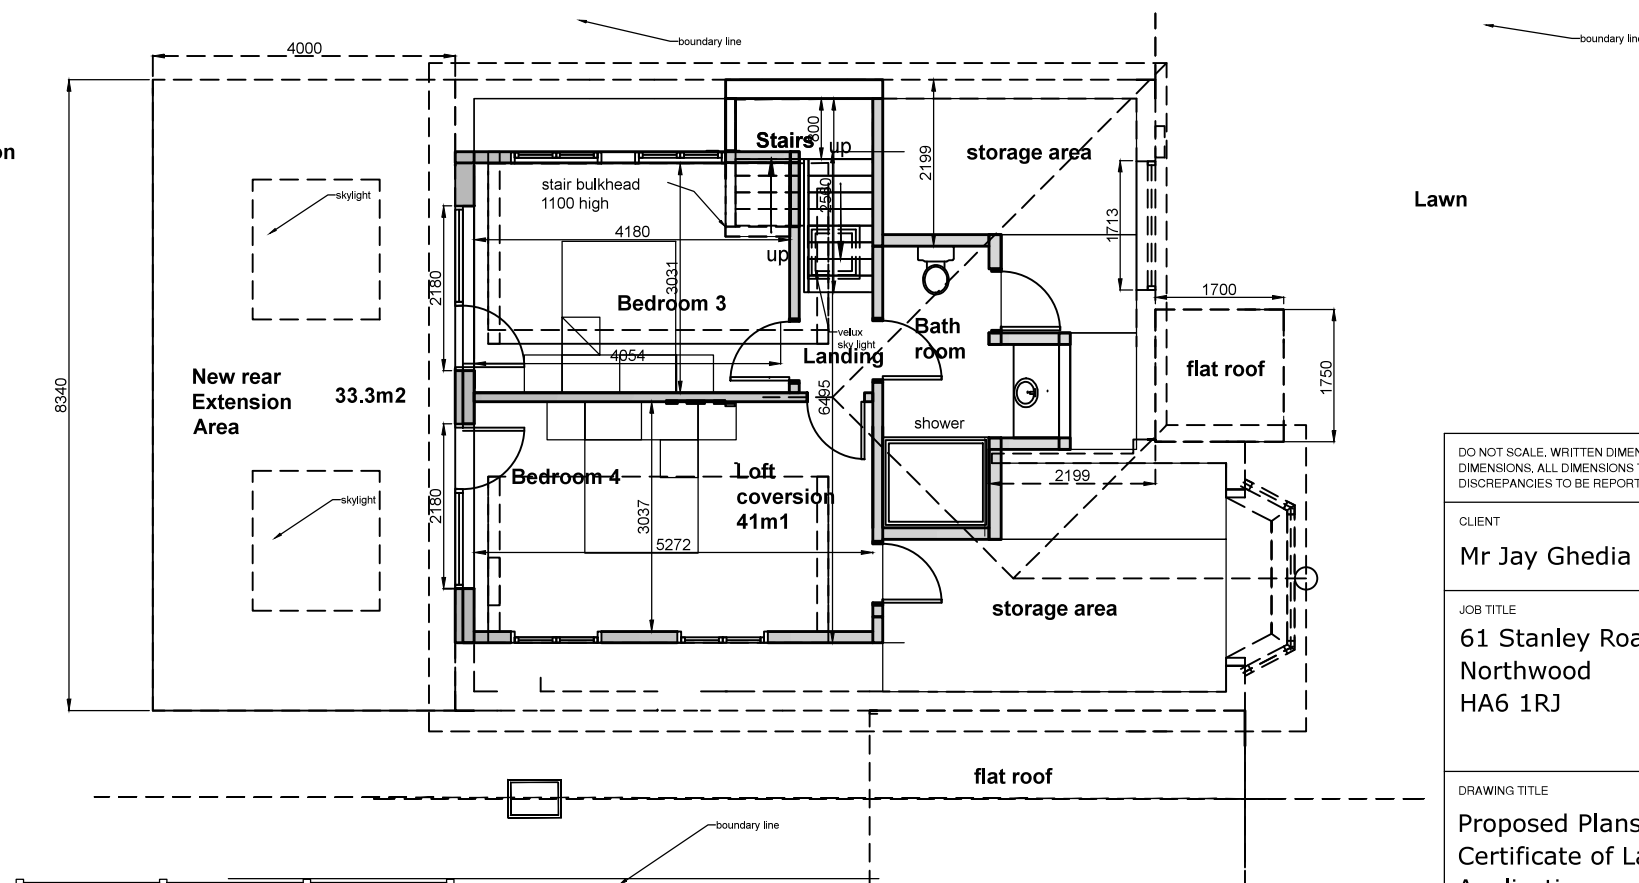

Rev;

REV.	NOTES	DATE	BY
1	SCALE 1-100 @ A3	DRAWING No 5936-19-102	
2	CLIENT Mr Jay Ghedia	DATE October 2019	
3	JOB TITLE 61 Stanley Road Northwood HA6 1RJ	DRAWN BY PS	REVISION
4	DRAWING TITLE Proposed Plans Certificate of Lawful Development Application	 smith coldham design ltd 55 LIME GROVE, RUISLIP, MIDDLESEX, HA4 8RL MOBILE: 07774 476 519 PHONE & FAX: 0208 8869 9681 E-MAIL: patrick@smithcoldham.net design - architecture - brand development - project management	