





ADDRESS: 14, ST. PETERS CLOSE, RU/SLIP, HA4 9JT.	DRAWING TITLE: EXISTING FLOOR PLANS			DATE: 22/01/2021
	DRG. NO. - 01	REV:	SCALE - 1: 100	DRG. PAPER SIZE: A3

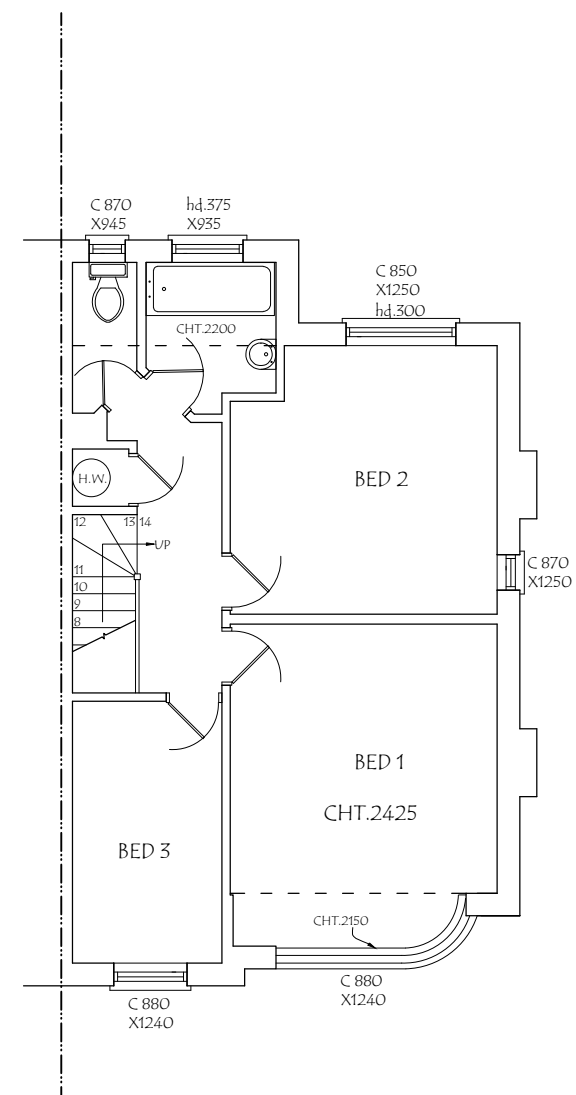

EXISTING FRONT ELEVATION

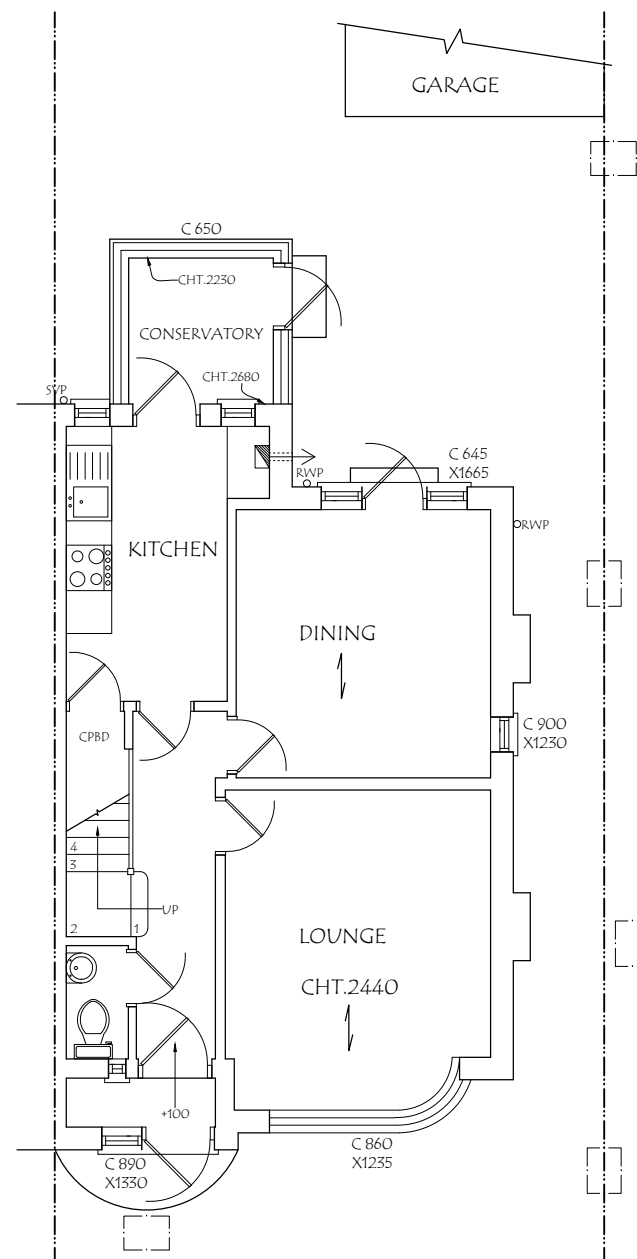

EXISTING SIDE ELEVATION

ADDRESS: 14, ST. PETERS CLOSE, RUISLIP, HA4 9JT.	DRAWING TITLE: EXISTING/PROPOSED ELEVATIONS			DATE: 22/01/2021	MATERIALS TO MATCH EXISTING AS CLOSELY AS POSSIBLE
	DRG. NO. - 02	REV:	SCALE - 1: 100	DRG. PAPER SIZE: A3	

0M

1M

2M

3M

4M

5M

6M


7M

8M


9M

10M

HIP>GAB.	0.333 15.82m ² 4.31m	22.71m ³
DORMER	4.52m ² 5.92m	26.76m ³
TOTAL =		49.47m ³
49.47m ³ < 50m ³ , THEREFORE ITS P.D.		

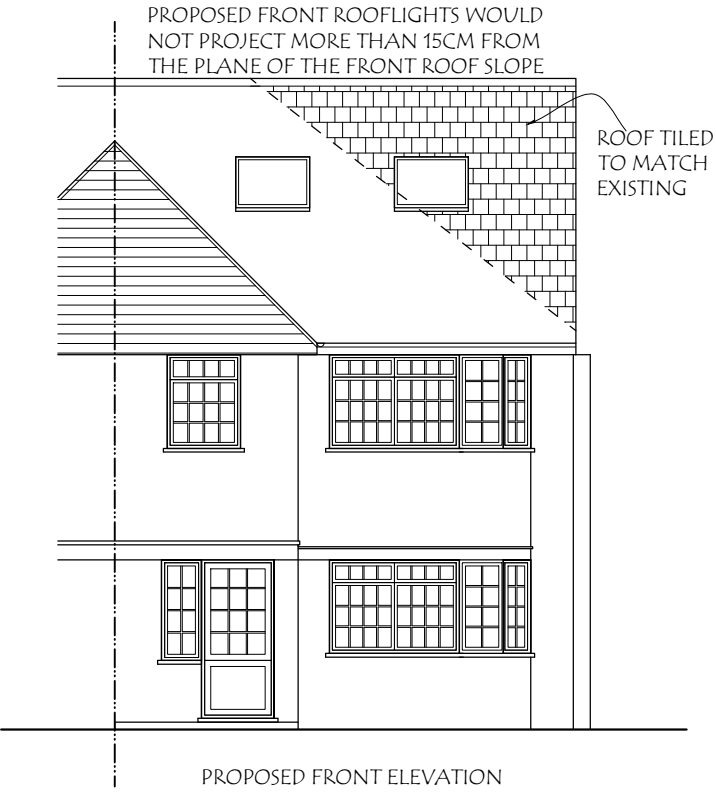


PROPOSED FRONT ELEVATION

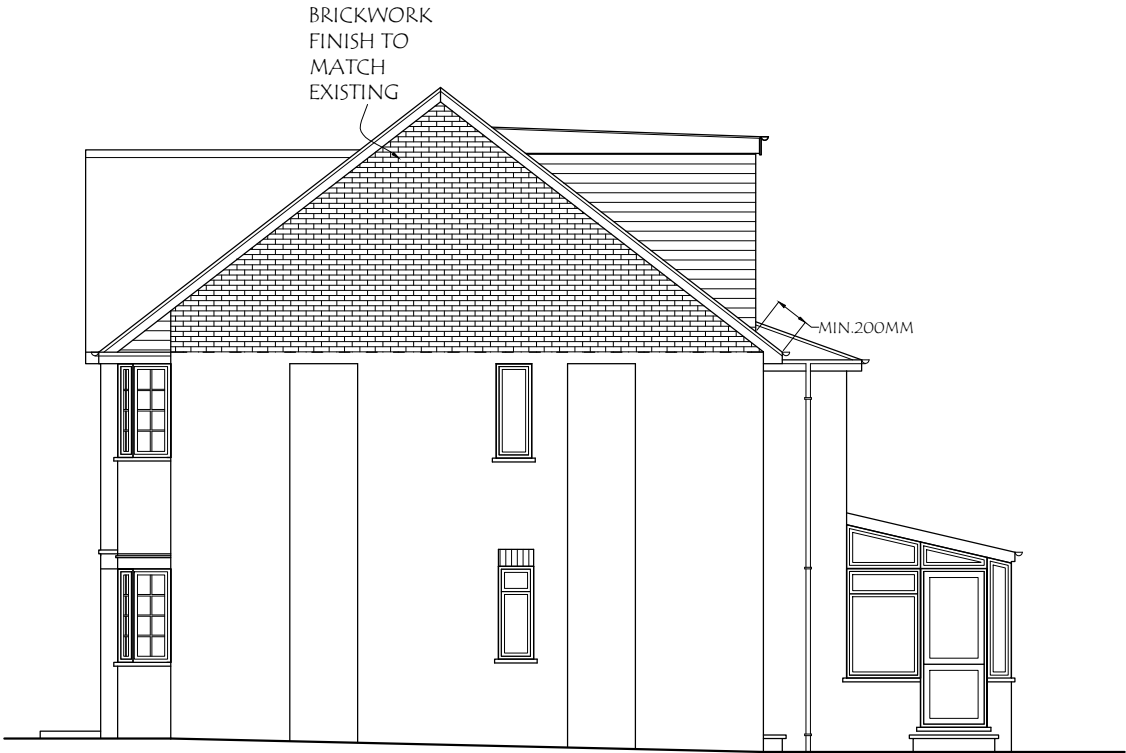

PROPOSED SIDE ELEVATION



EXISTING REAR ELEVATION

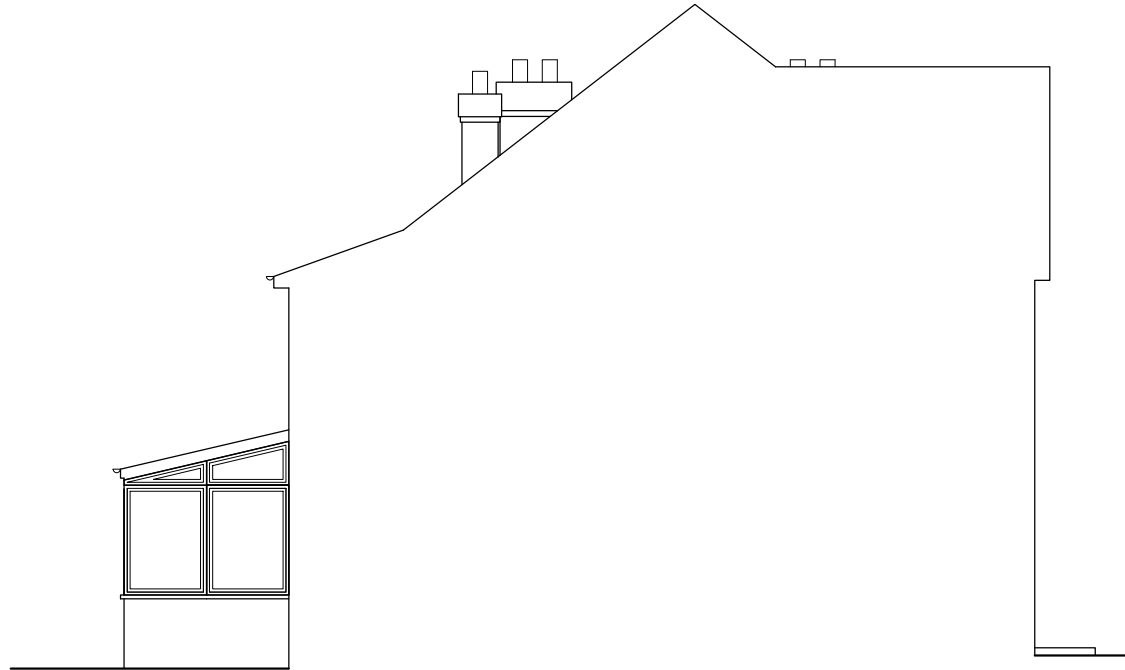

EXISTING SIDE ELEVATION

ADDRESS: 14, ST. PETERS CLOSE, RUISLIP, HA4 9JT.	DRAWING TITLE: EXISTING/PROPOSED ELEVATIONS			DATE: 22/01/2021
	DRG. NO. - 03	REV:	SCALE - 1: 100	DRG. PAPER SIZE: A3


0M1M2M3M4M5M6M7M8M9M10M

MATERIALS TO MATCH EXISTING AS CLOSELY AS POSSIBLE


HIP>GAB.	0.333 15.82m ² 4.31m	22.71m ³
 DORMER	4.52m ² 5.92m	26.76m ³
TOTAL =		49.47m ³
49.47m ³ < 50m ³ , THEREFORE ITS P.D.		




PROPOSED REAR ELEVATION

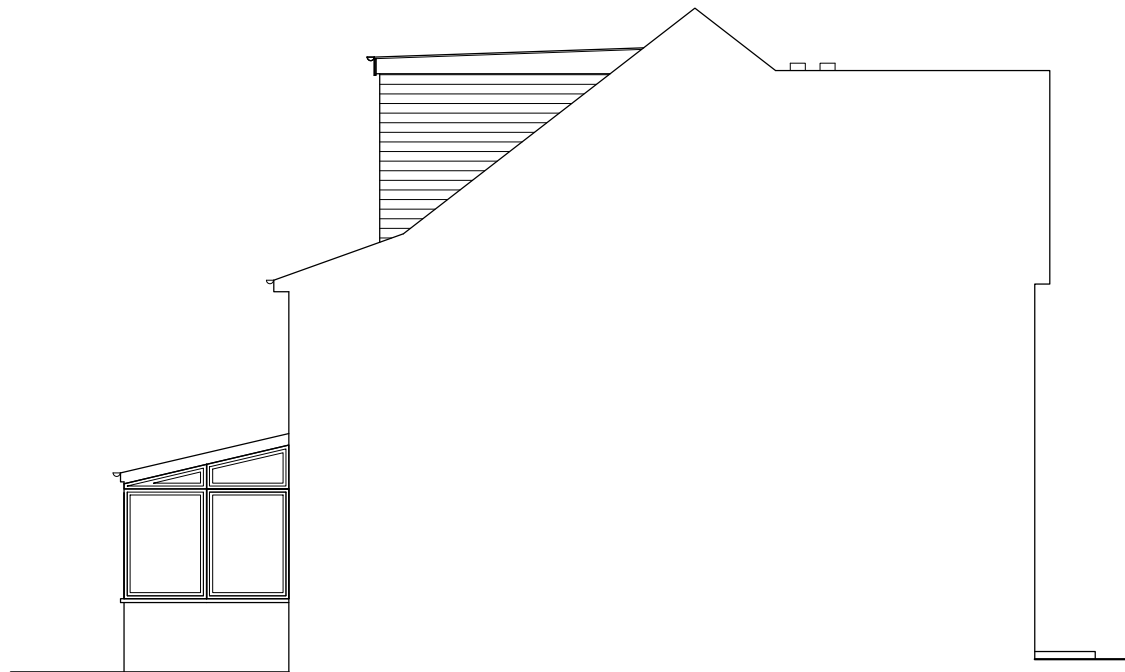



PROPOSED SIDE ELEVATION

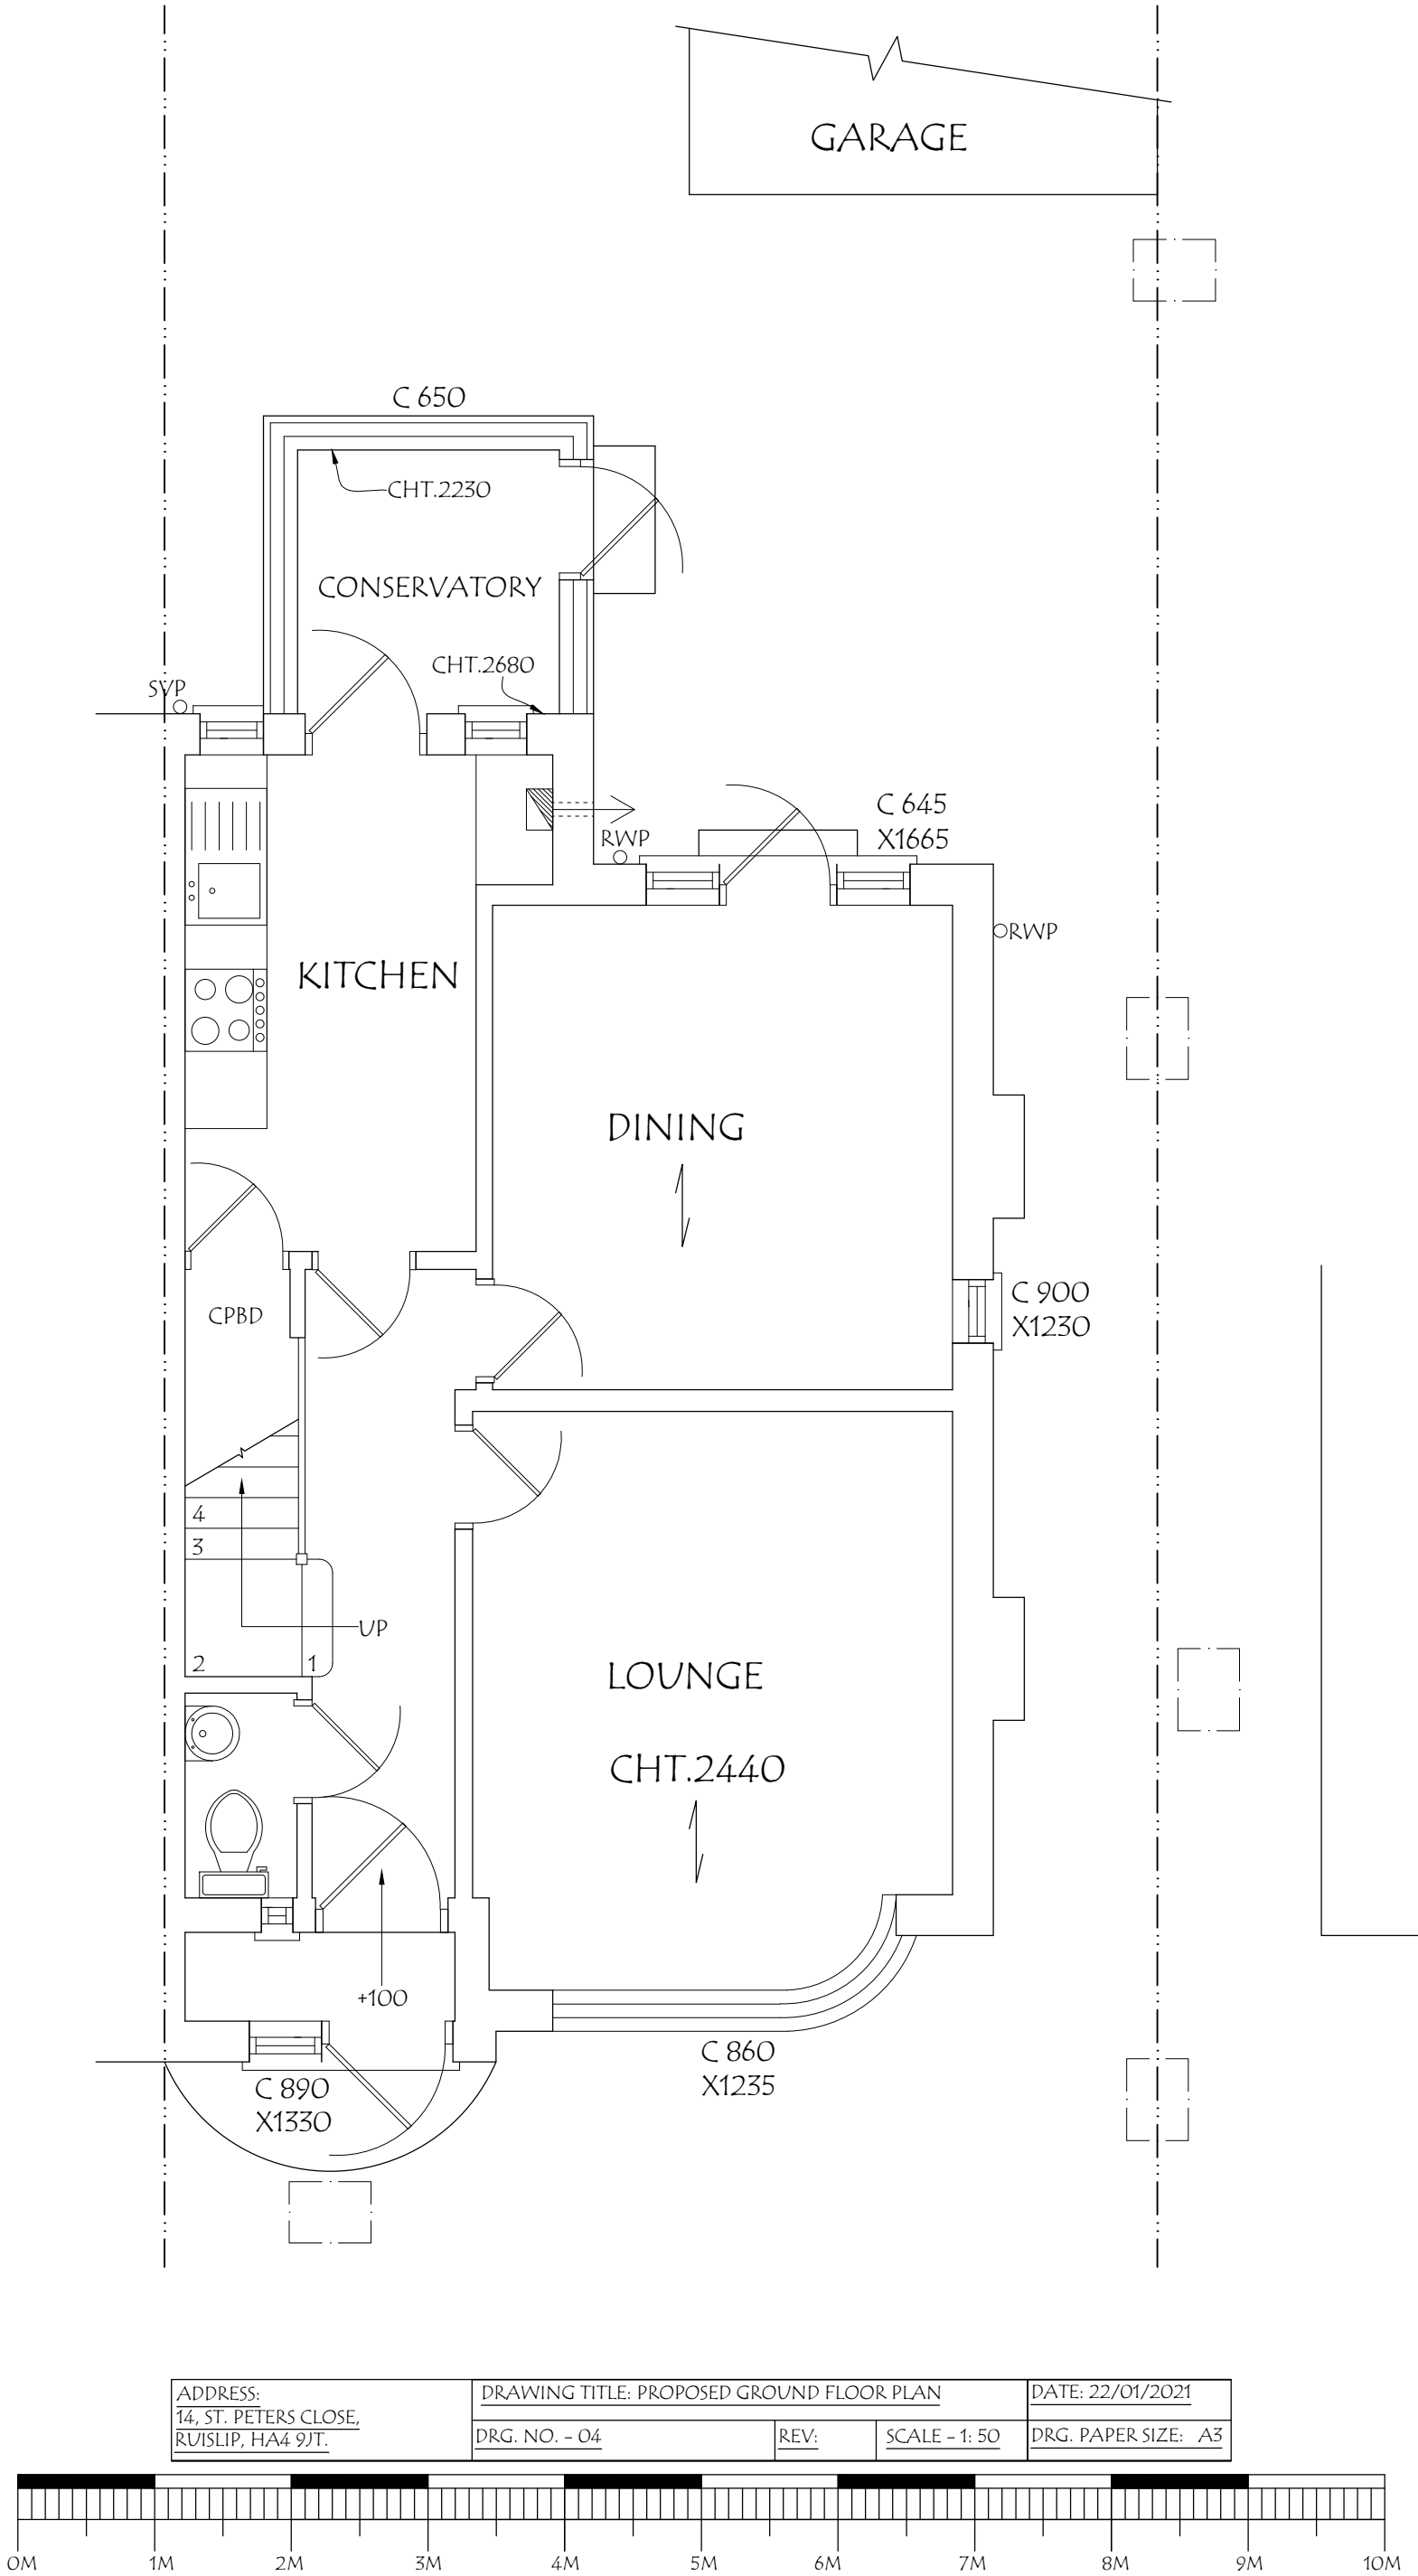

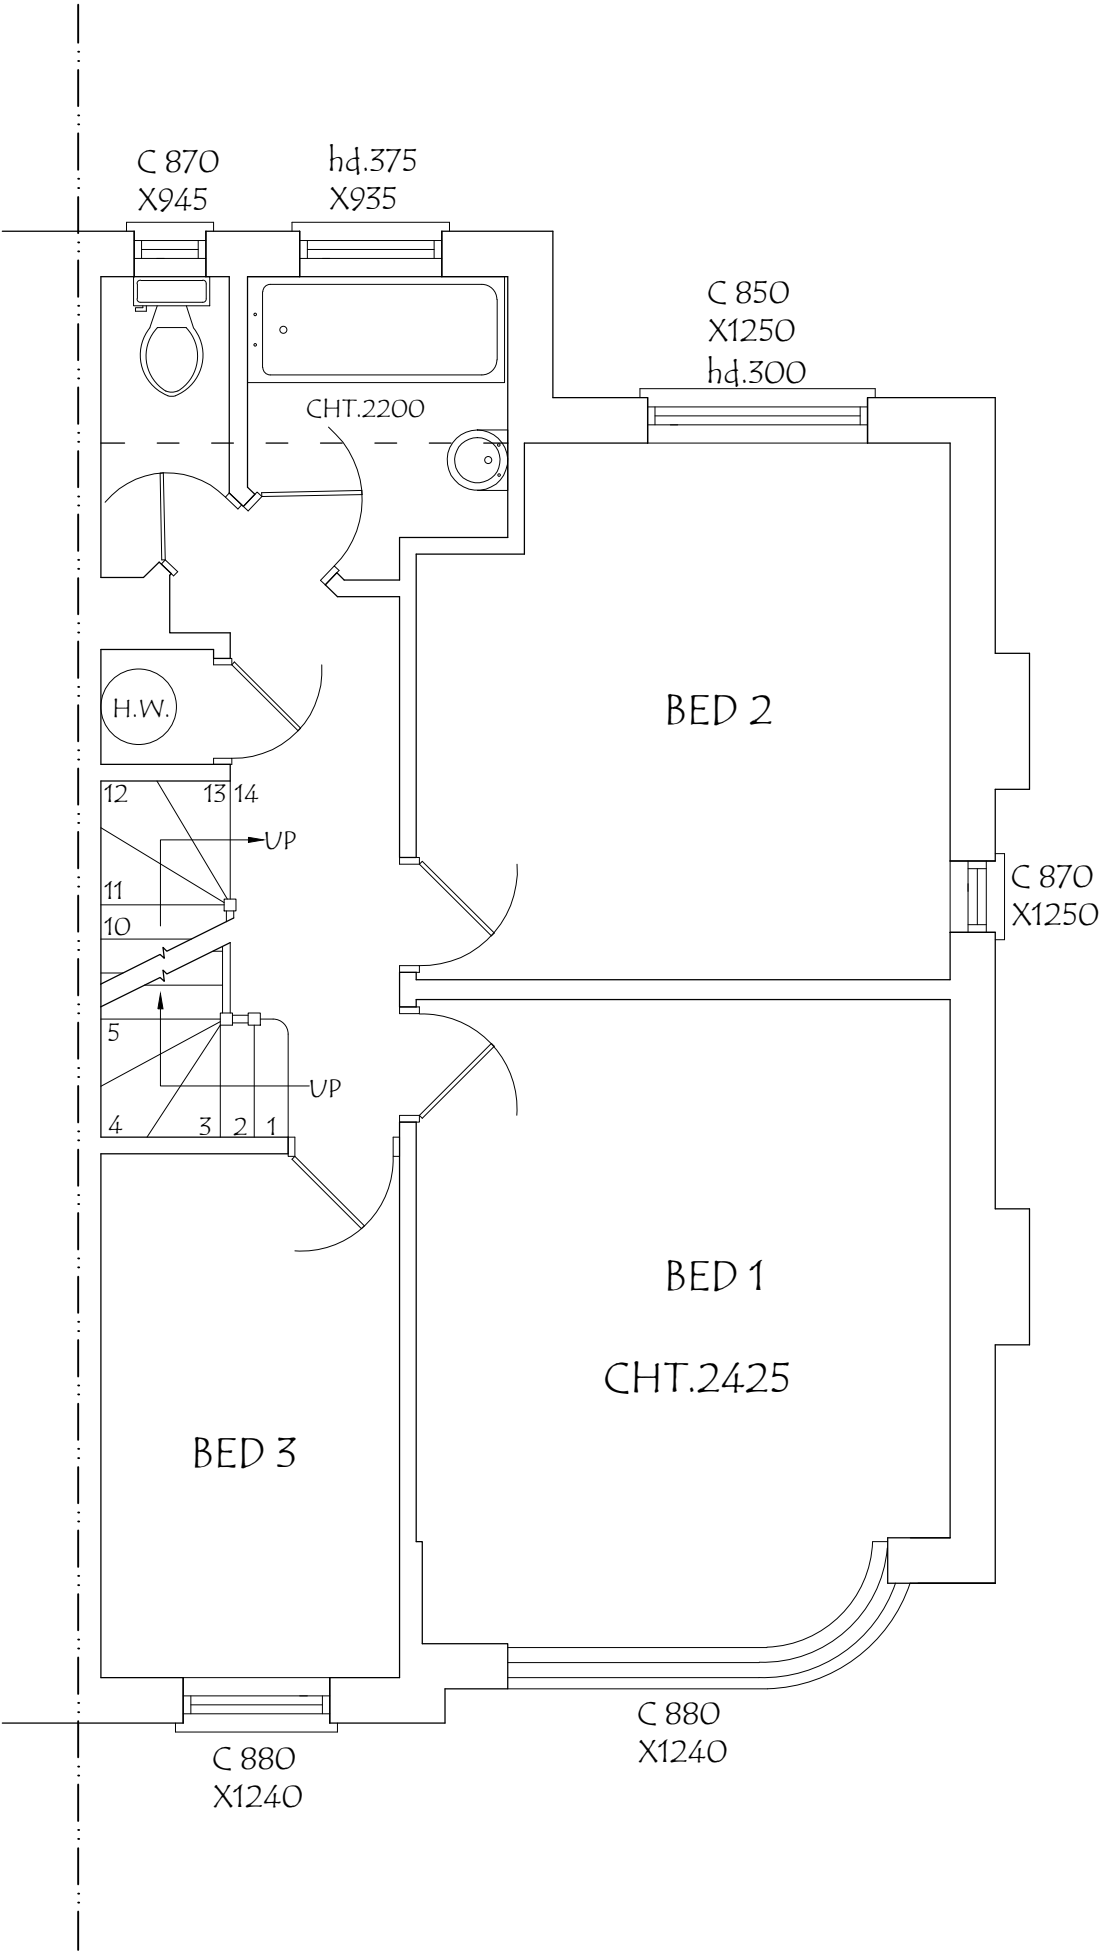

ADDRESS: 14, ST. PETERS CLOSE, RUISLIP, HA4 9JT.	DRAWING TITLE: PROPOSED FIRST FLOOR PLAN	DATE: 22/01/2021
DRG. NO. - 05	REV:	SCALE - 1:50
		DRG. PAPER SIZE: A3

 

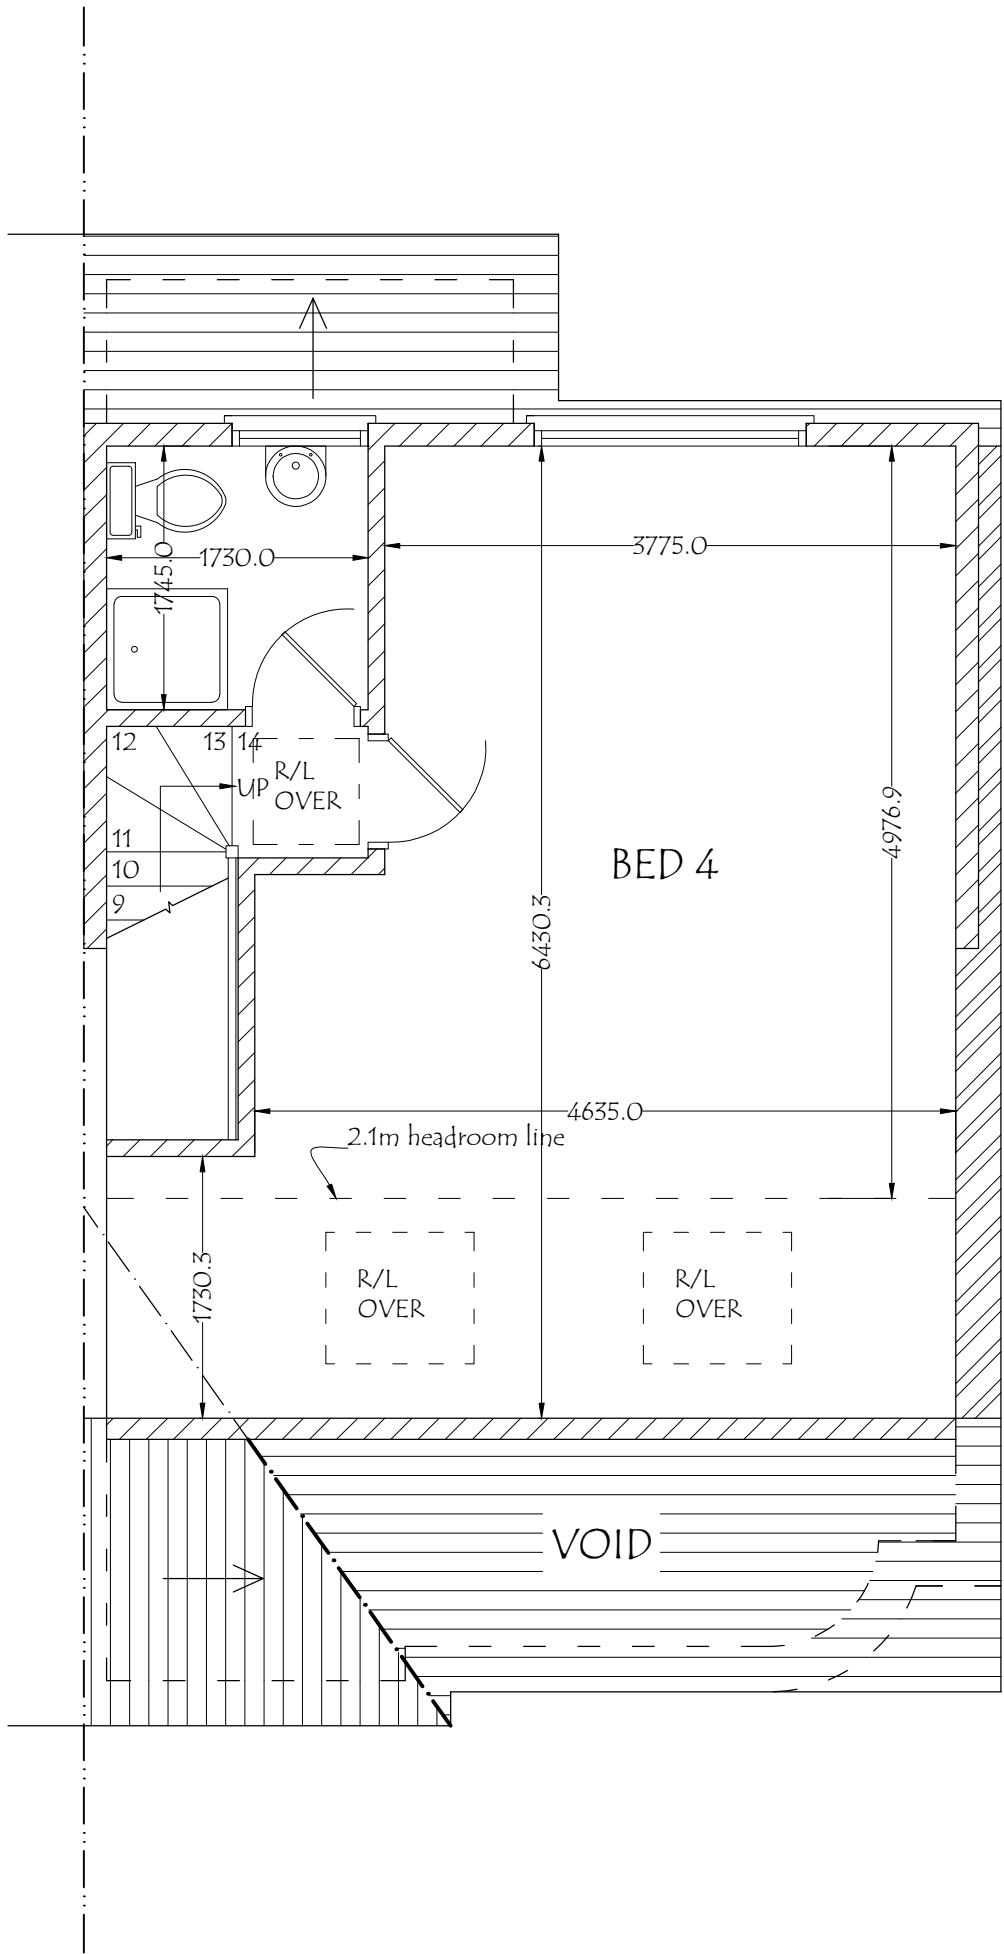

ADDRESS:
14, ST. PETERS CLOSE,
RUISLIP, HA4 9JT.

DRAWING TITLE: PROPOSED SECOND FLOOR PLAN

DATE: 22/01/2021

DRG. NO. - 06

REV:

SCALE - 1:50

DRG. PAPER SIZE: A3

