


EQUIPMENT SCHEDULE			
1. VEG CHILLER.	16. HC900.	32b. 3 BOWL SINK - 1650x950.	57. DISHWASHER.
2. KREMEBALL MACHINE	16a. HC900 - FLAPS IN PLACE OF DOOR.	33. S/S SHELVEING.	58. S/S WALL TO SIDE OF FRYER.
3. TILL.	17. BUN TOASTER.	34. CHEMICAL CUPBOARD.	59. DUKE HSHU HOT HOLD TO B.S. - 3x2 HIGH.
3a. SELF SERVICE KIOSK.	18. WHB with bin under	35. COLD DRAWERS.	59a. DUKE HSHU HOT HOLD TO HCW- 2x2 HIGH.
3b. HANDHELD TERMINAL.	19. BURGER STATION.	36. POST MIX SYRUPS.	60. STAR GRILL.
4. POST MIX DISPENSE.	20. BREADING TABLE.	37. EXTRACT HOODS.	61. WATER MAIN.
5. COFFEE MACHINE.	20a. LINEAR DOUBLE BREADING TABLE.	38. MOP SINK.	62. WATER CYLINDER / BOILER LOCATION.
6. HCS5.	20b. TANDEM DOUBLE BREADING TABLE.	39. ELECTRIC SWITCHGEAR.	63. INTRUDER ALARM PANEL.
6a. HCS5 BASE.	20c. SLIMLINE BREADING TABLE.	40. ISS PRODUCT PACK.	64. BRITVIC DRINKS COOLER.
7. BUN CHUTE.	21. UPRIGHT FREEZER.	41. UPRIGHT FRIDGE.	65. KEY BOX.
7a. 2 TIER TRANSFER BIN	22. S/S TABLING/BENCH.	42. STORAGE SHELVEING.	66. THAW CABINET.
7b. 3 TIER TRANSFER BIN	22a. MOBILE CHICKEN PACKING TABLE.	43. INSECT KILLERS.	67. MOP STORAGE.
7c. BUCKET CHUTE	22b. MOBILE DRINKS RACK	44. FLOOR STANDING PATCH CABINET.	68. SINK FOR COOK WATER.
8. CHIP DUMP / PASS THRU.	23. HC903.	45. ICE CREAM MACHINE.	69. HOT WELL TABLE.
9. KAYS UNIT.	23a. HC904.	45a. ICE CREAM FREEZER.	70. COLD FOOD TABLE.
10. MICROWAVE.	24. HCW3.	46. FRIDGE UNIT UNDER.	71. TWISTER DRAWER.
10a. MICROWAVE TABLE.	24a. HCWS BASE.	47. CONDIMENT UNIT.	72. STAR GRILL TABLE.
11. 520x775 CHIP FREEZER.	25. 8 TIER RACKS 600X380.	48. SAFE.	73. HCS2.
11a. FRIES BASKET TABLE.	26. HOT DRAWERS.	49. LANDING TABLE.	74. HCW5.
11b. 900x775 CHIP FREEZER.	27. BREAKING TRAY.	50. 2 DRAWER FILING CABINET	75. GOODS HOIST.
12. 4 HEAD HENNY PENNY.	28. BOTTLE STORAGE.	51. MOBILE BUN DEFROST UNIT.	76a. ADANDE 885x885mm.
12a. 6 HEAD COLECTROMATIC COUNTER.	29. FREEZER ROOM	52. PHONE.	76b. ADANDE 1100x700mm
13. 8 HEAD HENNY PENNY.	30. COLD ROOM.	53. WORKTOP ON CHROME LEGS.	76c. ADANDE to HCS5.
14. 14" FRYER.	31. ICE MACHINE.	54. WALL MOUNTED VIDEO CUPBOARD.	77. RATIONALE OVEN.
14a. 18" FRYER.	32. 3 BOWL SINK - 2550x750.	55. KITCHEN BIN.	78a. RAZZLE MACHINE.
15. COUNTER.	32a. SINGLE BOWL SINK.	56. FIRE ALARM INDICATOR PANEL.	78b. PUMP AND TOPPING MACHINE.
			78c. SLUSH MACHINE.
			78d. TABLE TOP CARPIAGANI
			78e. BLENDERS & TOPPINGS TABLE
			79a. EPCS PANEL.
			79b. EPCS MONITOR.
			80. POSITION OF 2nd HOT WATER SUPPLY.
			81. OIL MANAGEMENT SYSTEM TANK.
			82. CO2 STORAGE.
			83. PEPSI FRIDGE
			84. FATSTRIPPA GREASE TRAP
			85. BRUSH RACK
			86. ELECTRICAL SERVICE COLUMN
			87. PDMO HOSE.
			88. BIFFA BIN.
			89. LEARNING ZONE.
			90. FUSION TIMER
			91. NEW CHIP DUMP
			92. FTU5
			93. FTU5 FILTER
			94. PACKAGING TOWER
			95. DUAL SOFT SCOPE DISPENSER
			96. SATO OVEN

INTERNAL & EXTERNAL FURNITURE SCHEDULE					
location	internal	external	location	internal	external
existing seats	181	0	proposed seats	n/a	n/a
existing tables	76	0	proposed tables	n/a	n/a
existing sets	76	0	proposed sets	n/a	n/a

GROUND FLOOR AREA SCHEDULE			
front of house area	150.40 m²	1618.89 ft²	
back of house area (inc counter)	104.18 m²	1121.38 ft²	
staff amenity area	13.20 m²	142.08 ft²	



scale bar - 1:50 @ A1 + 1:100 @ A3

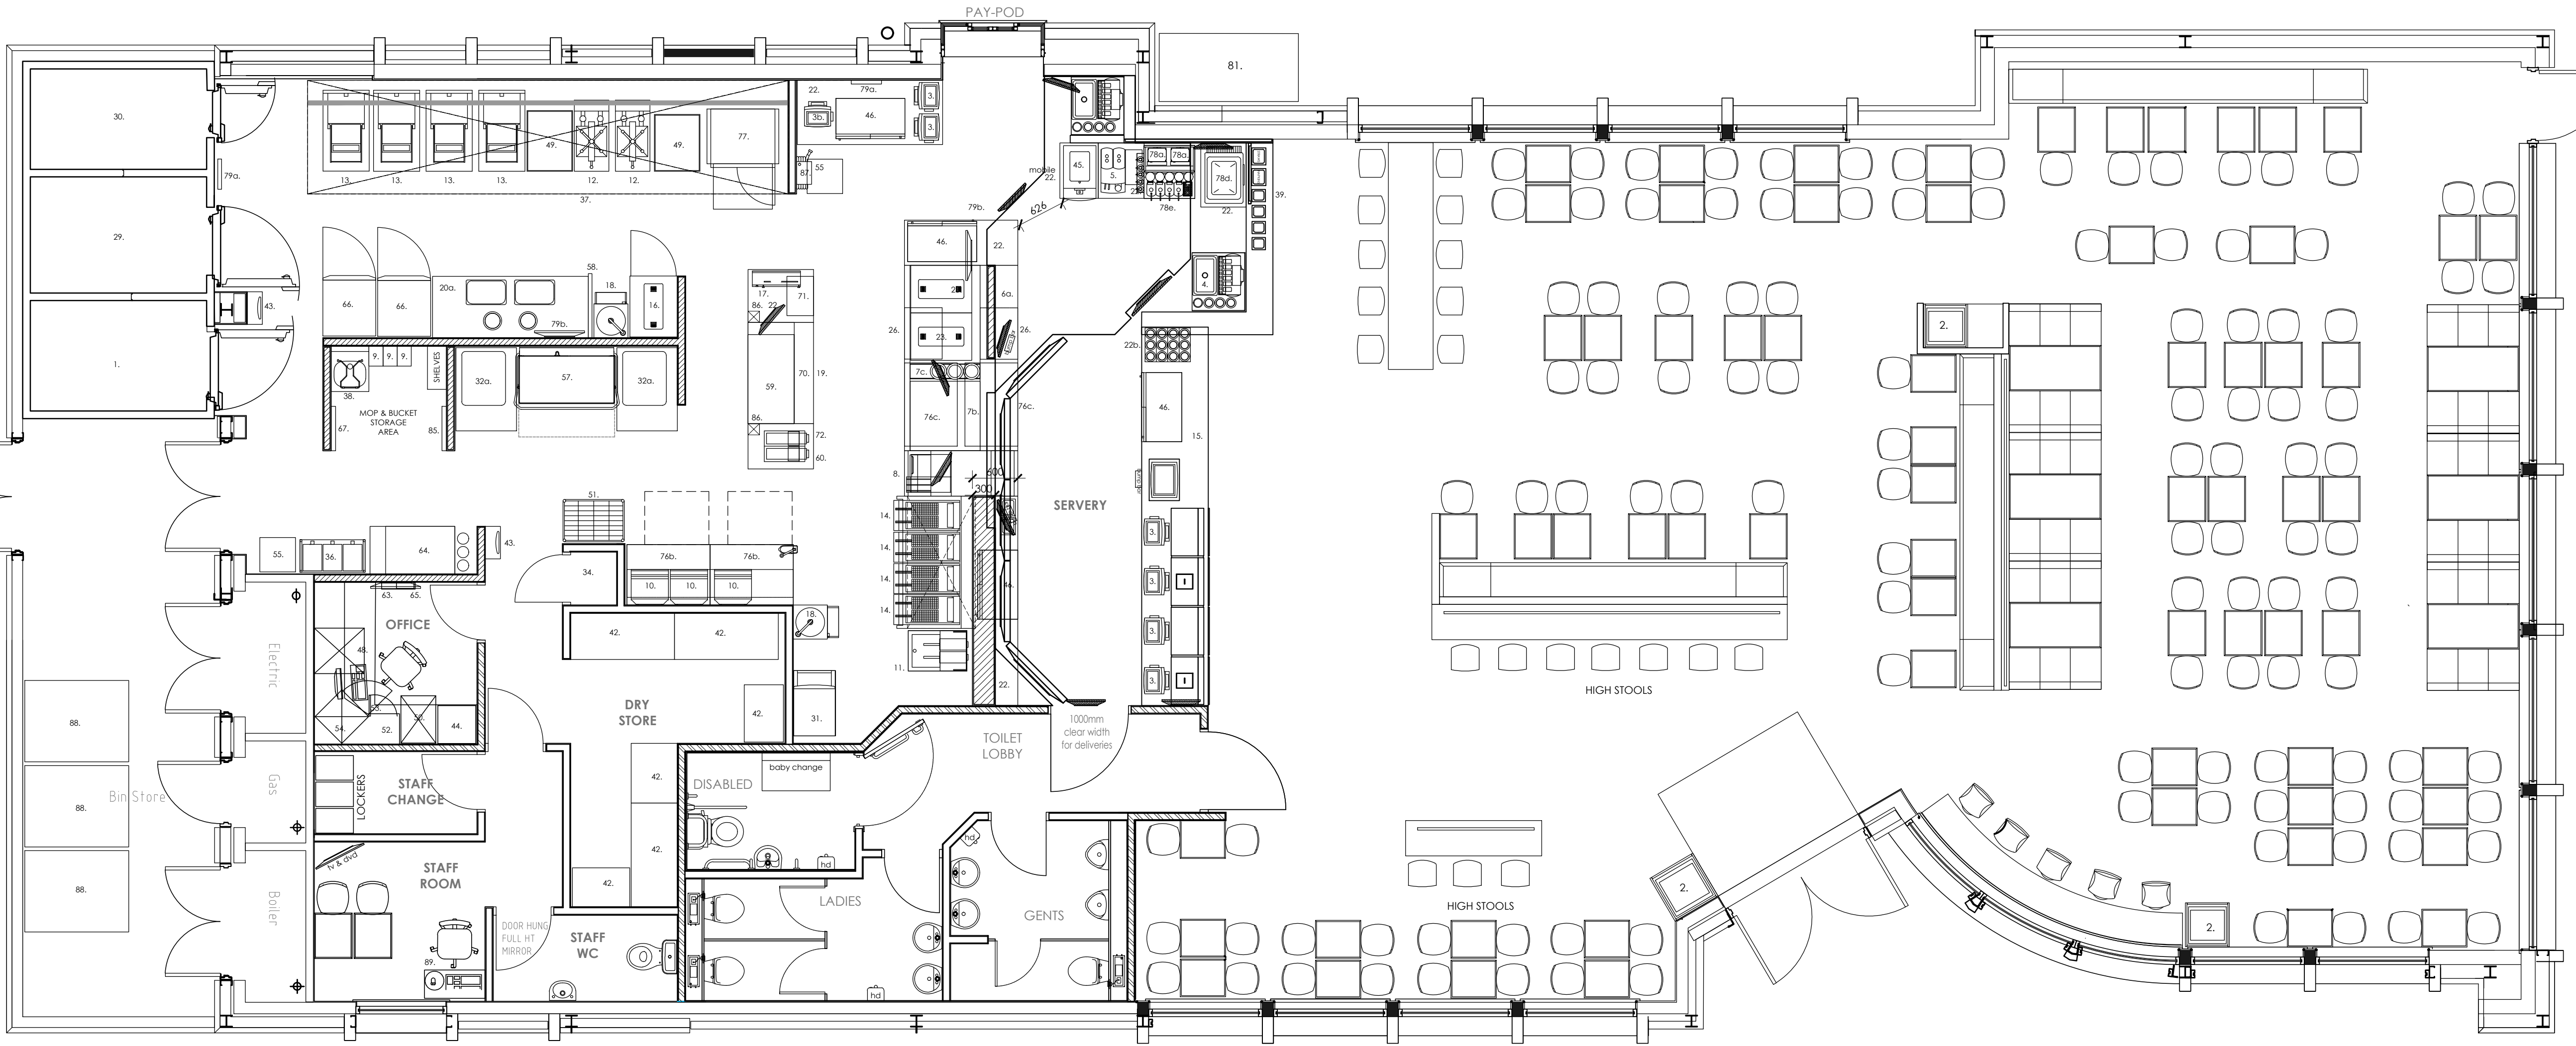

existing - ground floor plan
scale - 1:50 @ A1 + 1:100 @ A3

ALL DIMENSIONS TO BE CHECKED ON SITE.
DO NOT SCALE FROM THIS DRAWING EXCEPT FOR THE
PURPOSES OF LOCAL AUTHORITY PLANNING

rev	date	description
A	21.2.17	SCALE CLARIFIED. DAO

rpa:group

51-53 church road
ashford, middlesex, tw15 2ty
telephone: +44 (0) 1784 256 579
facsimile: +44 (0) 1784 247 300
website: www.therpagroup.com



REFRESHER

store address
KFC HEATHROW
BATH ROAD
HEATHROW
CRANFORD
TW6 2AA

drawing title
EXISTING
ground floor plan

drawn by	checked	date
CS	MC	12.10.16
store no.	scale	
5547	as indicated @ A1 + A3	

drawing no.	revision
5547/2016/A003	A