




existing - front elevation a
scale - 1:50 @ A1 + 1:100 @ A3

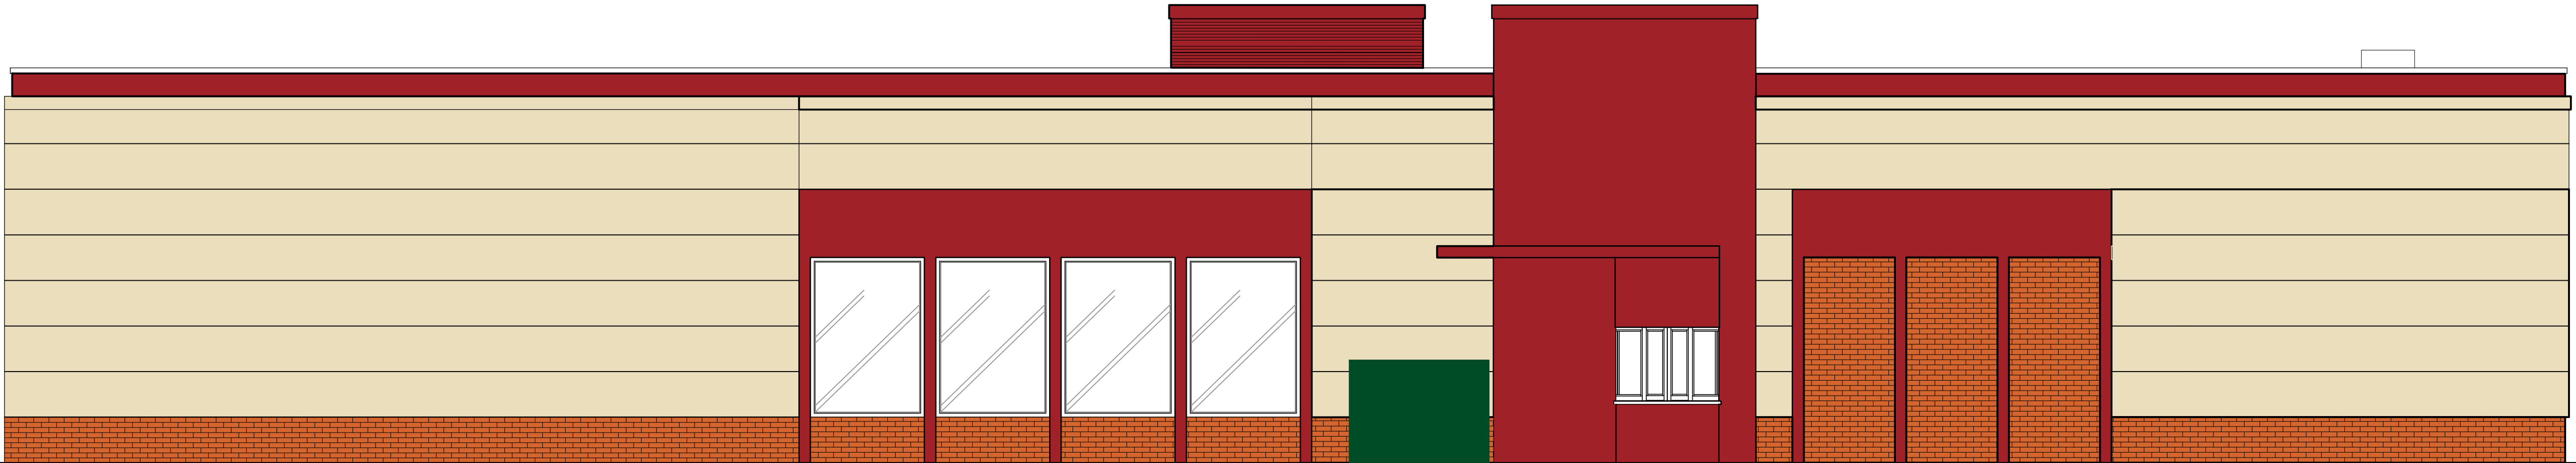


existing - rear elevation b
scale - 1:50 @ A1 + 1:100 @ A3

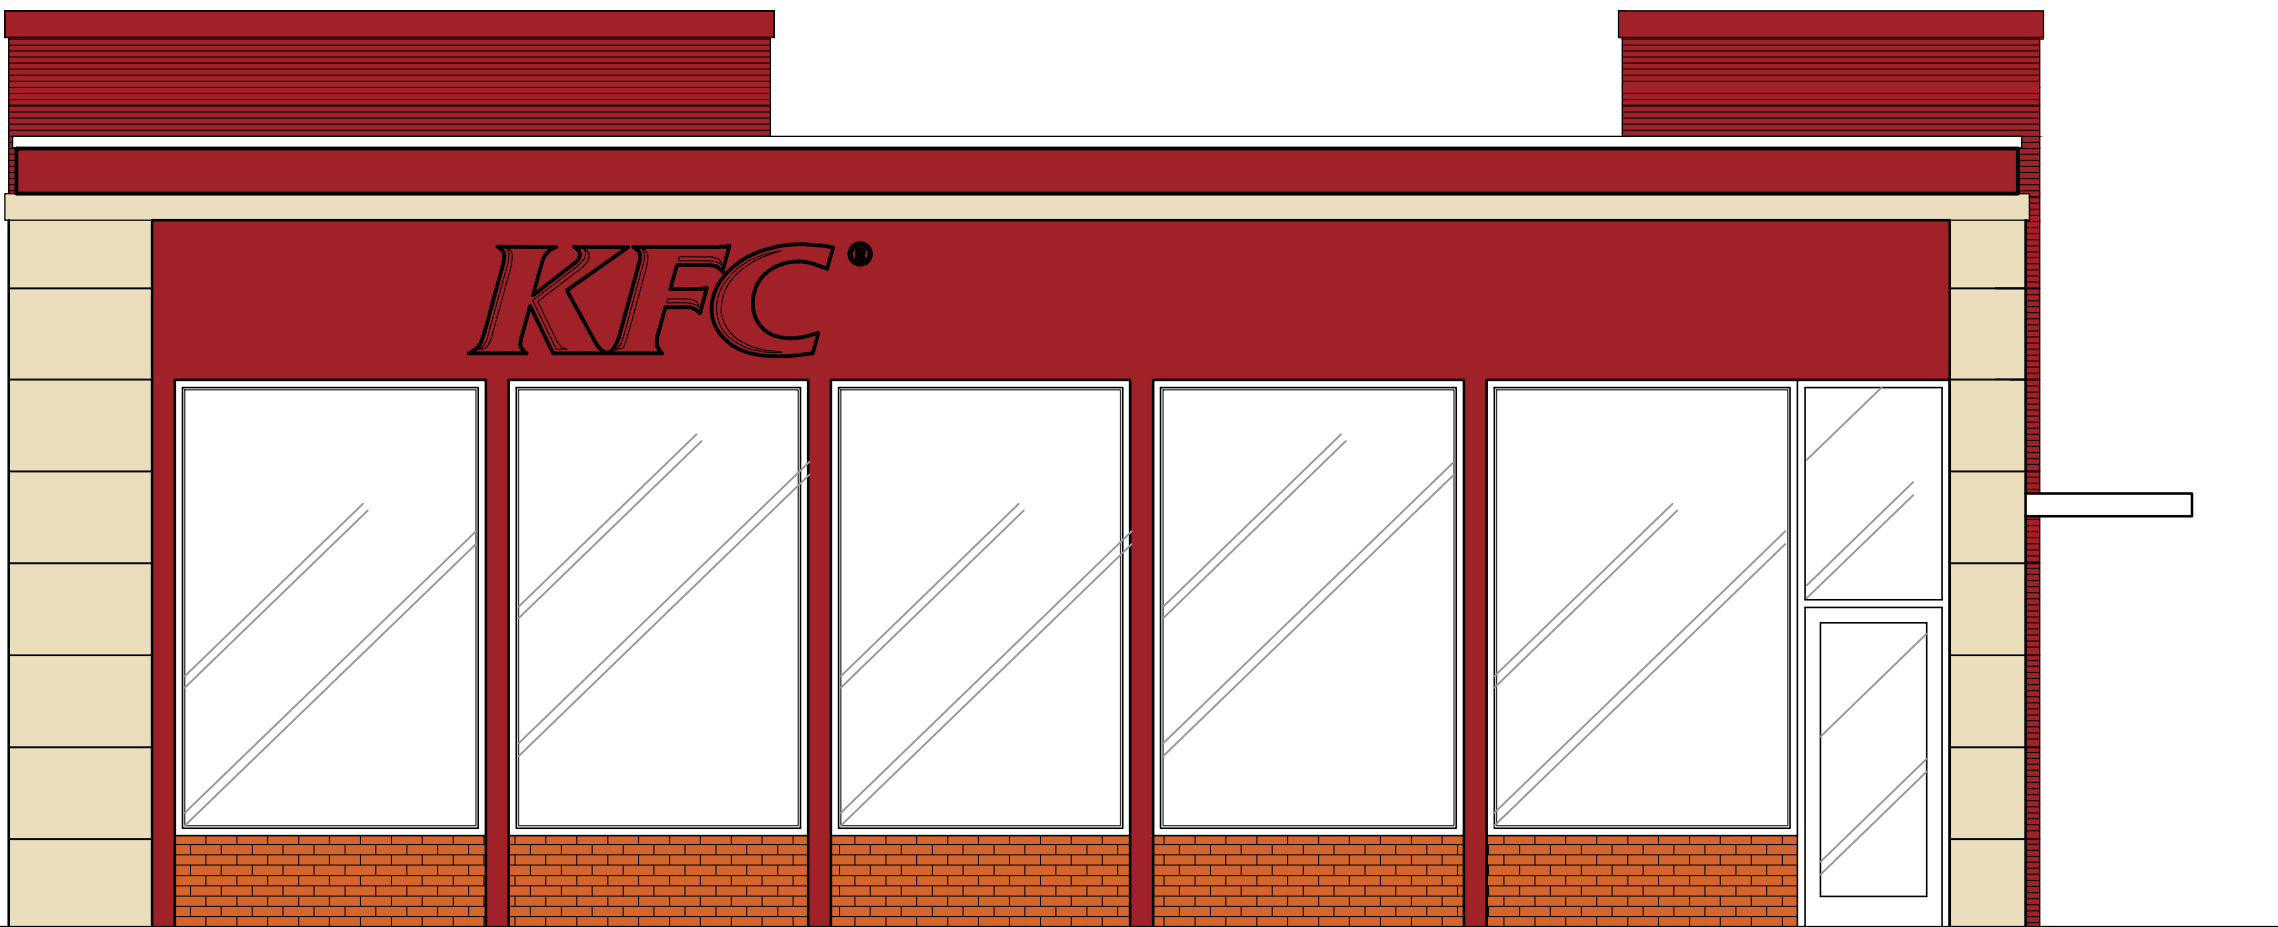

existing - side elevation c
scale - 1:50 @ A1 + 1:100 @ A3

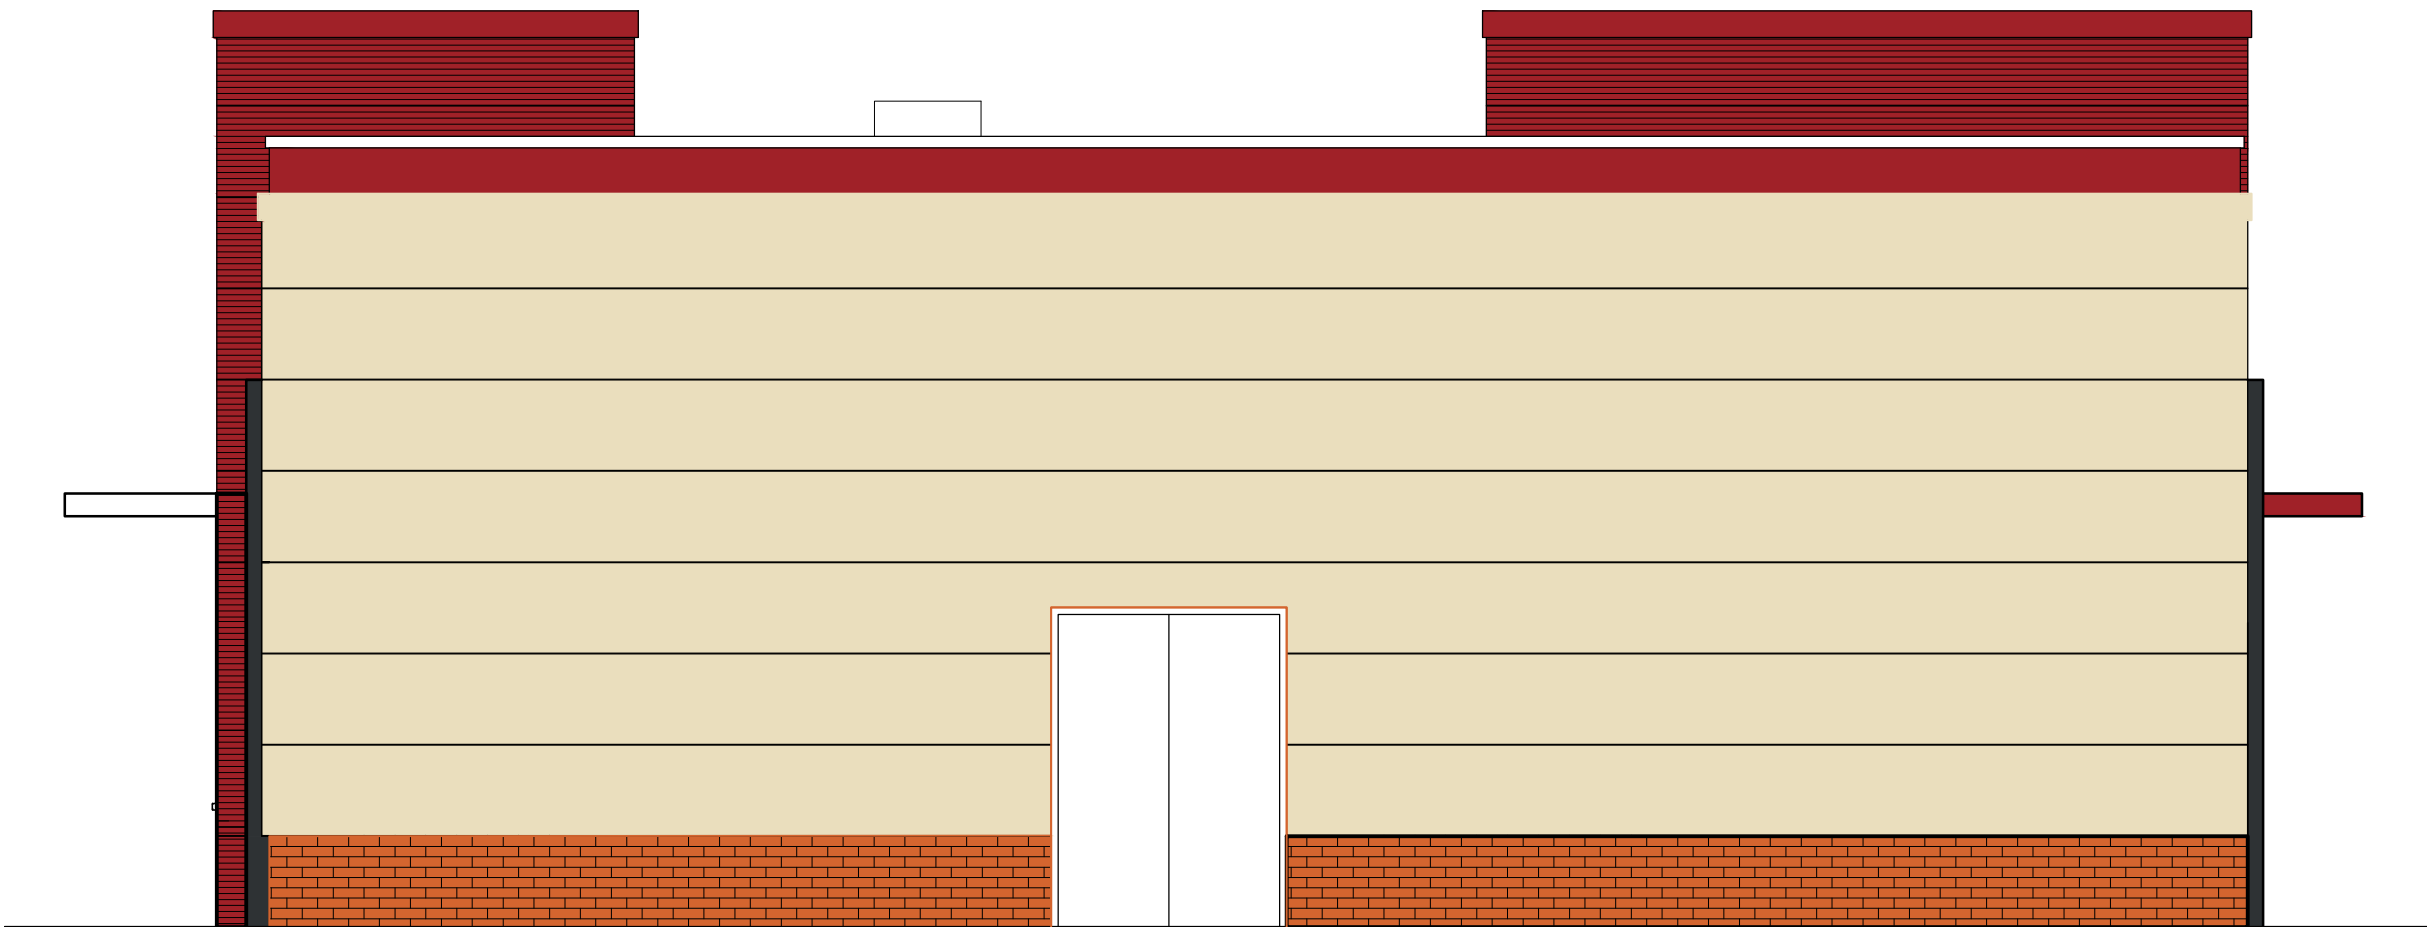

existing - side elevation d
scale - 1:50 @ A1 + 1:100 @ A3

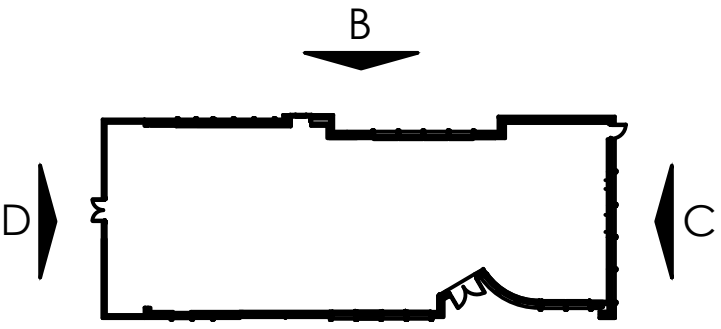

key plan
NTS

ALL DIMENSIONS TO BE CHECKED ON SITE.
DO NOT SCALE FROM THIS DRAWING EXCEPT FOR THE
PURPOSES OF LOCAL AUTHORITY PLANNING

A	21.2.17	SCALES CLARIFIED, DAO
rev	date	description

rpa:group

51-53 church road
ashford, middlesex, tw15 2ty
telephone: +44 (0) 1784 256 579
facsimile: +44 (0) 1784 247 300
website: www.therpagroup.com



REFRESHER

store address
KFC HEATHROW
BATH ROAD
HEATHROW
CRANFORD
TW6 2AA

drawing title
EXISTING
external elevations

drawn by	checked	date
CS	MC	12.10.16
store no.	scale	
5547	as indicated @ A1	

drawing no.	revision
5547/2016/A010	A