



scale - 1:50 @ A1 + 1:100 @A3

RISK ASSESSMENT SUMMARY (RAS)				
Date	By	ELEMENT OF DESIGN	RESIDUAL RISK	ACTION - INFORMATION TO REDUCE RISK.
21.7.2016	do	FLOOR CHASING	ELECTROCUTION	CONTRACTOR TO CHECK FOR HIDDEN SERVICES WITH 'CAT DETECTOR'.
21.7.2016	do	OVER HEAD WORKING TO CEILINGS AND RAFTS.	FALL AND OBJECTS FALLING.	CONTRACTOR TO COMPLETE HIGH LEVEL WORKS PRIOR TO INSTALLATION OF ANY CABINETS AND TO USE SUITABLE EQUIPMENT AND TRAINED STAFF.
21.7.2016	do	INSTALLATION OF SIGNAGE	FALL AND OBJECTS FALLING.	CONTRACTOR TO USE SUITABLE ACCESS PLATFORM EQUIPMENT AND COMPLETE METHOD STATEMENT FOR WORKS.
21.7.2016	do	DEMOLITION / STRIP OUT WORKS.	COLLAPSE + HAZARDOUS MATERIALS.	CONTRACTOR TO CARRY OUT WORKS IN A SAFE AND ORDERLY MANNER. PROVIDE METHOD STATEMENT FOR SUPPORTS AND REMOVAL OF HAZARDOUS MATERIALS.
PPE TO WORN AT ALL TIMES ON SITE.				

ALL DIMENSIONS TO BE CHECKED ON SITE.
DO NOT SCALE FROM THIS DRAWING EXCEPT FOR THE PURPOSES OF LOCAL AUTHORITY PLANNING

A	13.12.16	UPDATED TO CLIENT COMMENTS - CS
B	7.2.17	SETTING OUT DIMS ADDED TO NEW DT POD, DAO
C	20.2.17	CLIENT APPROVAL REMOVED, DAO

rev	date	description
-----	------	-------------

rpa:group
51-53 church road
ashford, middlesex, tw15 2ty
telephone: +44 (0) 1784 256 579
facsimile: +44 (0) 1784 247 300
website: www.therpagroup.com




REFRESHER

store address
KFC HEATHROW
BATH ROAD
HEATHROW
CRANFORD
TW6 2AA

drawing title
PROPOSED
ground floor plan

drawn by	checked	date
CS	MC	12.10.16
store no.	scale	
5547	as indicated @ A1 + A3	
drawing no.	revision	
5547/2016/A200	C	

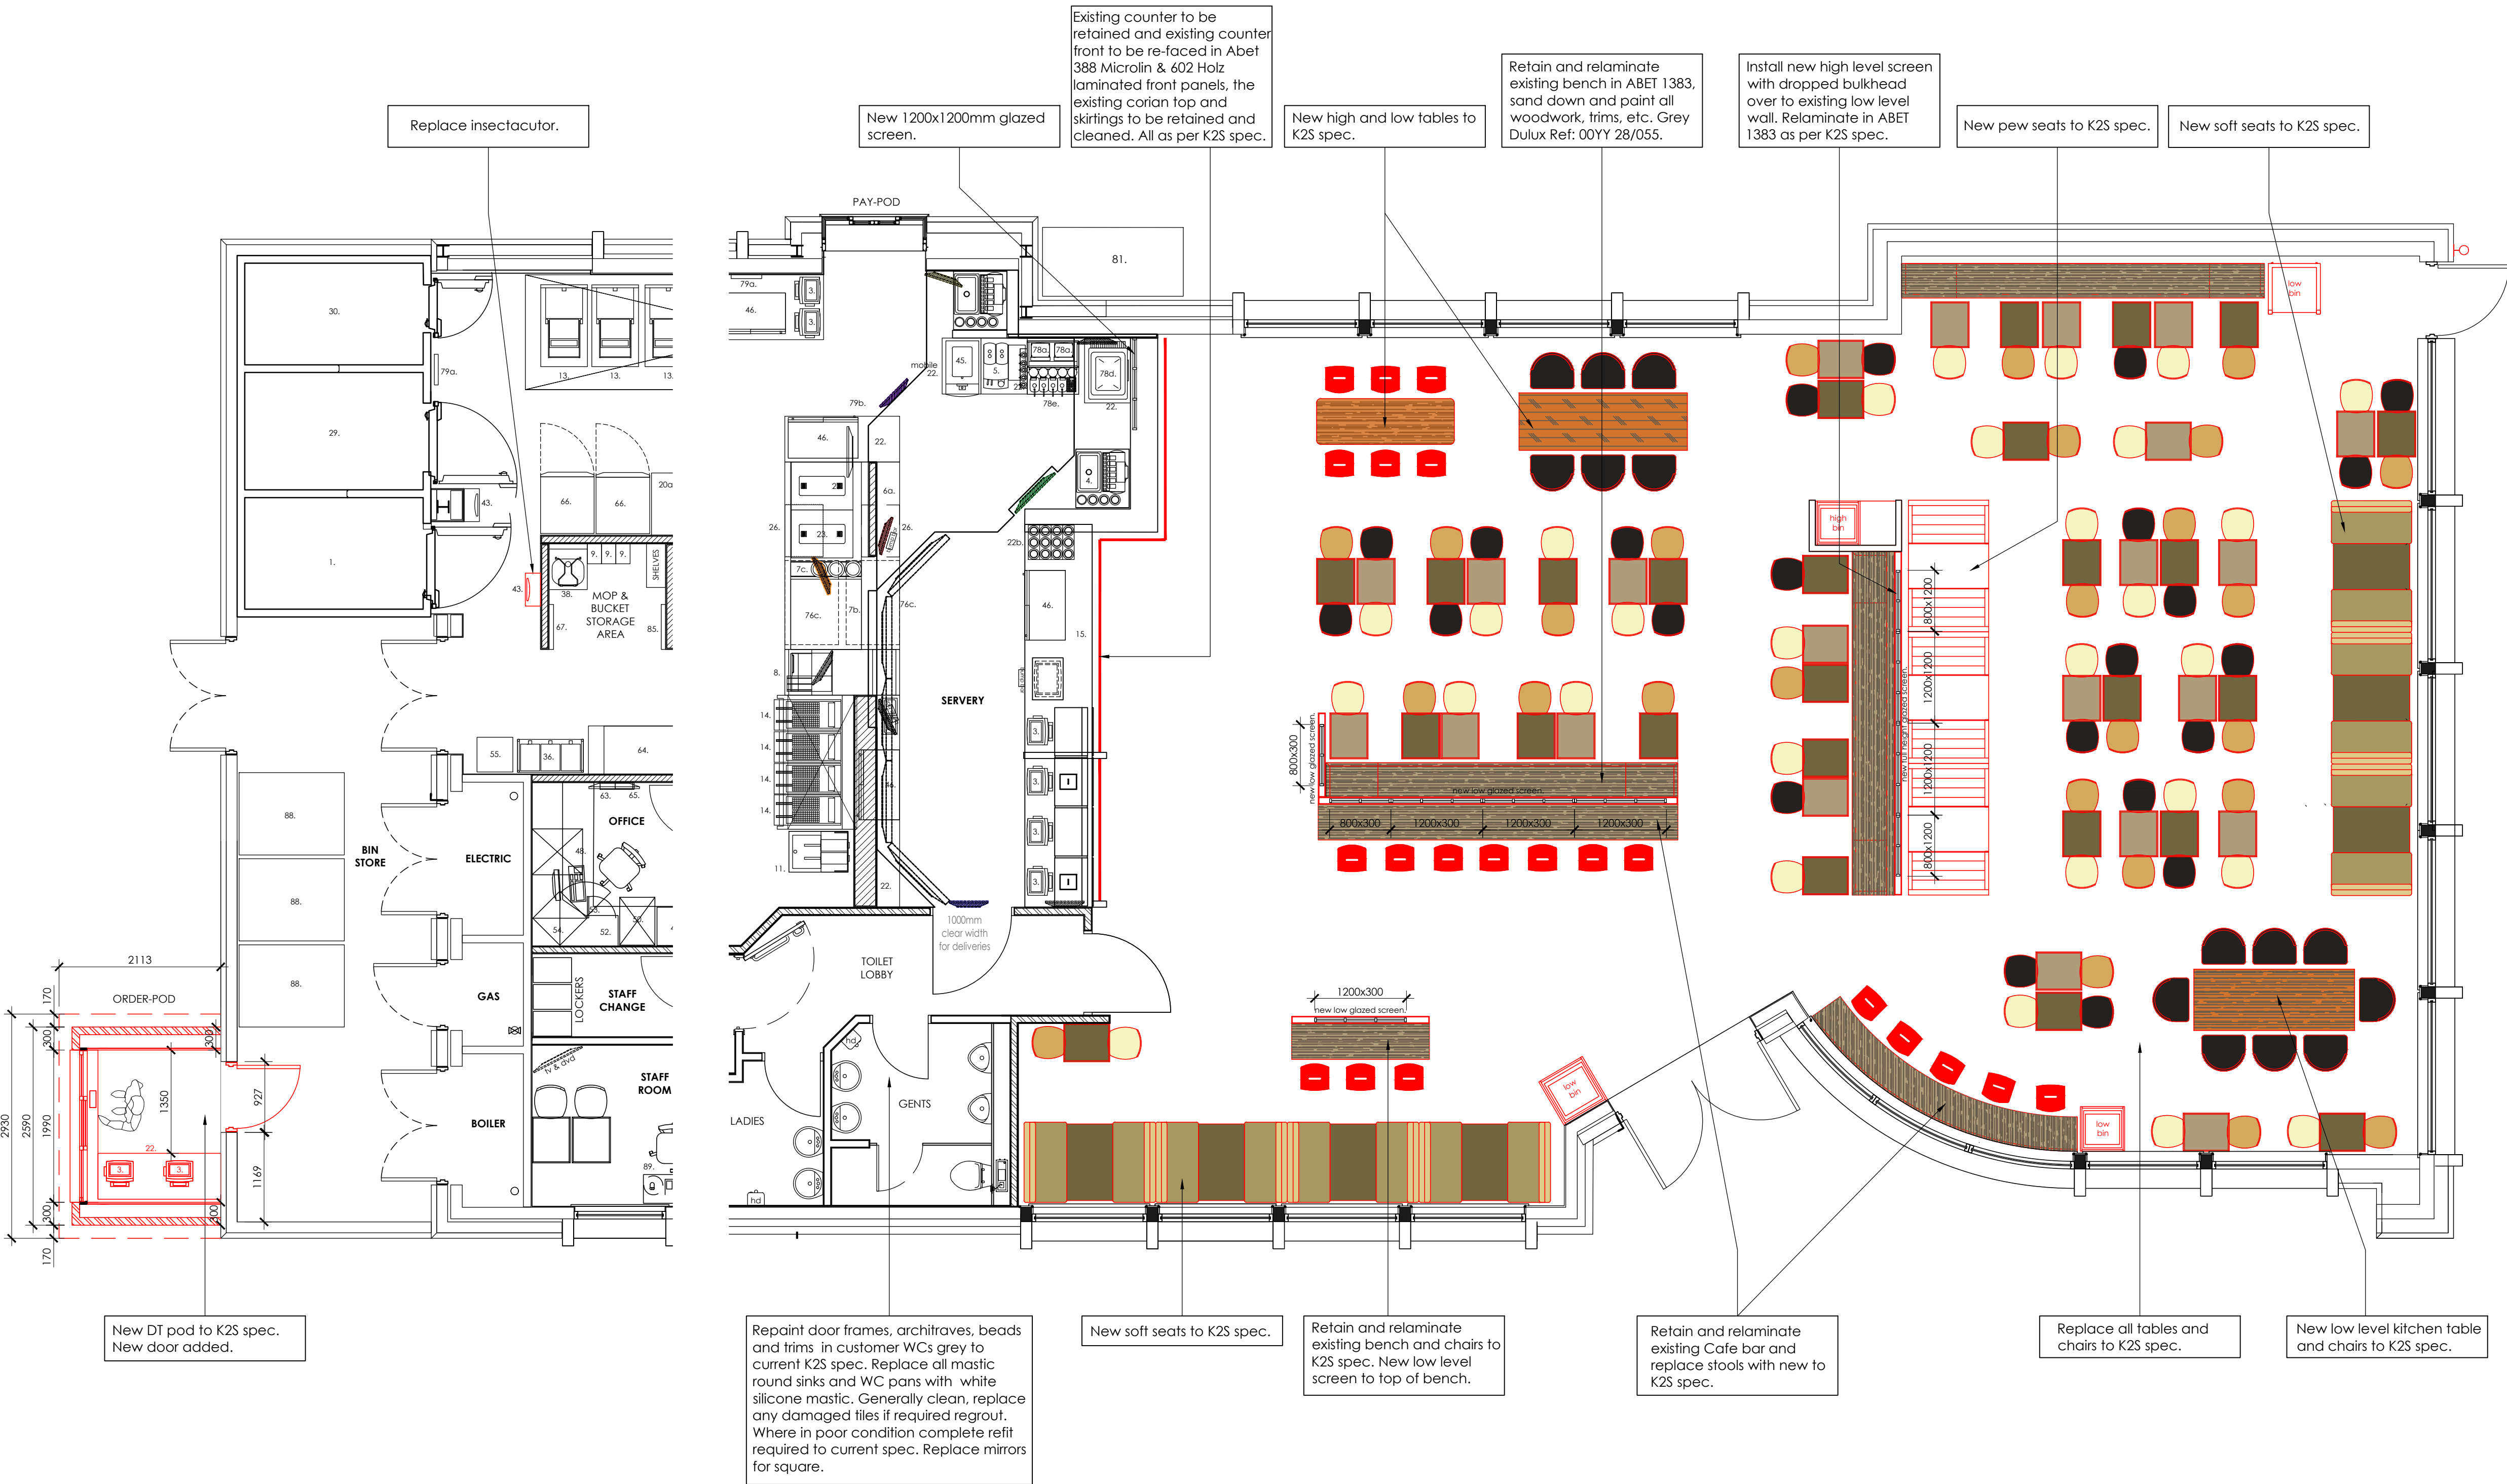

proposed - ground floor plan
BOH - DT pod
scale - 1:50 @ A1 + 1:100 @ A3

proposed - ground floor plan FOH
scale - 1:50 @ A1 + 1:100 @A3