



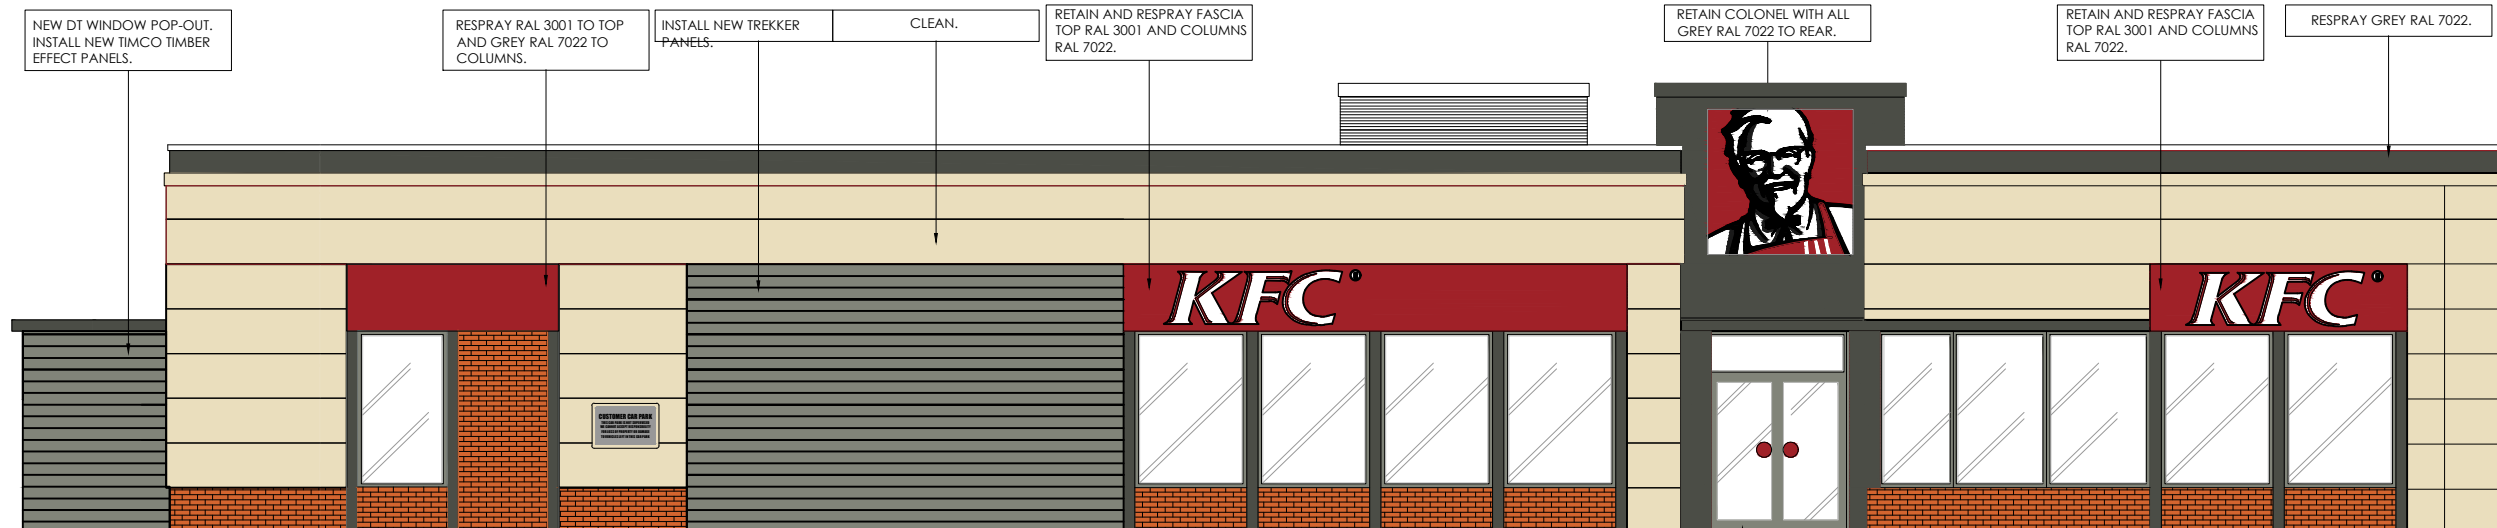



proposed - front elevation a
scale - 1:50 @ A1 + 1:100@ A3



proposed - rear elevation b
scale - 1:50 @ A1 + 1:100 @A3

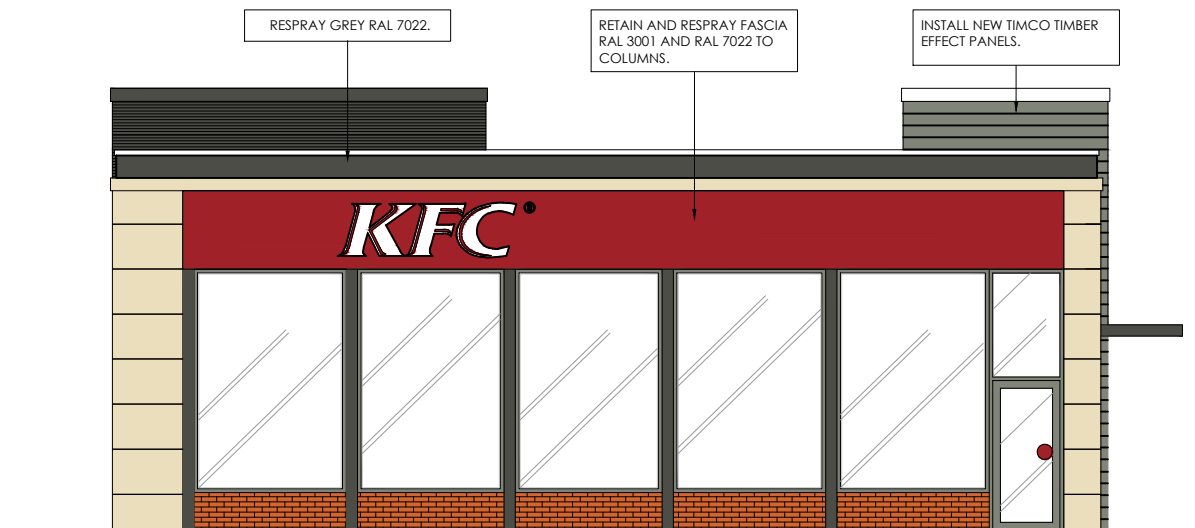

proposed - side elevation c
scale - 1:50 @ A1+ 1:100@ A3

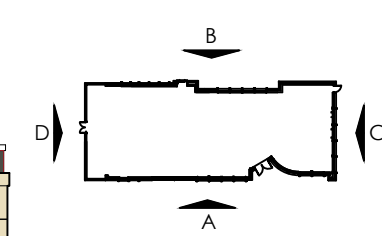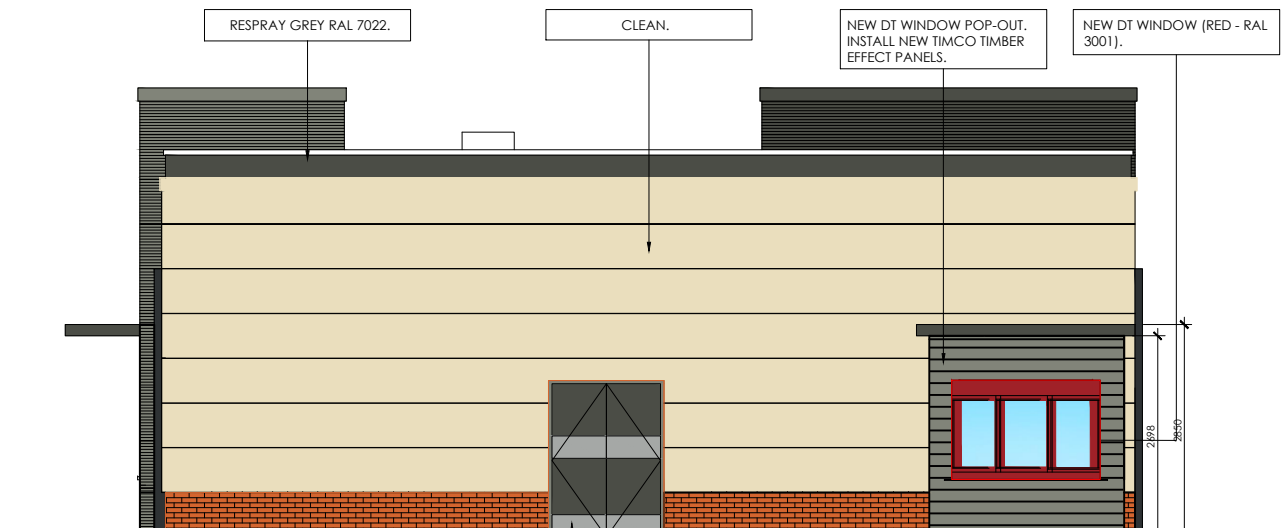

key plan
NTS

ALL DIMENSIONS TO BE CHECKED ON SITE.
DO NOT SCALE FROM THIS DRAWING EXCEPT FOR THE PURPOSES OF LOCAL AUTHORITY PLANNING

rev	date	description
A	17.10.16	UPDATED TO CLIENT COMMENTS
B	13.12.16	UPDATED TO CLIENT COMMENTS - CS
C	7.2.17	DRIVE THRU WINDOW UPDATED, DAO
D	20.2.17	CLIENT APPROVAL REMOVED, DAO
E	21.2.17	SCALES CLARIFIED, DAO

rpa:group

51-53 church road
ashford, middlesex, tw15 2ty
telephone: +44 (0) 1784 256 579
facsimile: +44 (0) 1784 247 300
website: www.therpagroup.com



REFRESHER

store address
KFC HEATHROW
BATH ROAD
HEATHROW
CRANFORD
TW6 2AA

drawing title
PROPOSED
external elevations

drawn by	checked	date
CS	MC	12.10.16
store no.	scale	
5547	as indicated @ A1	

drawing no.	revision
5547/2016/A110	E