



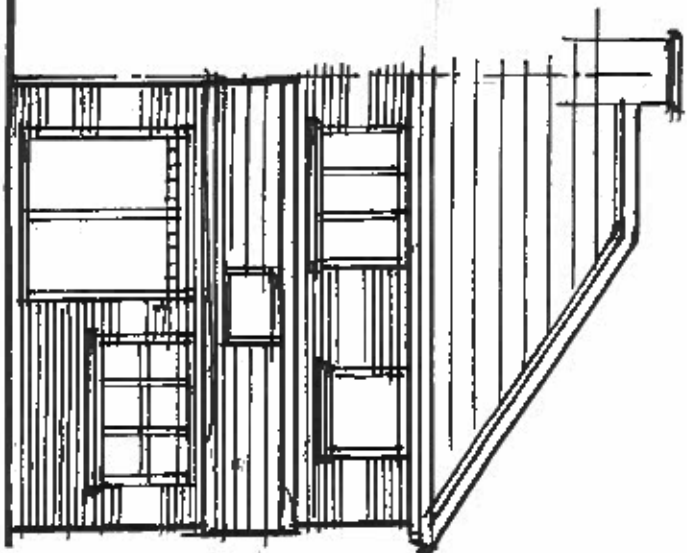

REAR ELEVATION

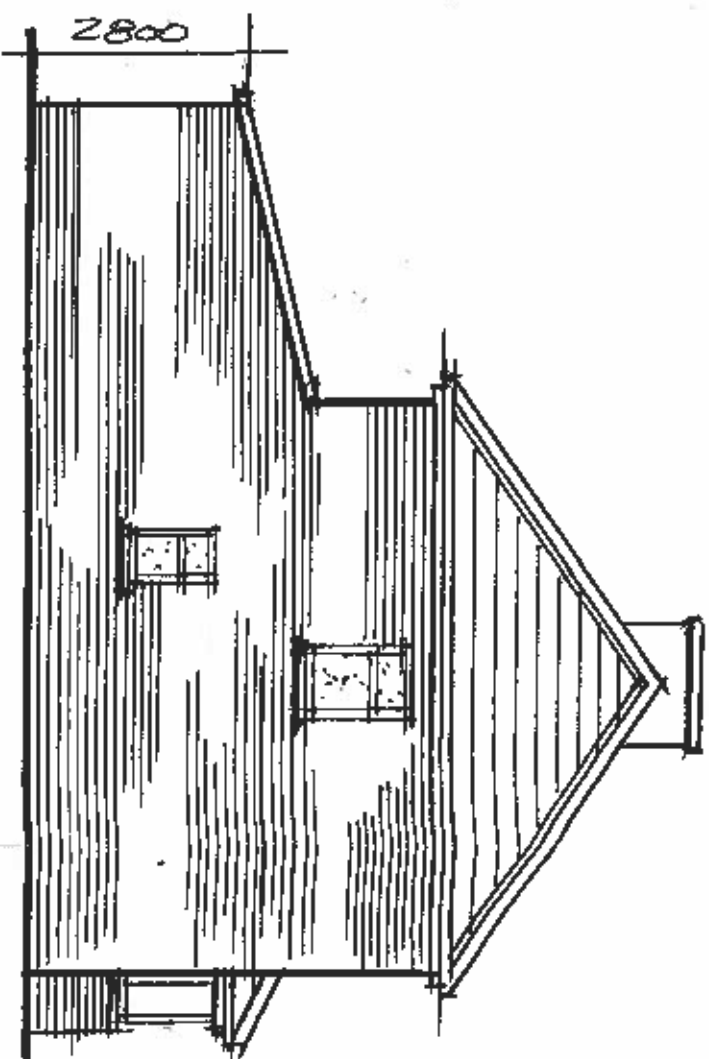

SIDE ELEVATION

GARAGE TO BE REMOVED
SHOW AS BREAKER WALLS -

MATERIALS

TO MATCH EX/SILLS -

HOUSE
IN SECTION

SIDE SECTION/ELEVATION

ORIGINAL
HOUSE

4M

A.

K.

DINING

LIVING

STANDARD
FLOOR
PLAN

SCALE 1:100 - DWG. NO. S373 - 22.6.2020
DRAWN BY J. BEKAM - 48 SPRINGFIELD AVENUE - WEMBLEY - HA9 8TD - 02089045947

"PRIOR APPROVAL" APPLICATION FOR A
SINGLE STOREY REAR EXTENSION AT
53 MAXWELL ROAD - WEST DRAYTON - UB7 9HW

0 2 4 6 8 10M
SCALE 1:100

LOCATION PLAN 1:1250

