





REAR ELEVATION

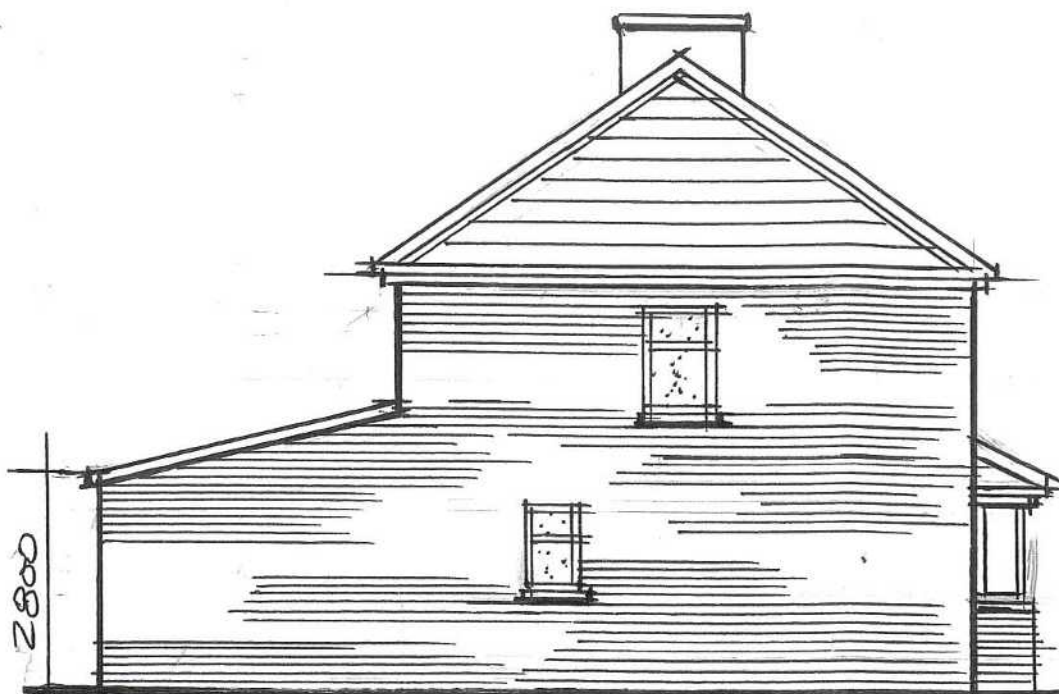

SIDE ELEVATION

GARAGE TO BE REMOVED
SHOWN AS BROKEN LINES

MATERIALS
TO MATCH EXISTING

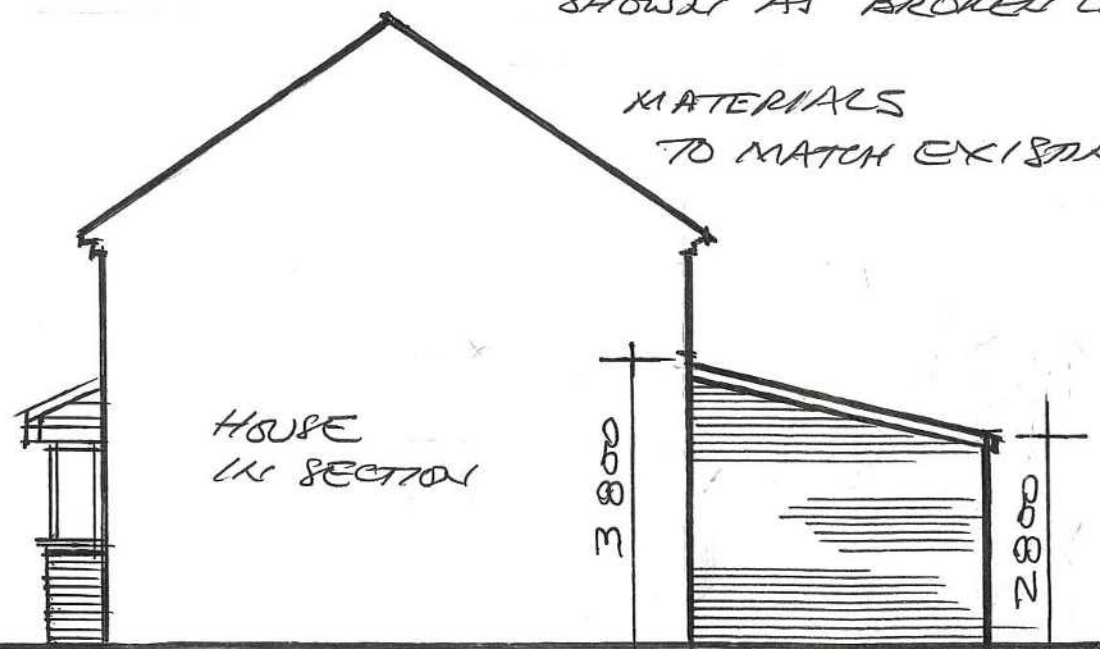

HOUSE
IN SECTION

SIDE SECTION/ELEVATION

REVISION A - 22.9.2020

REF: (64926/APP/2020/2884)


- £1-00 PCE SUBMITTED TO HILLINGDON COUNCIL
TOTALING £96-00-

- I WOULD BE GRATEFUL IF YOU WOULD AMEND THE DATES FOR THE CERTIFICATES AND DECLARATION

SCALE 1:100 - PNG. NO. S/B73A - 22.6.2020

DRAWN BY J. BENAIM - 48 GRAYMERE AVENUE - WEMBLEY - HA9 8TD - 02089045947

"PRIOR APPROVAL" APPLICATION FOR A
SINGLE STOREY REAR EXTENSION AT
53 MAXWELL ROAD - WEST DRAYTON - UB7 9HW

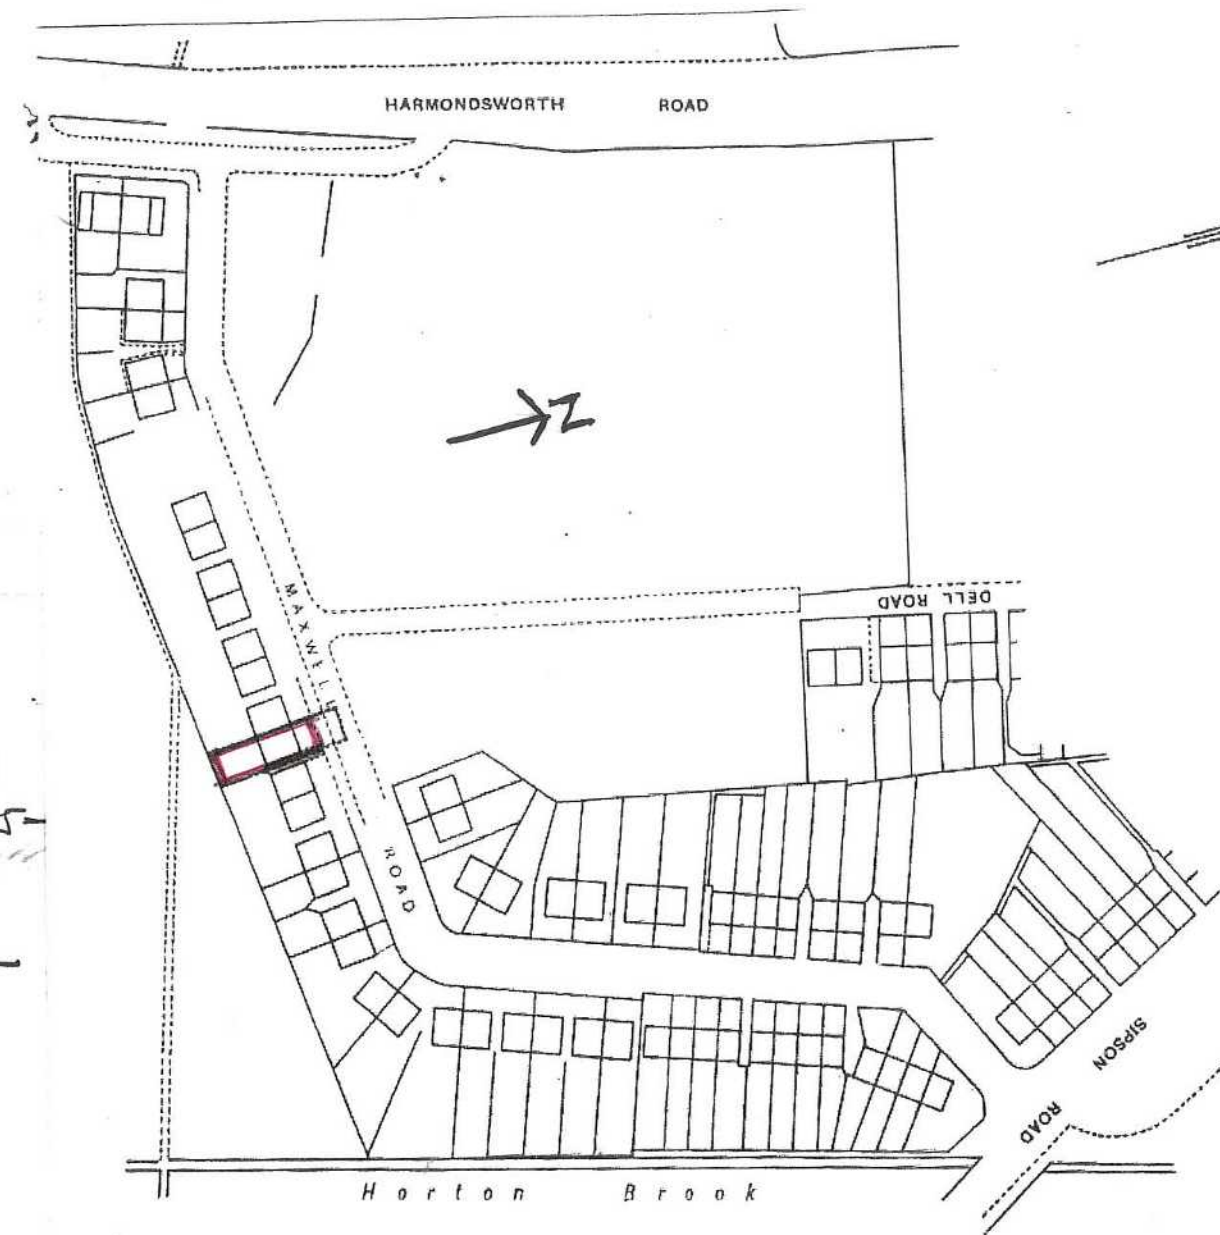

LOCATION PLAN 1:1250

0 2 4 6 8 10M

SCALE 1:100

ORIGINAL
HOUSE

DINING

LIVING

GROUND
FLOOR
PLAN