




Proposed Front Elevation (South East)
Scale 1:100

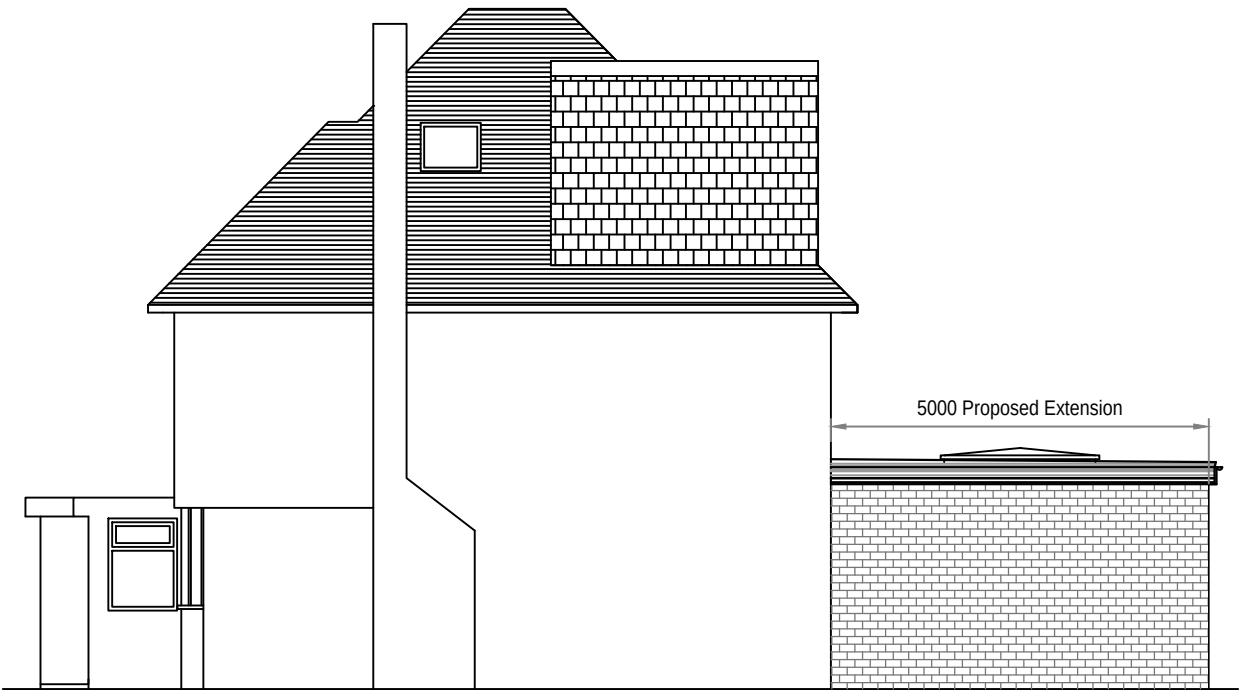

Proposed Side Elevation
(North-East)
Scale 1:100



Proposed Rear Elevation (North-West)
Scale 1:100



Proposed Side Elevation
(South-West)
Scale 1:100

All dimensions are to be read and not measured. All dimensions are in mm. Refer detail drawings wherever relevant.

SCALE 1 : 100 @ A3

Revisions		Date
Project Title		
58 RAISINS HILL PINNER HA5 2BT		
Drawing Title		
PROPSOED ELEVATIONS		
Scale	Orig Size	Dimensions
1:100	A3	mm
Project No.		Date
KP		SEPT '21
Drawing No.		Rev.
P-04		A
0m24		