

This drawing must not be scaled.
All dimensions to be checked on site.

SAFETY HEALTH & ENVIRONMENTAL INFORMATION	
In addition to the hazards/risks normally associated with the type of work detailed on this drawing, note the following risks and information.	
CONSTRUCTION	
CH	
CH	
CH	
For information relating to Use, Cleaning and Maintenance see the Health and Safety File.	
It is assumed that all works will be carried out by a competent contractor working where appropriate, to an approved method statement.	

Reference Drawings	
Drawing No.	Title

- Notes:
- All dimensions are in millimetres unless noted otherwise.
 - All levels are in metres unless noted otherwise.
 - This drawing to be read in conjunction with all relevant architect, structural engineers & contractor drawings.

Rev.	Date	Revision	Drawn	Checked
P2	16/01/21	UPDATED AS PER QA COMMENTS	AM	VS
P1	22/12/20	Issued For Approval	AM	VS

STATUS
FOR BUILDING CONTROL APPROVAL

Project: 6 LANSBURY DRIVE
HAYS
UB4 8SB

Drawing Title:


EXISTING FLOOR PLANS
EXISTING ELEVATIONS

Principal Contractor:
TBA
Architect & Consulting Engineer:
ESSEN CONSULTANCY LTD
10 DUKE ROAD
ILFORD
IG8 7NQ
Tel: 02082229913
E-mail: sales@essen-uk.com
Fax: TBA

CAD File Name: ECL-DR-EXT-001-001
Department: PLANNING
Project: HEATHFIELD
Scale: 1:100
Original Drawing Size A3


Drawn: A MODI
Date: DEC 2020
Checked: V SYVAM
Date: DEC 2020
Appr'd:

Drawing Number: ECL-DR-EXT-001-001
Rev.: P2

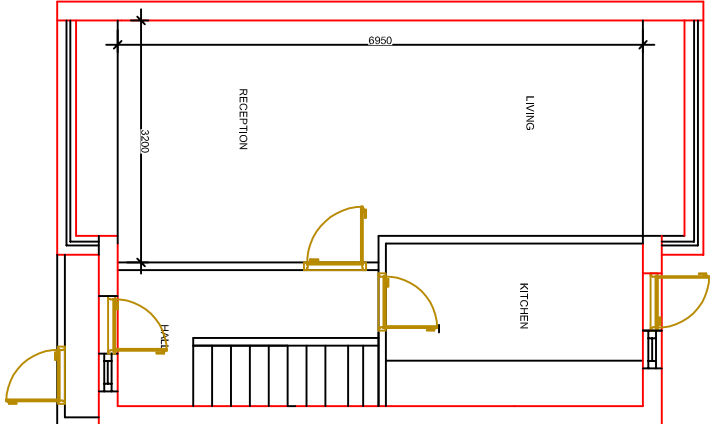


EXISTING GROUND FLOOR

Scale 1:100

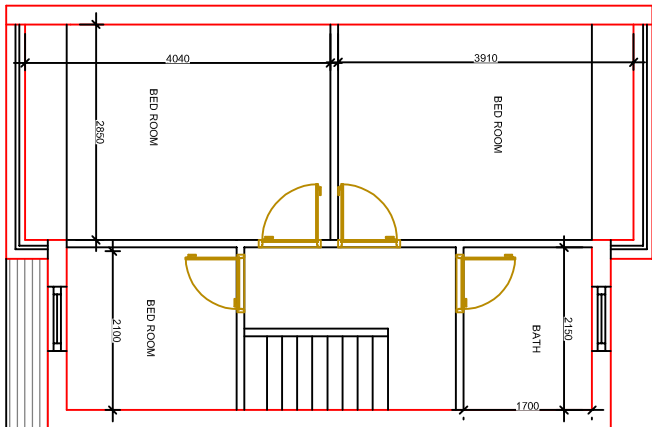


EXISTING FIRST FLOOR

Scale 1:100

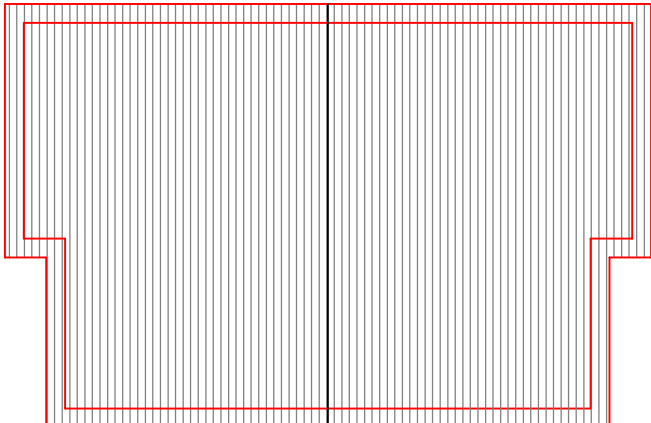


EXISTING ROOF PLAN

Scale 1:100

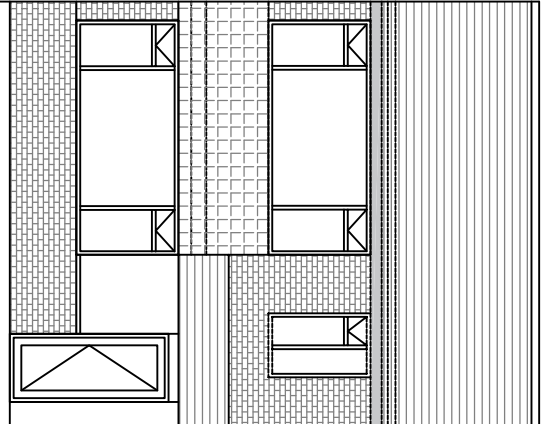


EXISTING FRONT ELEVATION

Scale 1:100

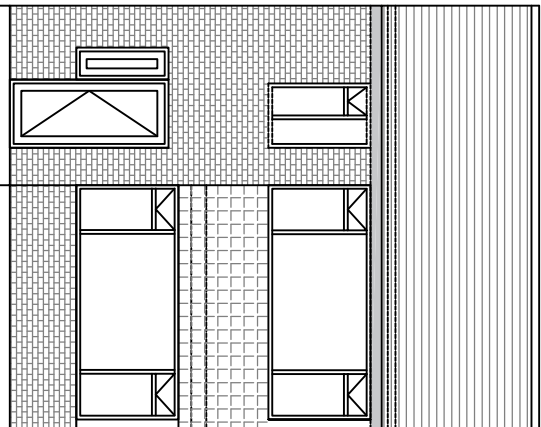

EXISTING REAR ELEVATION

Scale 1:100

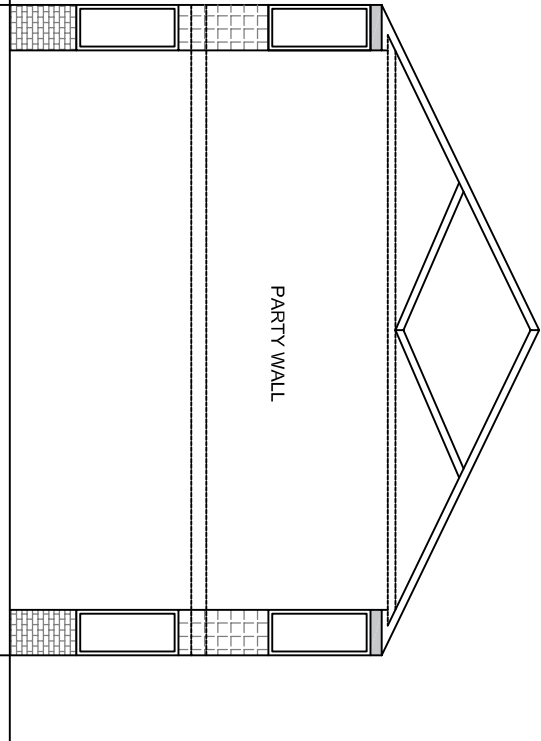

EXISTING SIDE ELEVATION

Scale 1:100