



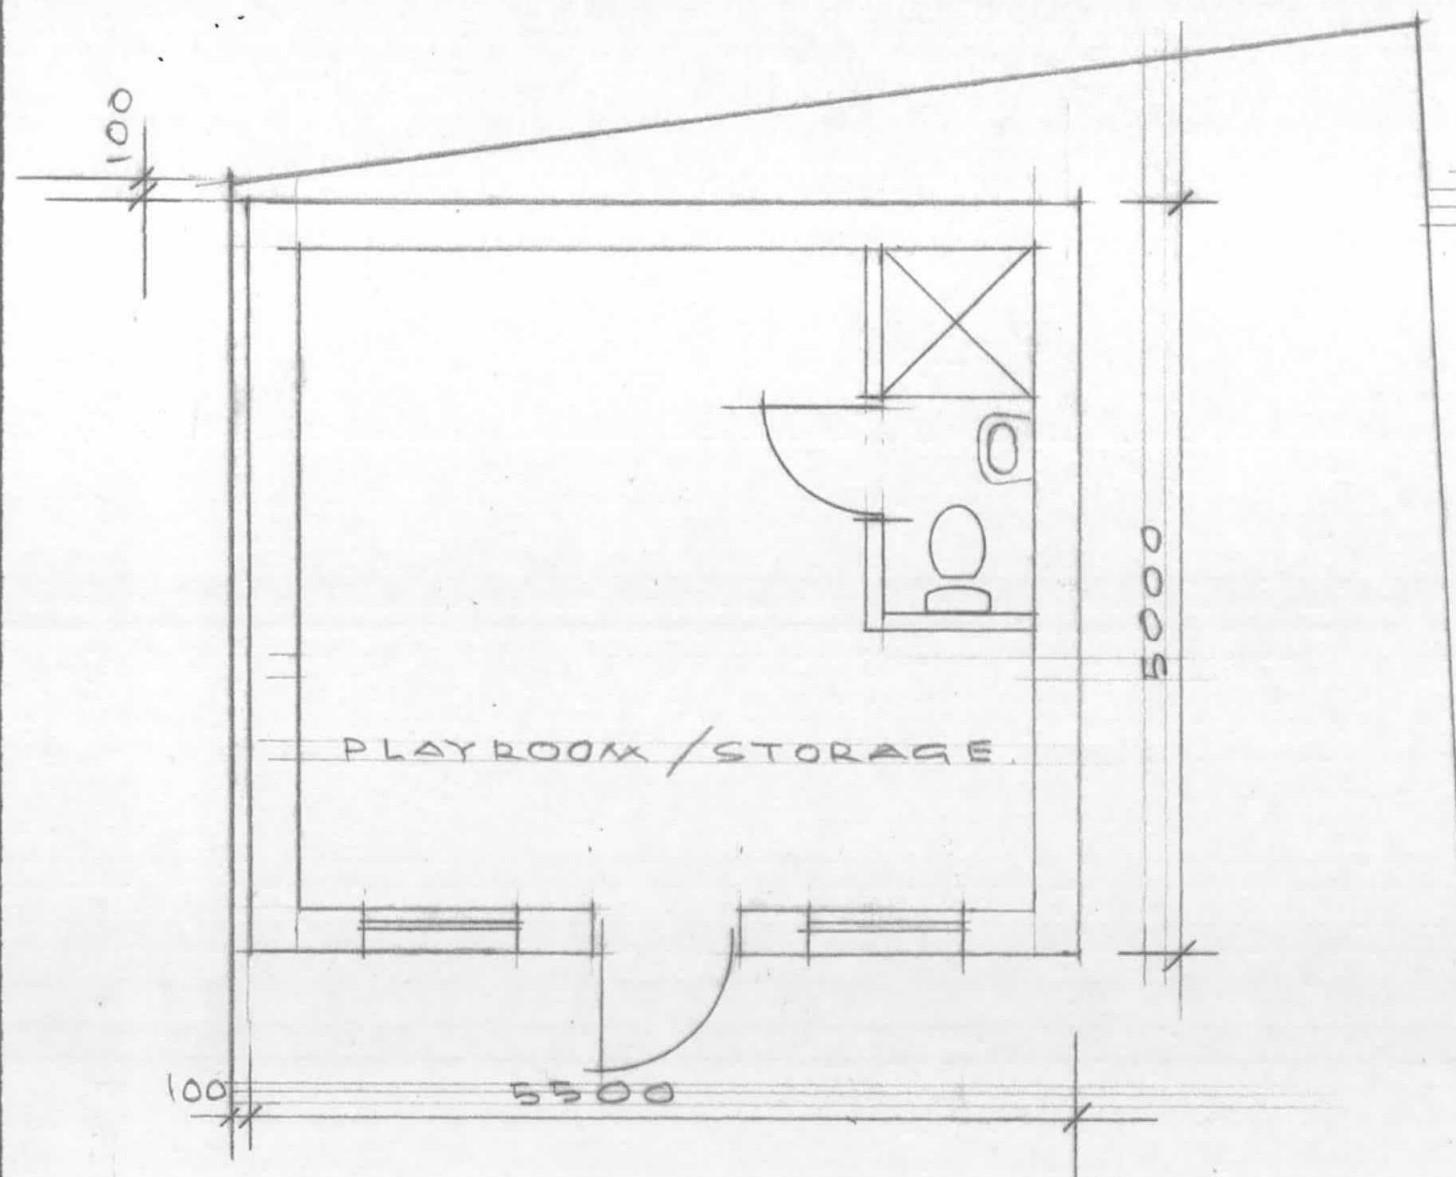

FAIRFACED
BRICK FIN

SIDE ELEVATION 'A'

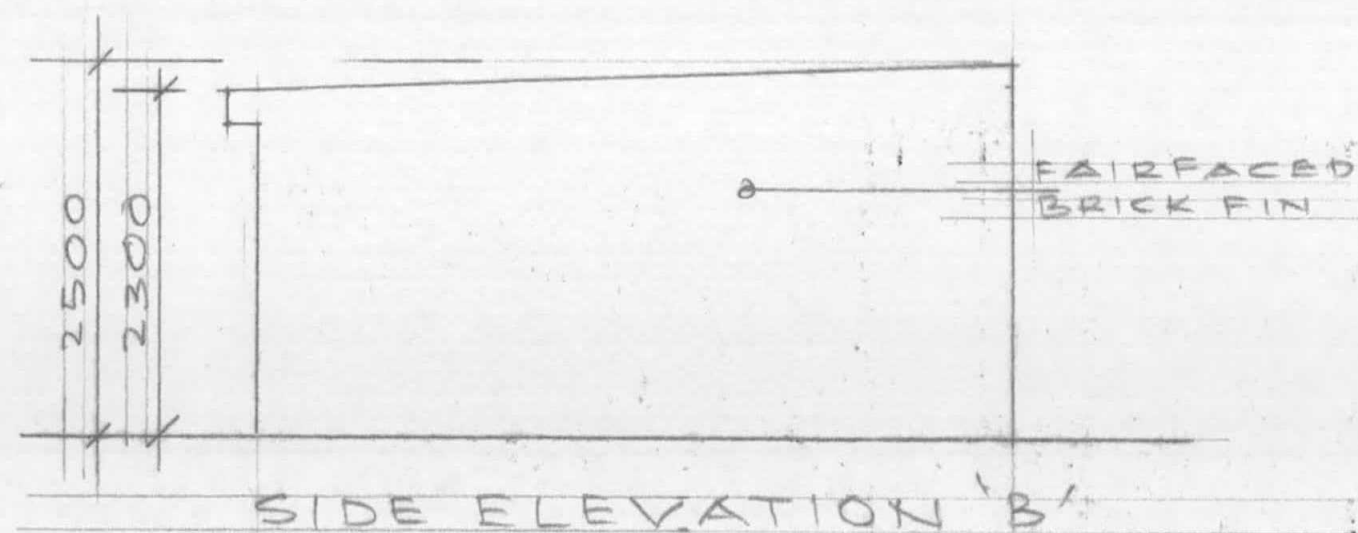


FLAT ROOF
FIBREGLASS FINISH

DOUBLE GLAZED
WINDOWS AND DOOR

FAIRFACED
BRICK FINISH

FRONT ELEVATION

REAR ELEVATION

 

OUTBUILDING AT
15 ROWAN ROAD, WEST DRAYTON

SCALE 1:50 DATE NOV, '17
2017/119/01