


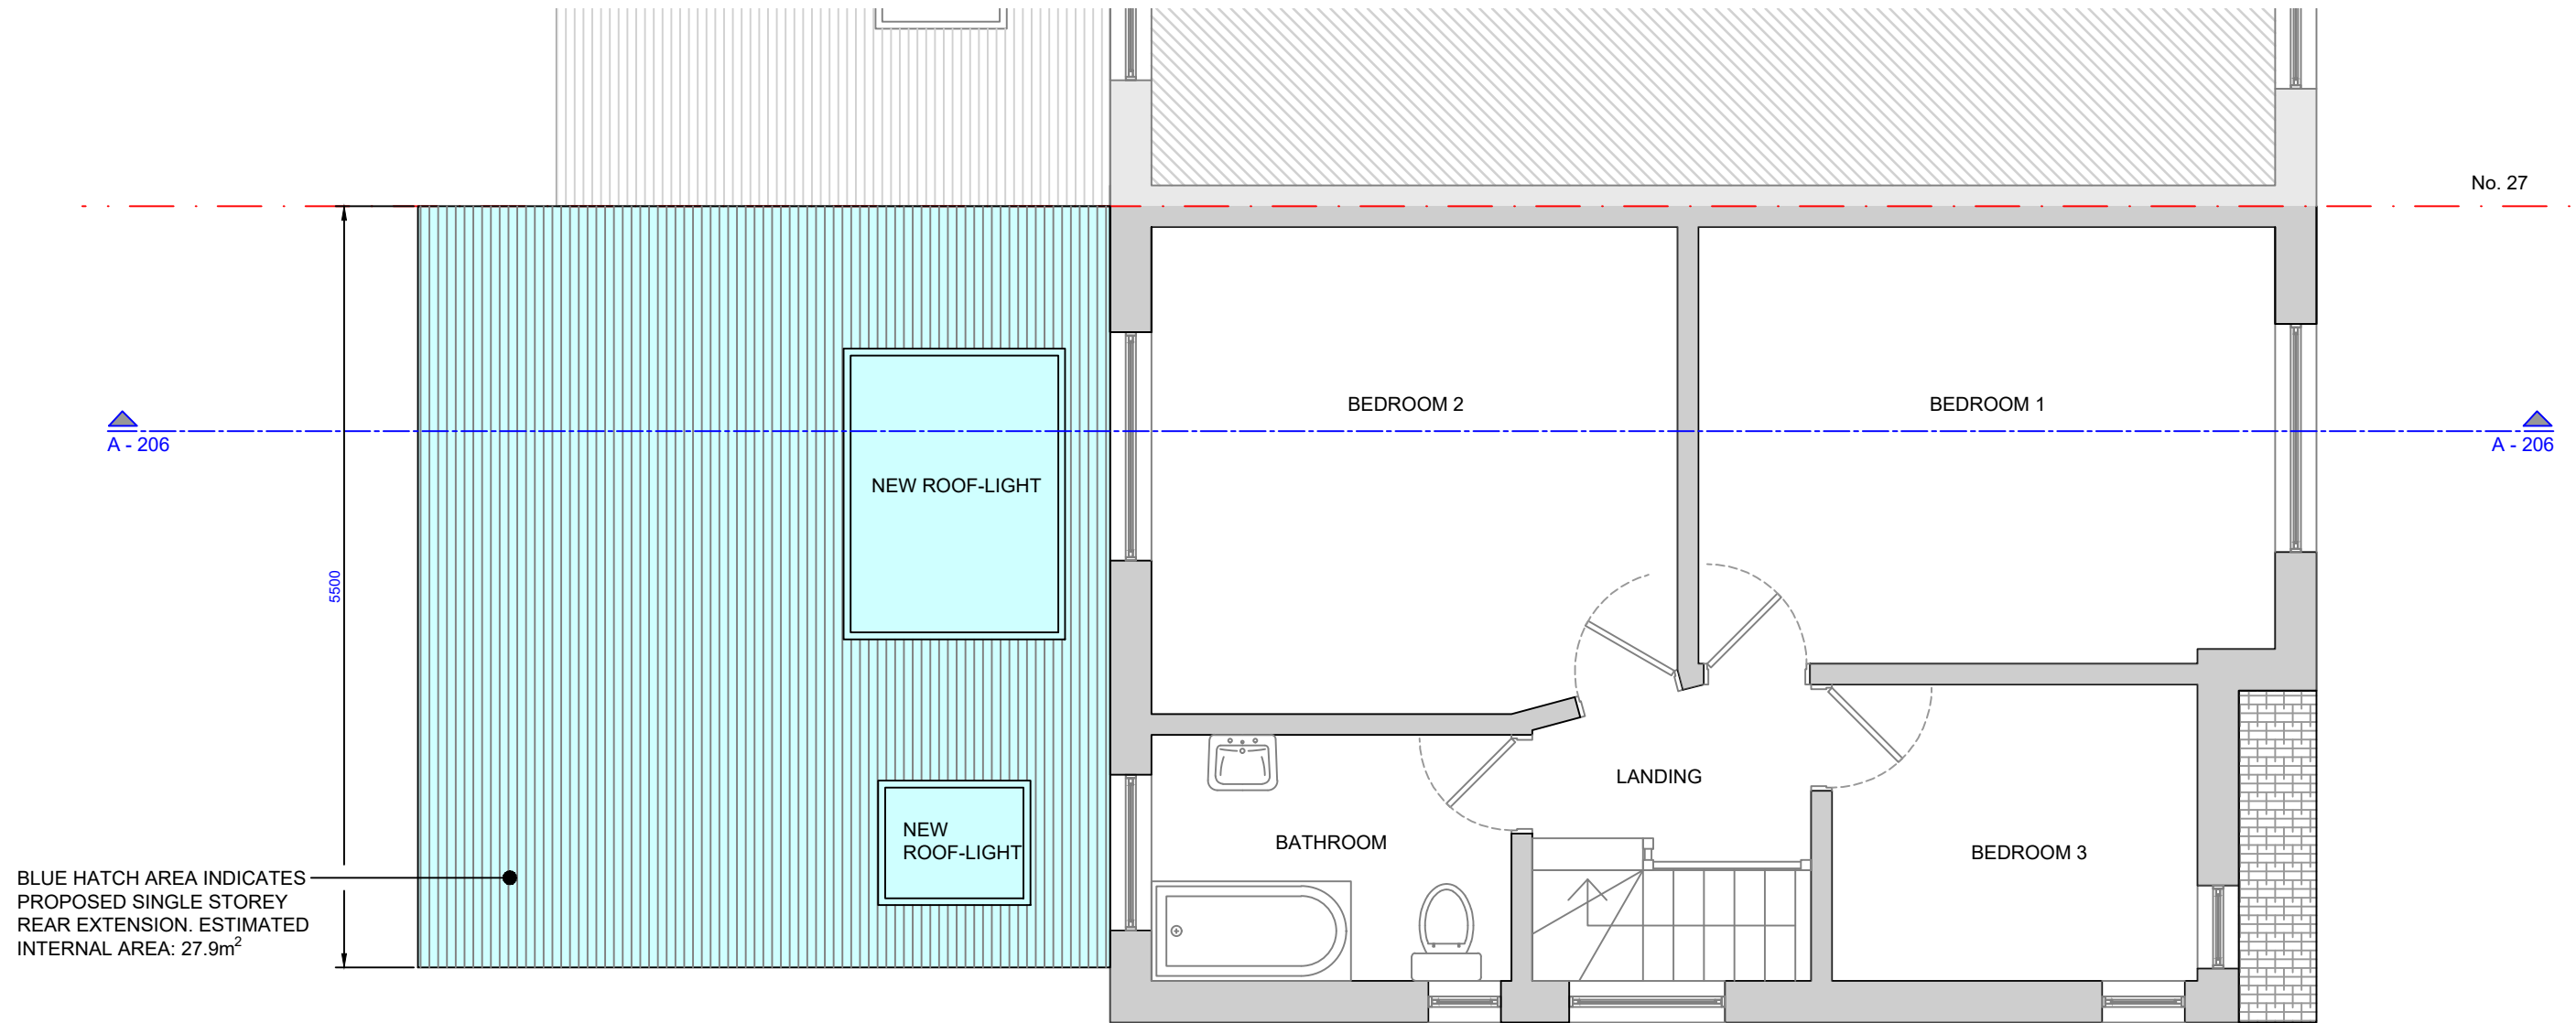

PROPOSED FIRST FLOOR PLAN - 1:50

					North:  Graphic scale: 	Content: PROPOSED FIRST FLOOR PLAN					PIERINI DESIGNS	
						Address: 25 SIPSON ROAD, WEST DRAYTON, UB7 9DQ		Client: A. SHEIKH				
						Scale: 1:50	Date: 07/2026	Drawn by: LD		Checked by: LD		
						Purpose:		File:	Size:	No. Drawing:		
Rev.	Date	Details	Drawn	Checked		PLANNING		A3	A-201	P2		
P2	15.09.26	PLANNING ISSUE	LD	LD								
P1	08.07.26	PLANNING ISSUE	LD	LD								