
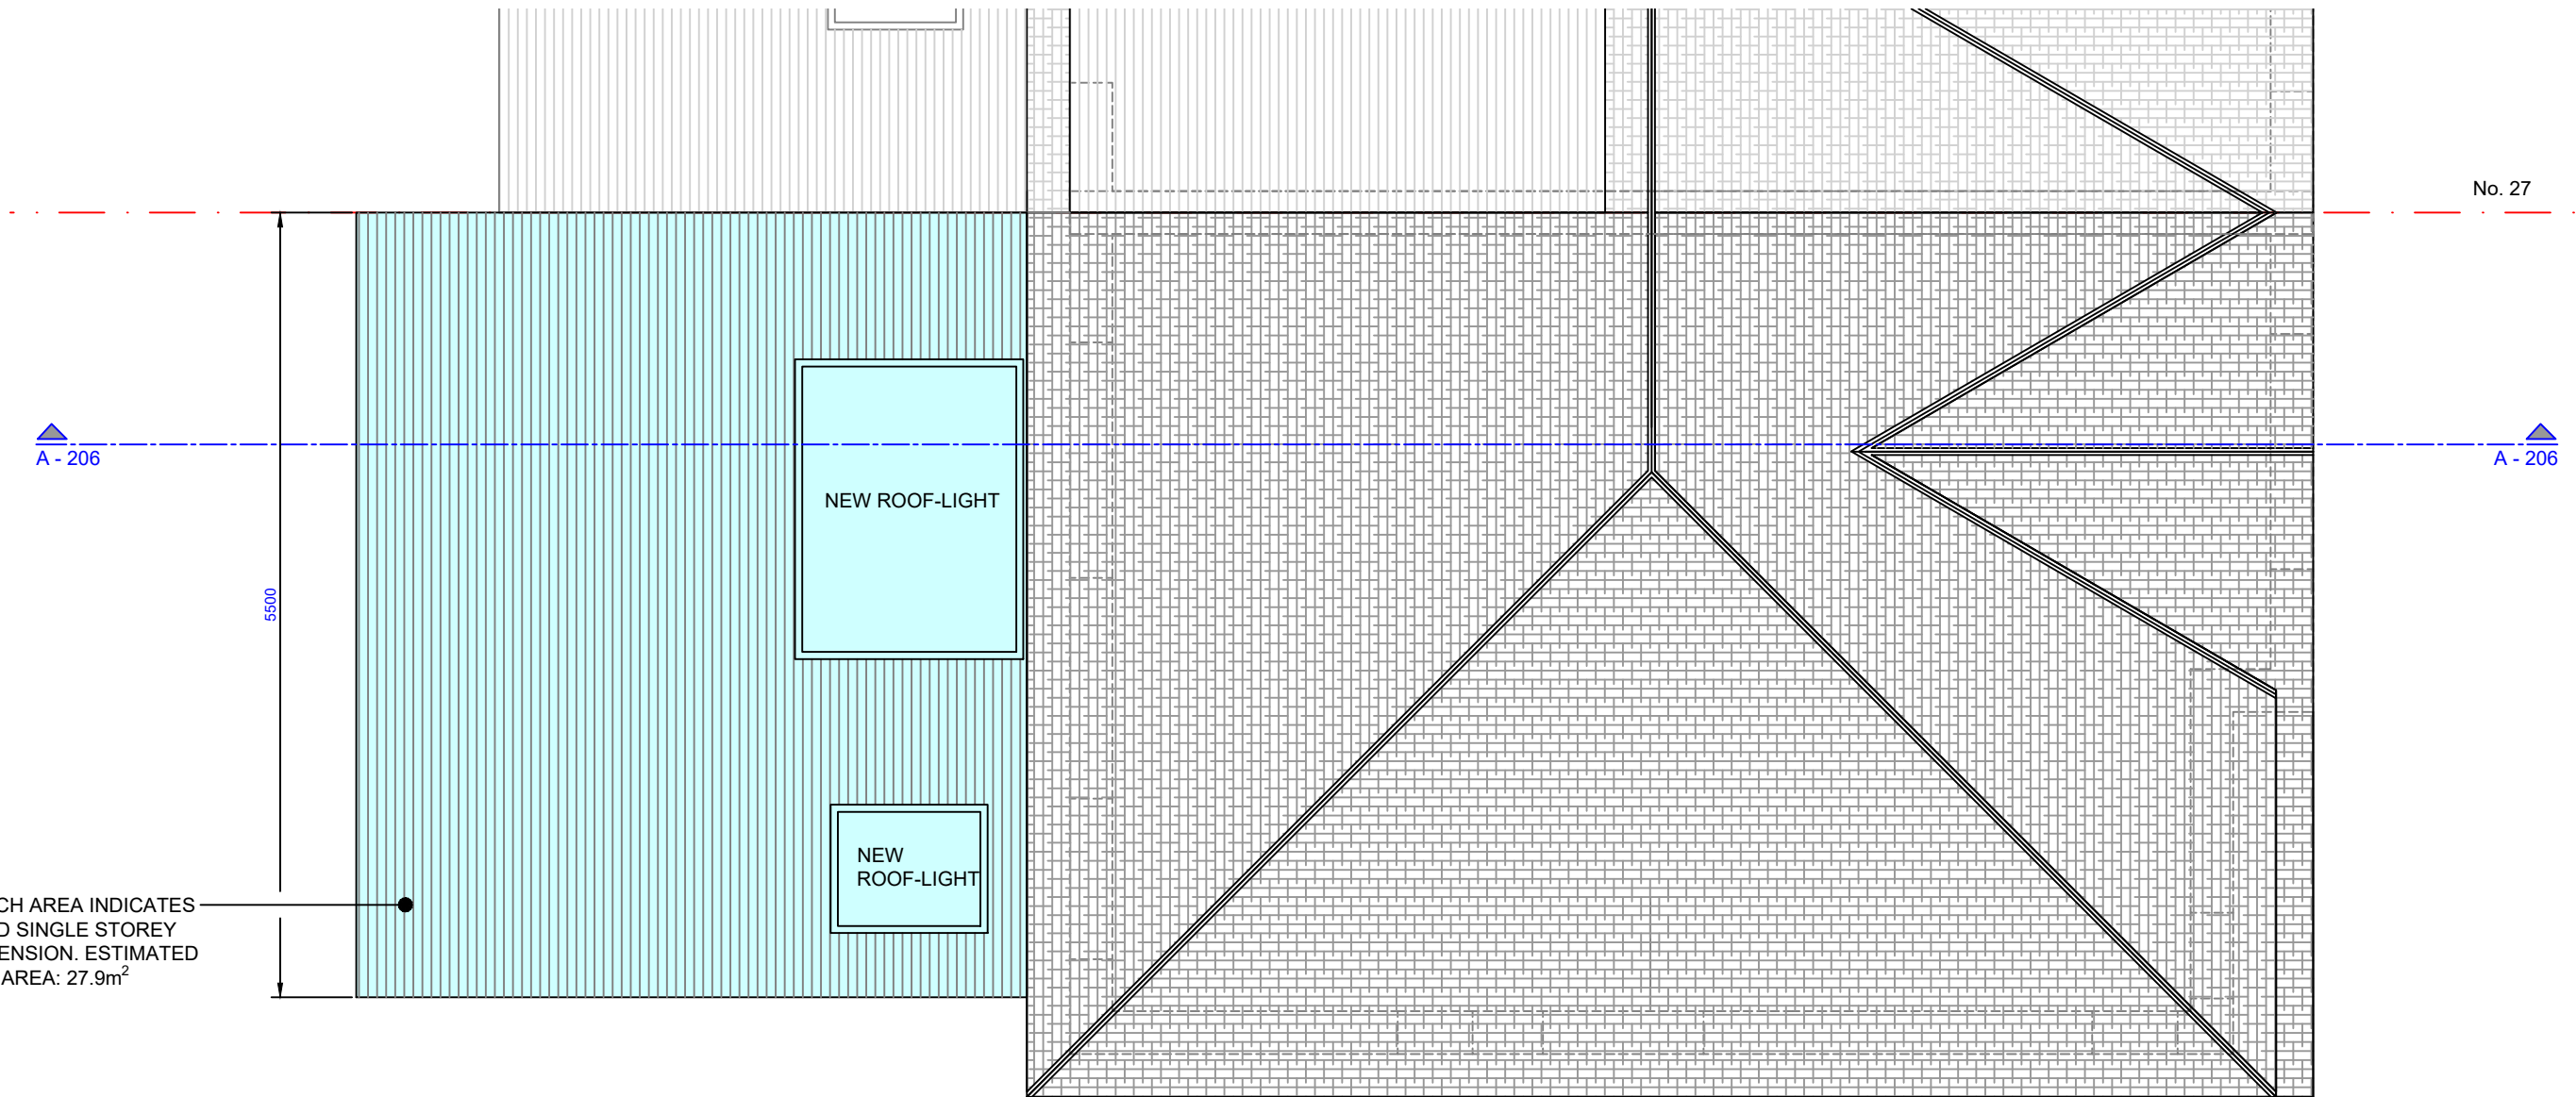


 

PROPOSED ROOF PLAN - 1:50

					North:  Graphic scale: 	Content: PROPOSED ROOF PLAN						PIERINI DESIGNS	
						Address: 25 SIPSON ROAD, WEST DRAYTON, UB7 9DQ				Client: A. SHEIKH			
						Scale: 1:50	Date: 07/2026	Drawn by: LD		Checked by: LD			
P2	15.09.25	PLANNING ISSUE		LD		LD	Purpose:		File:	Size:	No. Drawing:		
P1	08.07.26	PLANNING ISSUE		LD	LD	PLANNING			A3	A-202	P2		
Rev.	Date	Details		Drawn	Checked								