
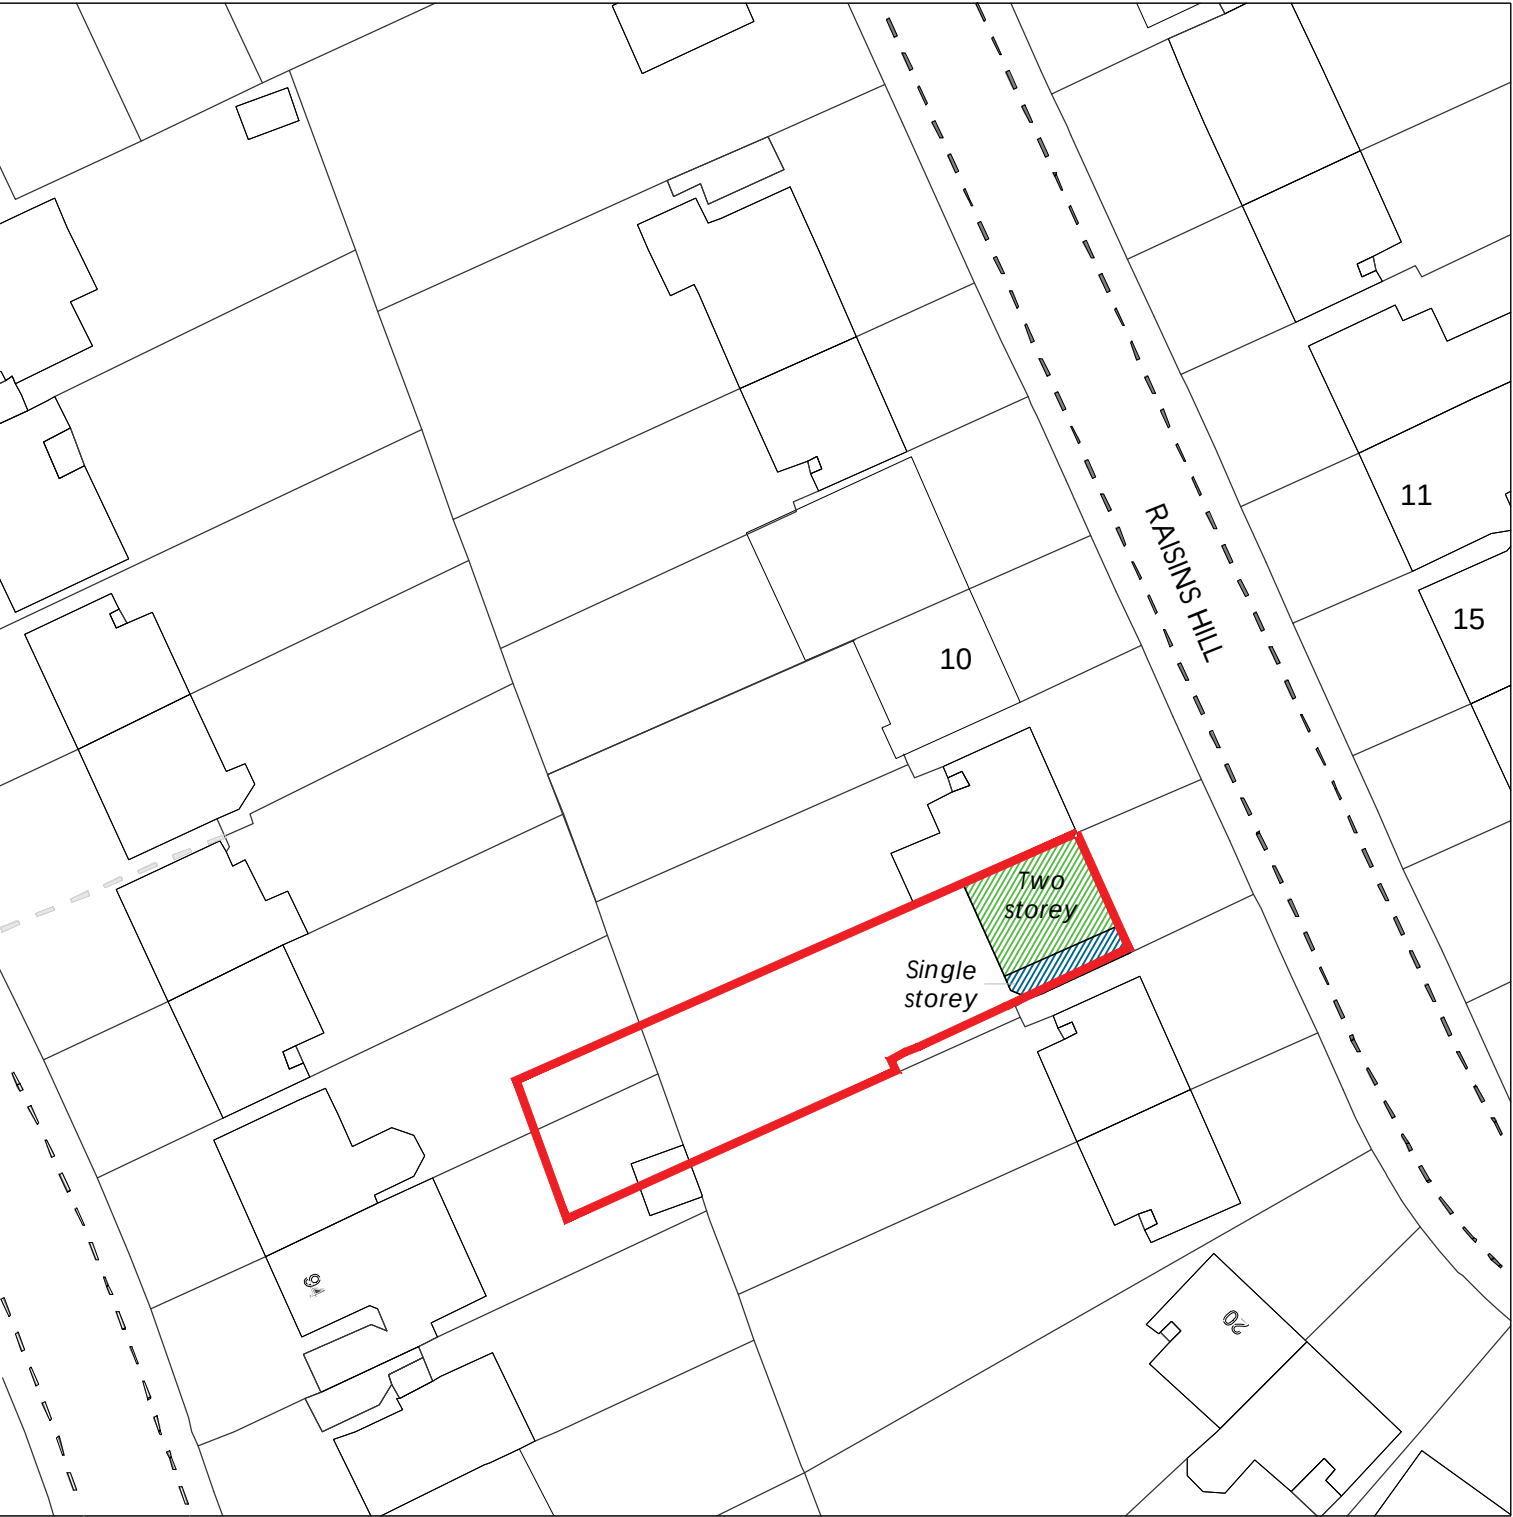
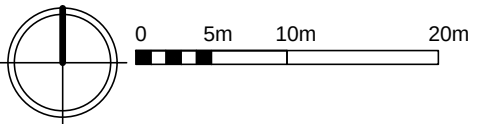


EXISTING SITE PLAN

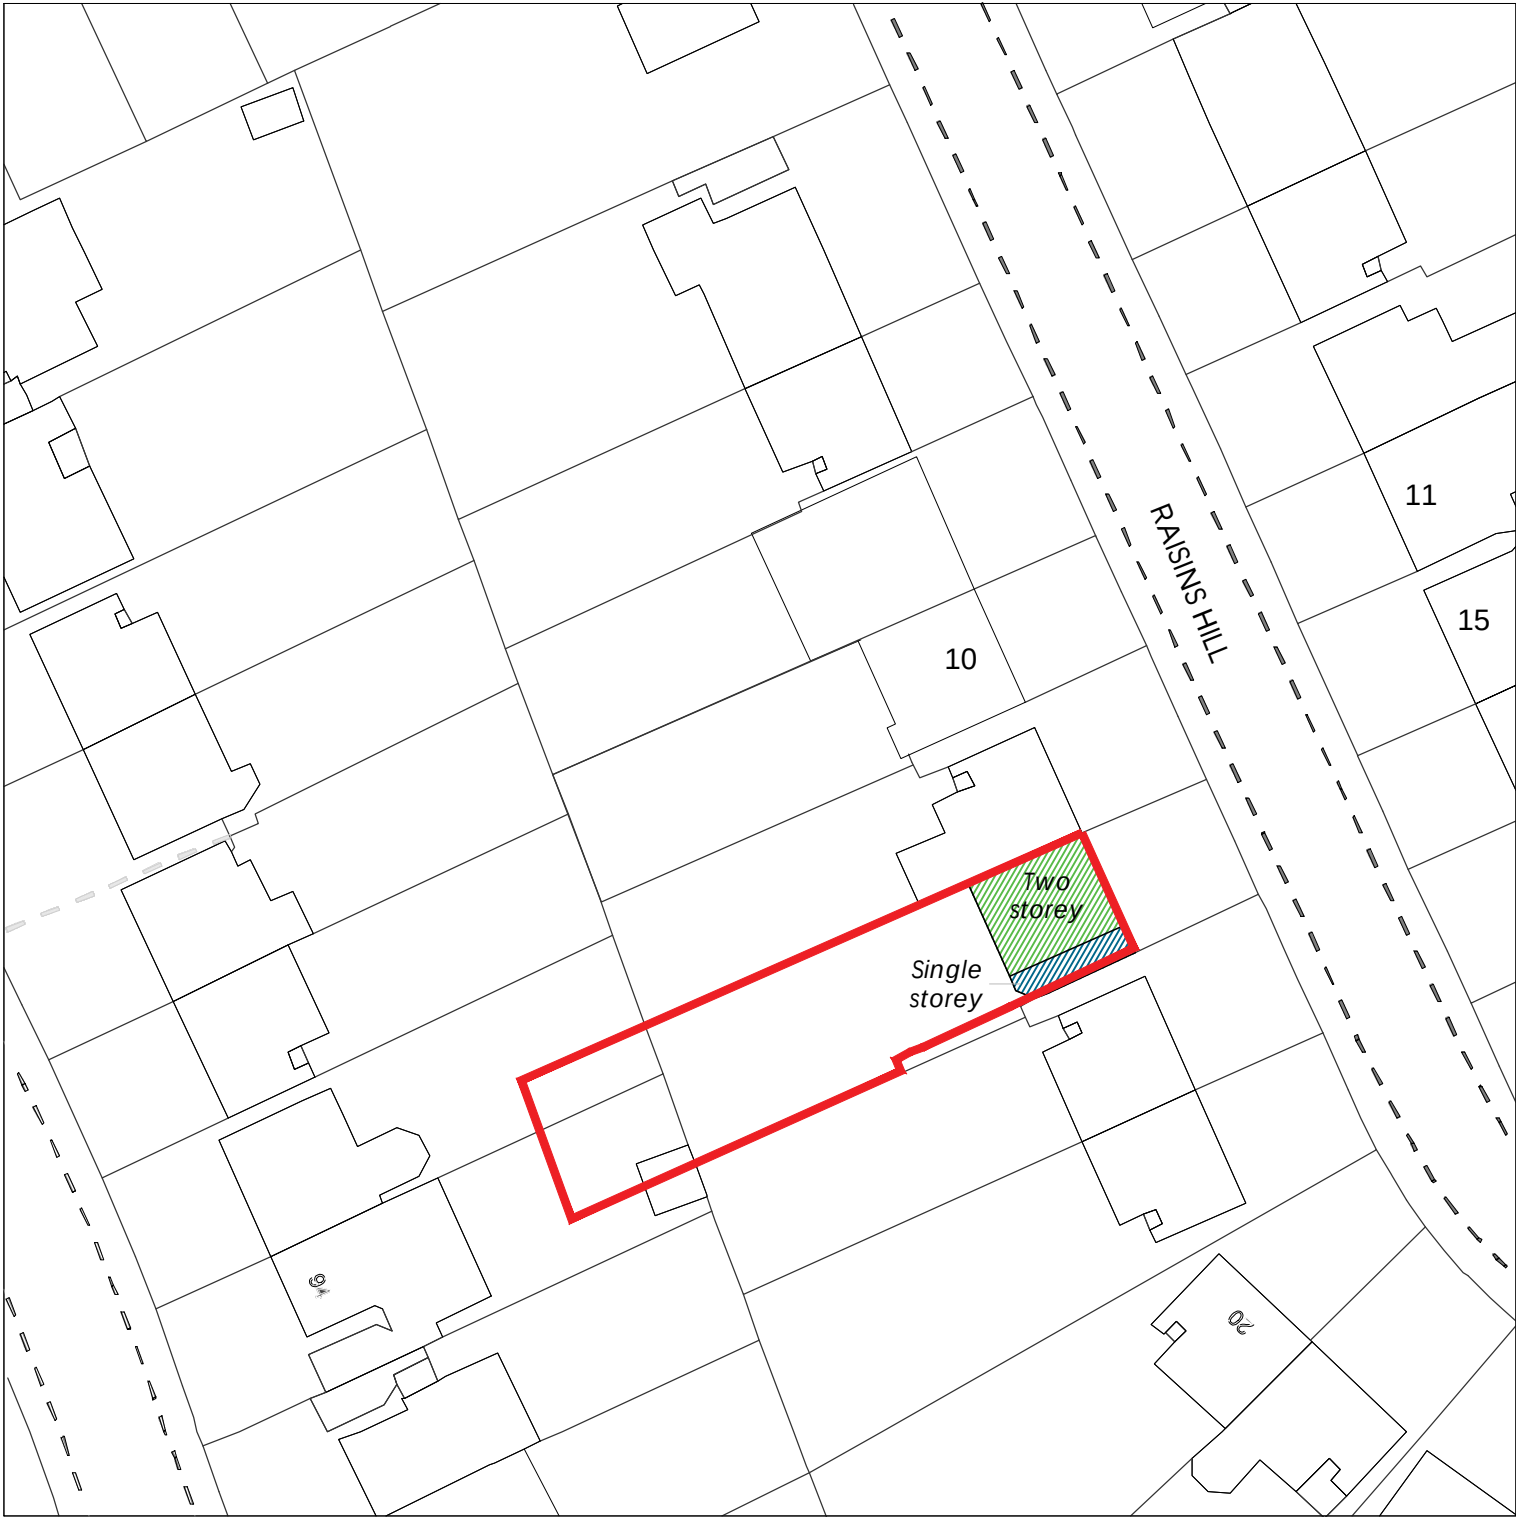

PROPOSED SITE PLAN

PROJECT	DWG NO.	SCALE	DETAIL	10.05.2021							PROJECT NO.	PR Architecture Ltd. Chartered Architect 120, Pinner Road, Harrow, HA1 4JD. Tel: 0208 357 2304
10 RAISINS HILL, PINNER, HA5 2BS	01	1:500 @ A3	EXISTING AND PROPOSED SITE PLANS	SUBMITTED TO PLANNING DEPT							21.12	
SITE PLANS												