
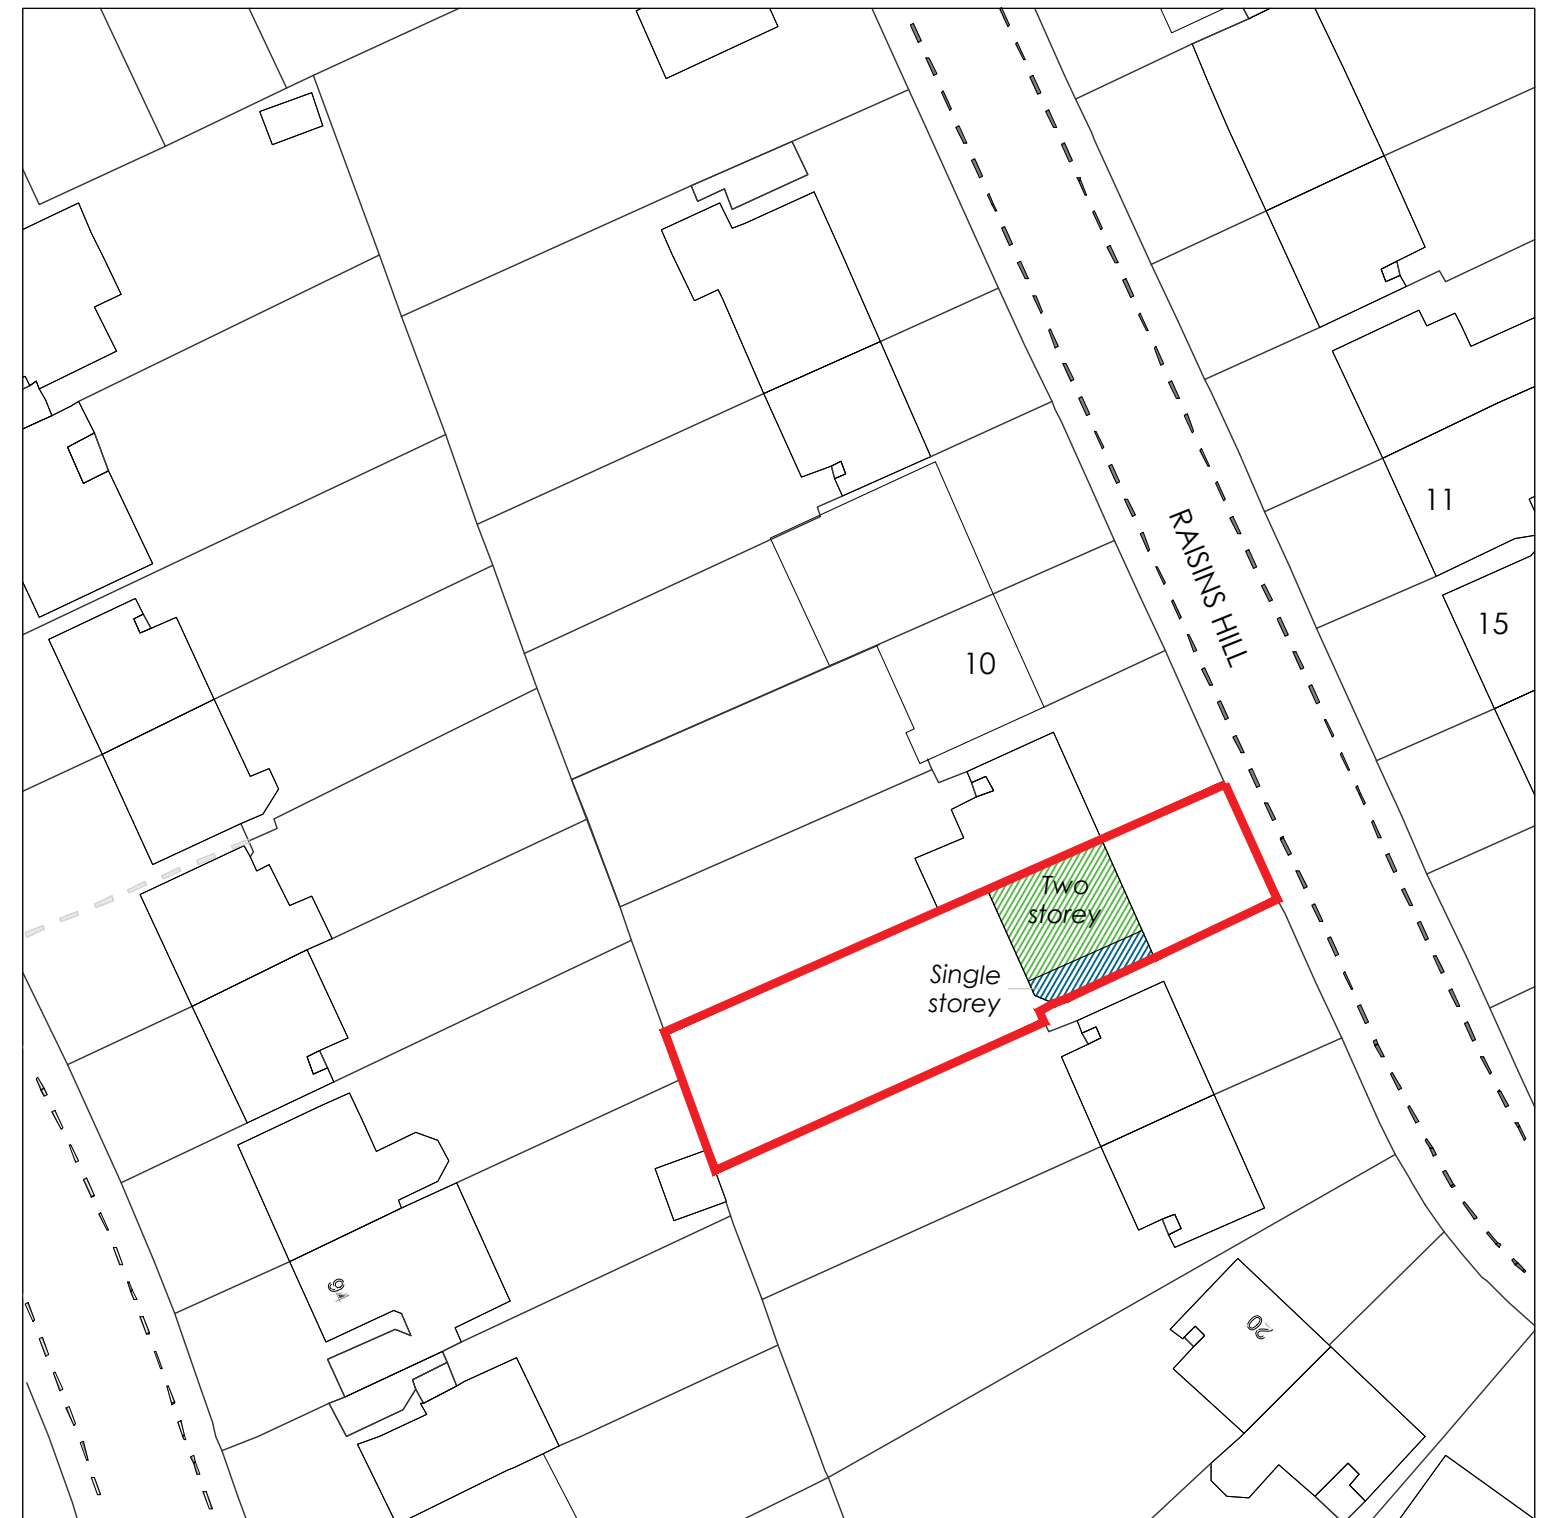


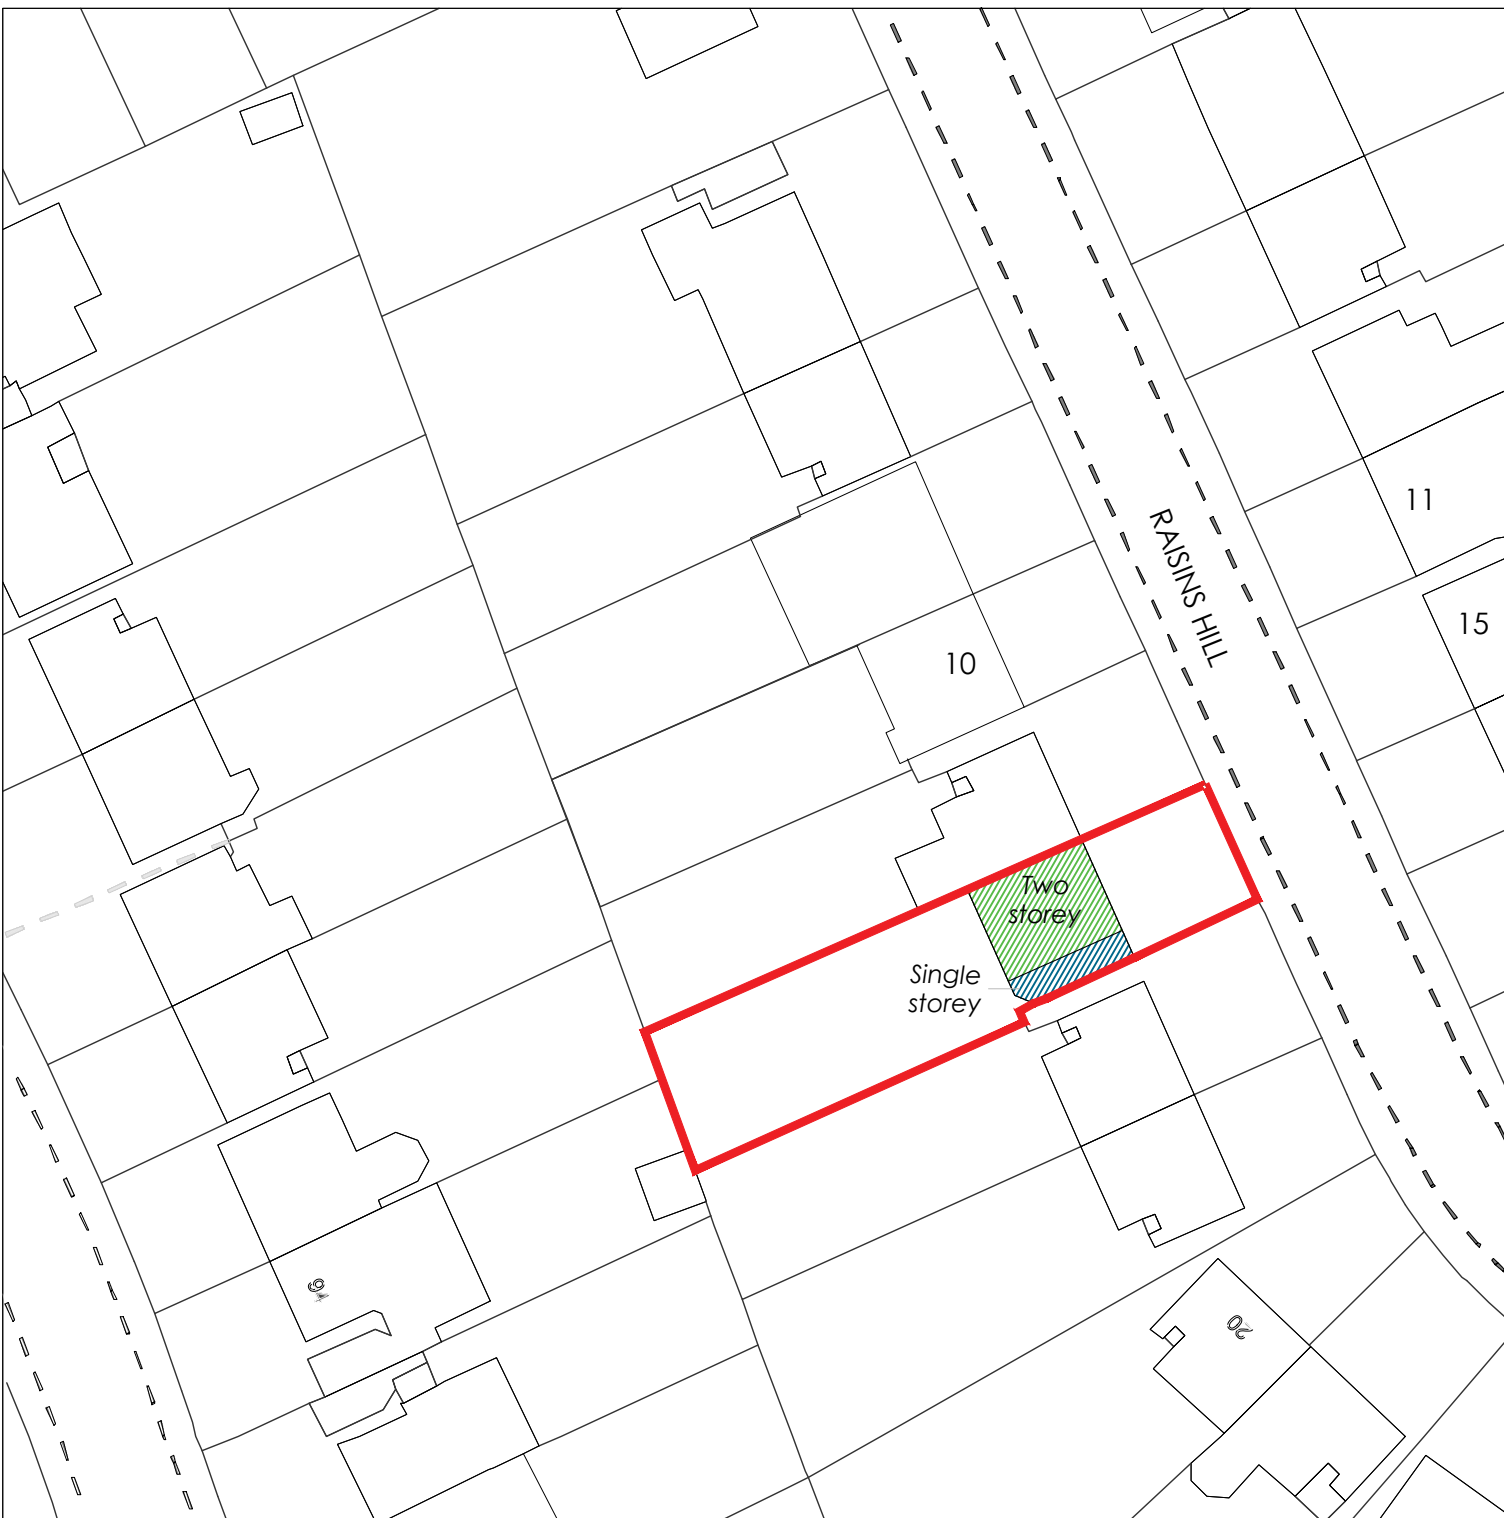

PROJECT	DWG NO.	SCALE	DETAIL	10.05.2021	A04.06.2021						PROJECT NO.	PR Architecture Ltd. Chartered Architect 120, Pinner Road, Harrow, HA1 4JD. Tel: 0208 357 2304
14 RAISINS HILL, PINNER, HA5 2BS	01	1:500 @ A3	EXISTING AND PROPOSED SITE PLANS	SUBMITTED TO PLANNING DEPT	SUBMITTED TO PLANNING DEPT						21.12	
SITE PLANS												