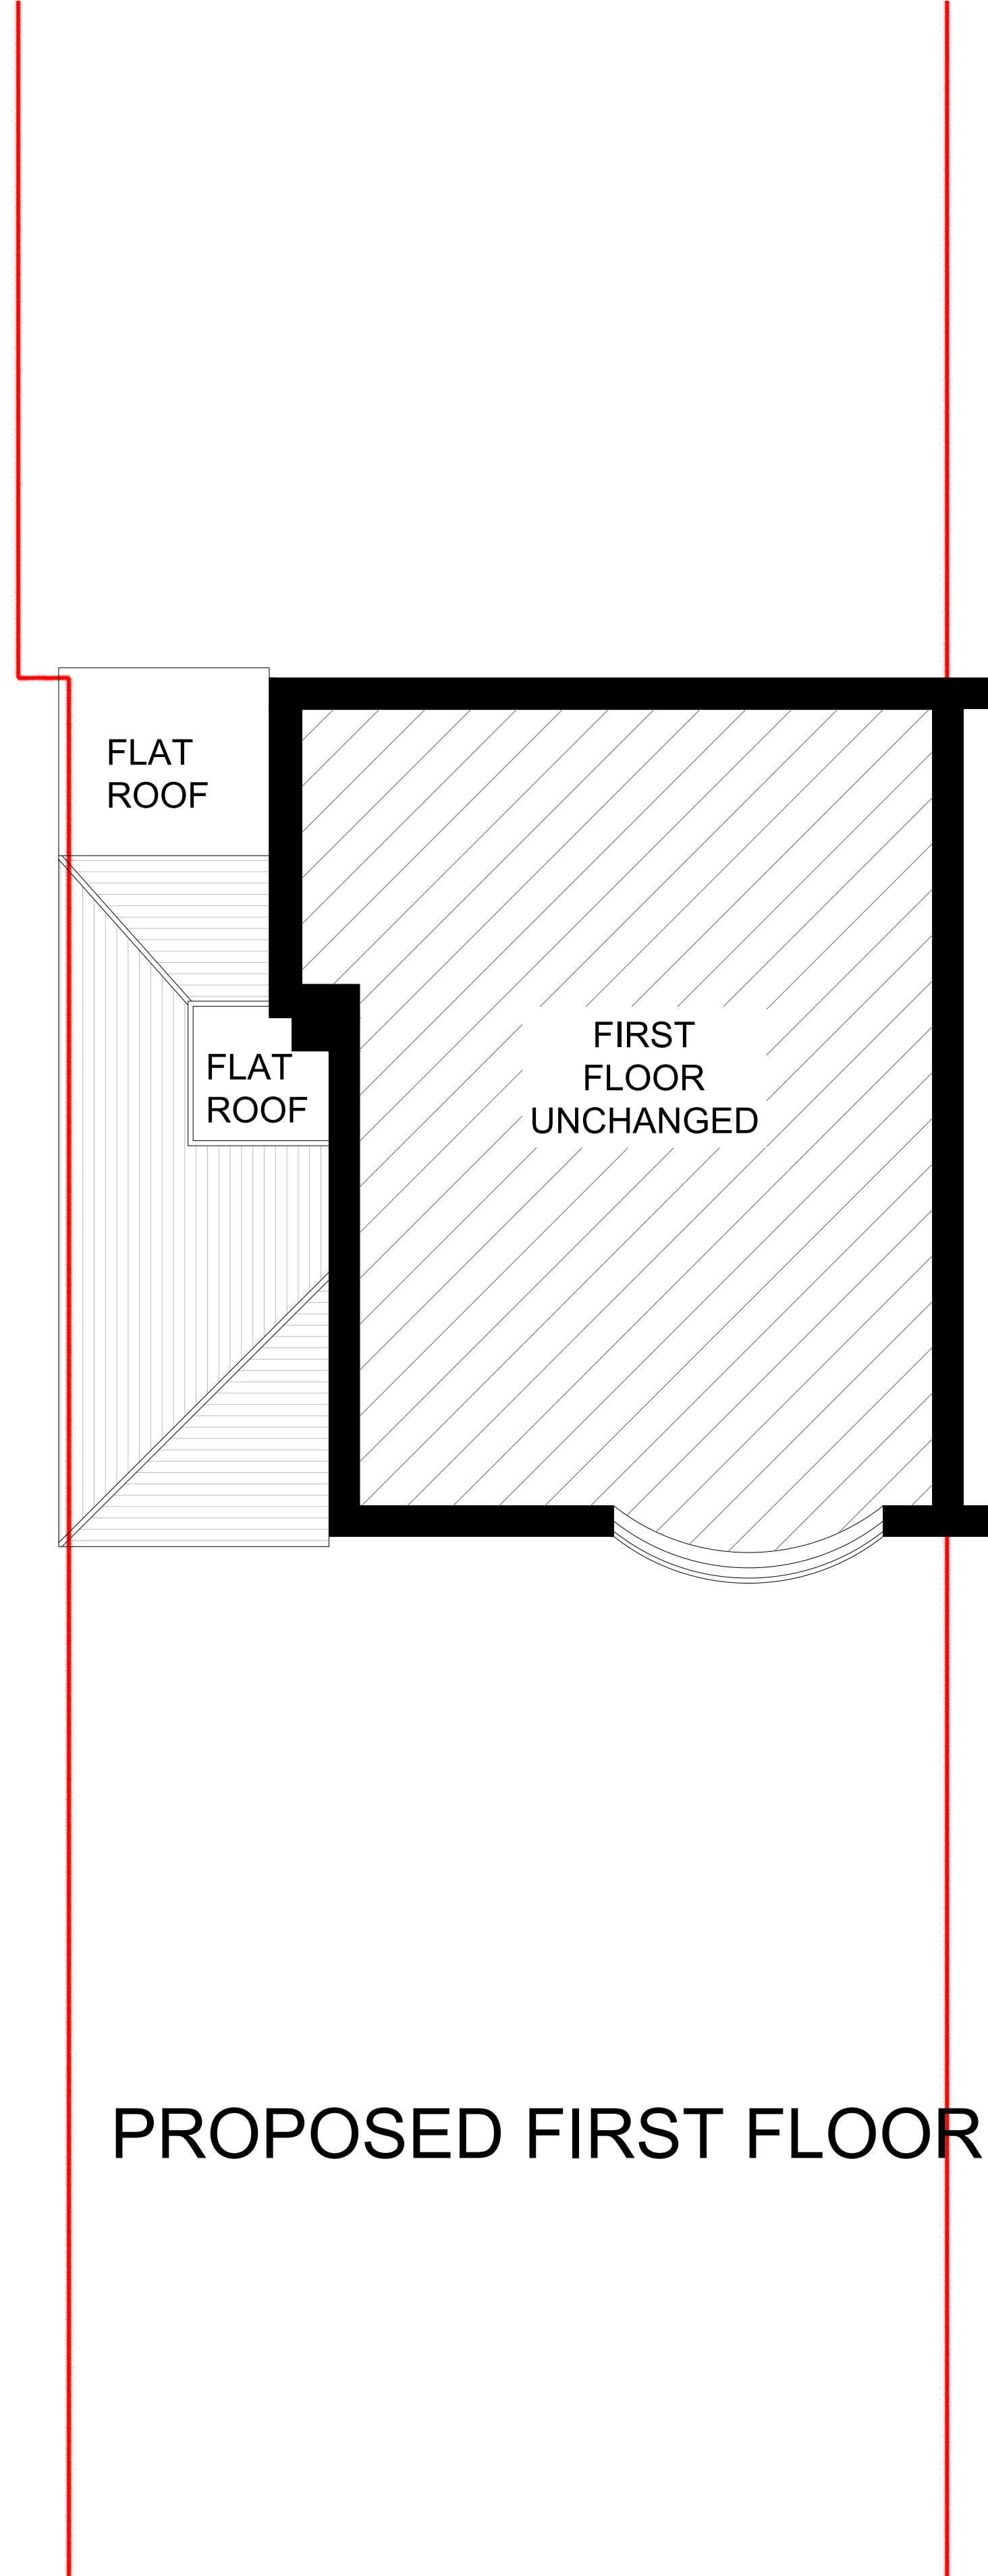
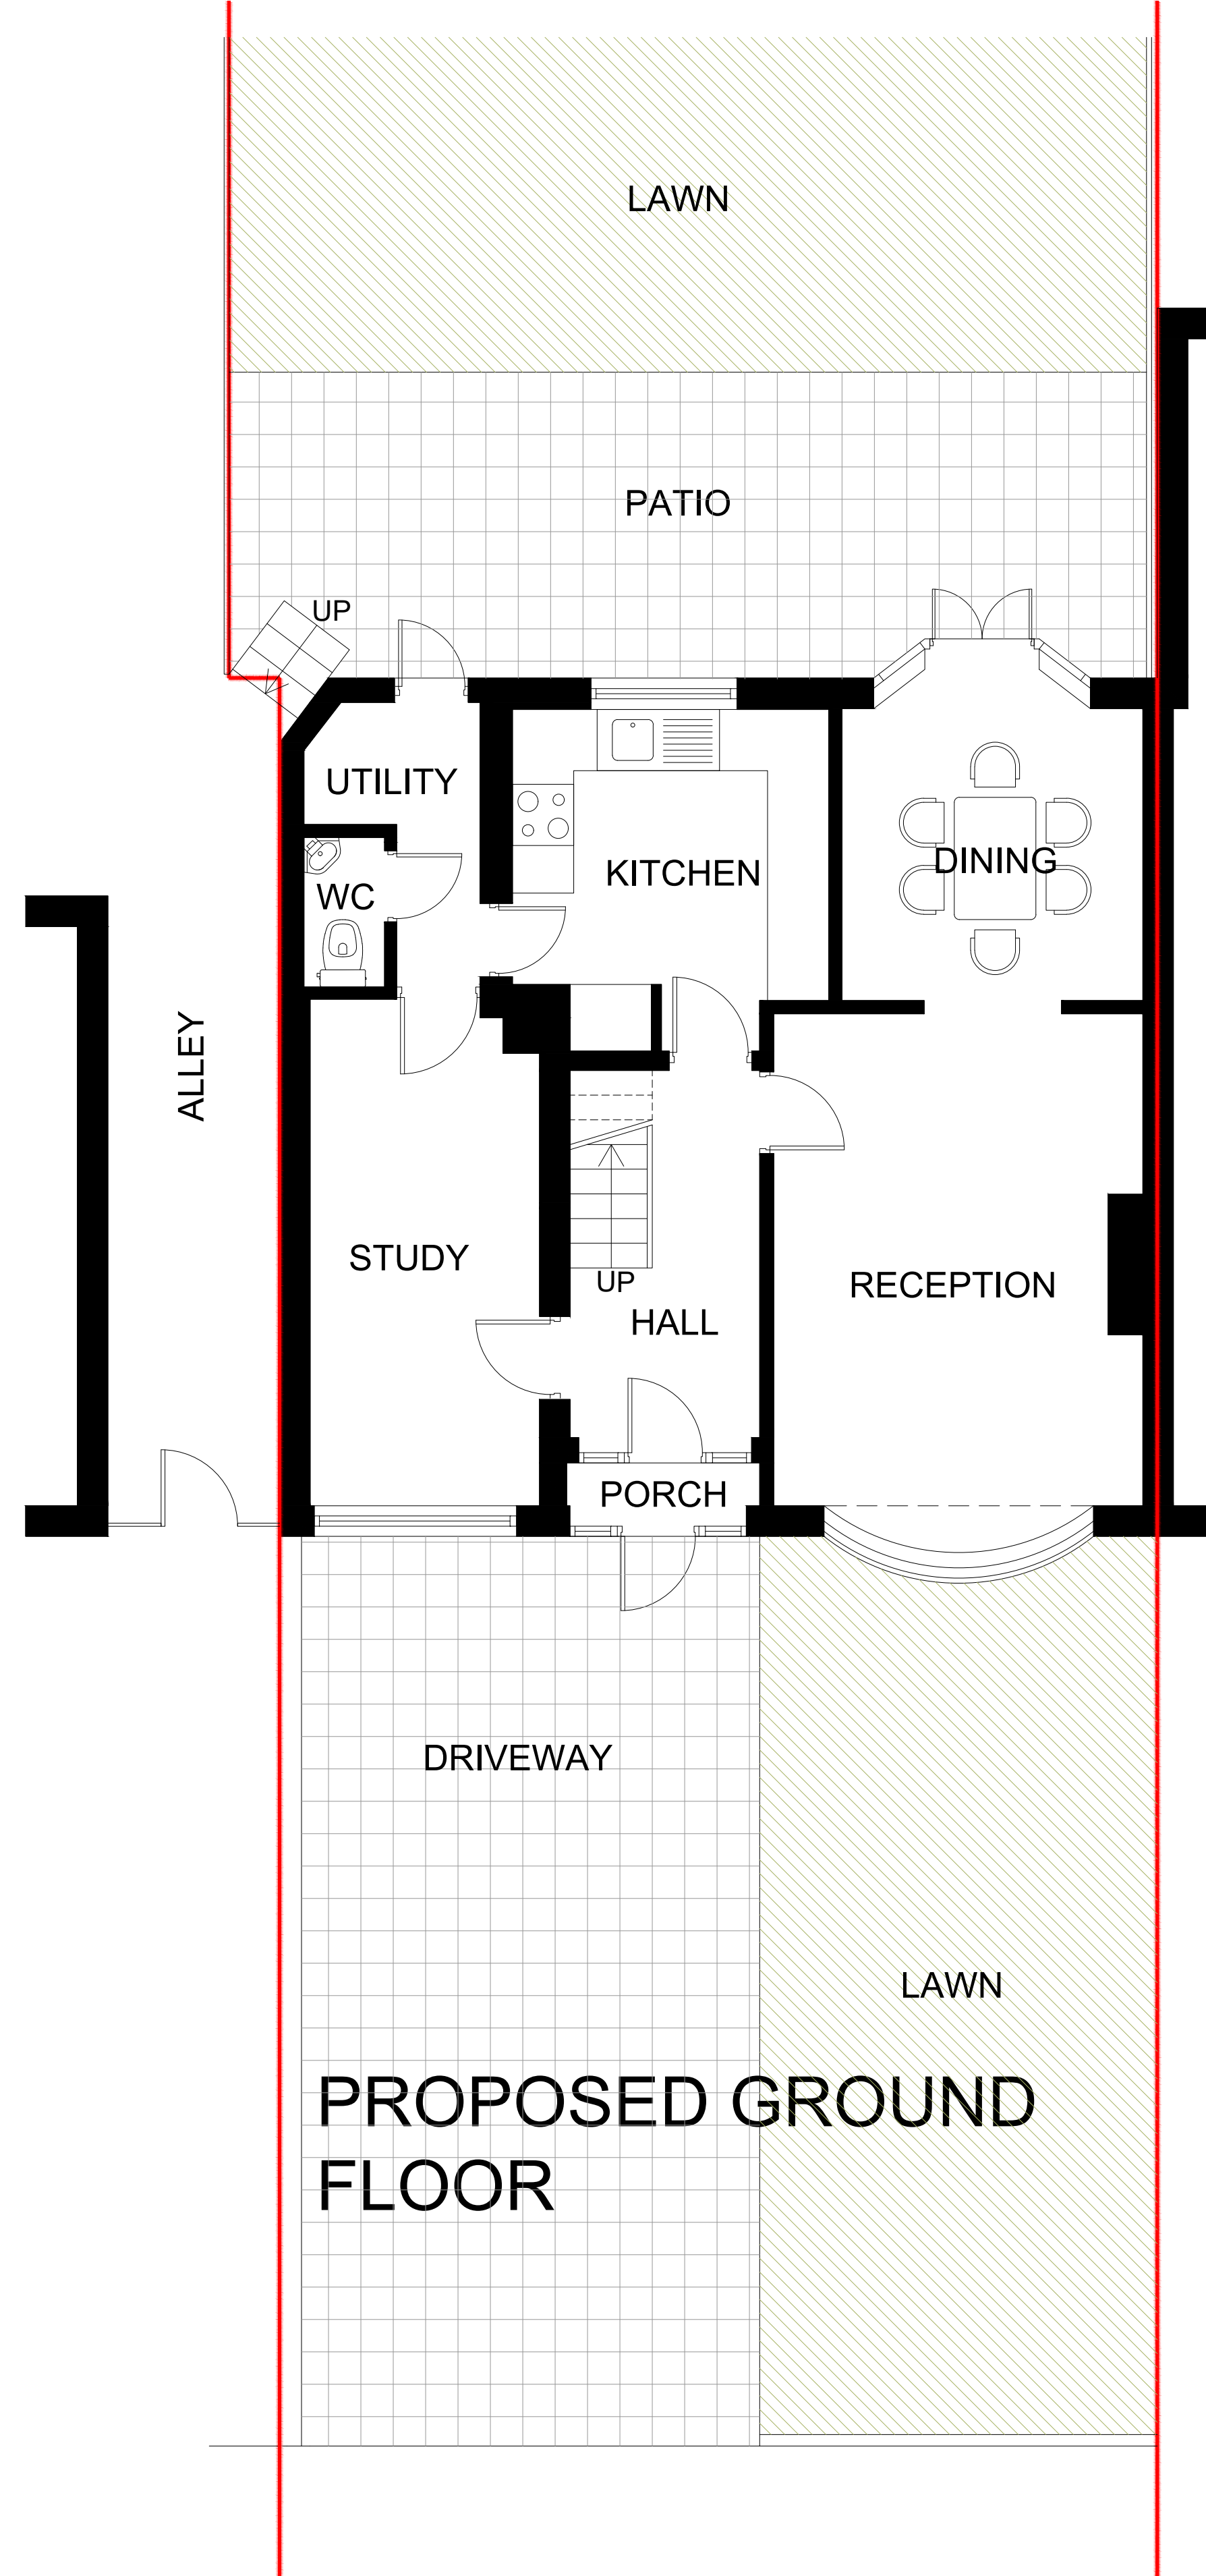


1m

5m

PROJECT	DWG NO.	SCALE	DETAIL	10.05.2021	A04.06.2021						PROJECT NO.	PR Architecture Ltd. Chartered Architect 120, Pinner Road, Harrow, HA1 4JD. Tel: 0208 357 2304
14 RAISINS HILL, PINNER, HA5 2BS	04A	1:50 @ A1	PROPOSED GROUND FLOOR AND FIRST FLOOR PLAN	SUBMITTED TO PLANNING DEPT	SUBMITTED TO PLANNING DEPT					21.12		
PROPOSED BUILDING												