

114 St Mary's Road,
Harefield, Uxbridge
UB9 6AF

CLIENT

Mr & Mrs Farina

ARCHITECTURAL CONSULTANT

Office for Architectural Culture
Architecture | Master Plan | Urban Design | Environment | Interiors
268 Bath Road, Slough, SL1 4DX, United Kingdom
REGISTERED IN ENGLAND & WALES: OFFICE FOR ARCHITECTURAL
CULTURE LTD. NO 7600693

ISSUED

No.	Description	Date
A	Planning - LDC Application	09/02/22

SCALE
1:200@ A3

DRAWN BY
C.P./R.I./R.W.

CHECKED BY


PROJECT NUMBER

ISSUE DATE
09/02/2022


SHEET TITLE

Proposed Site Plans

SHEET NO.
2125-PR-000

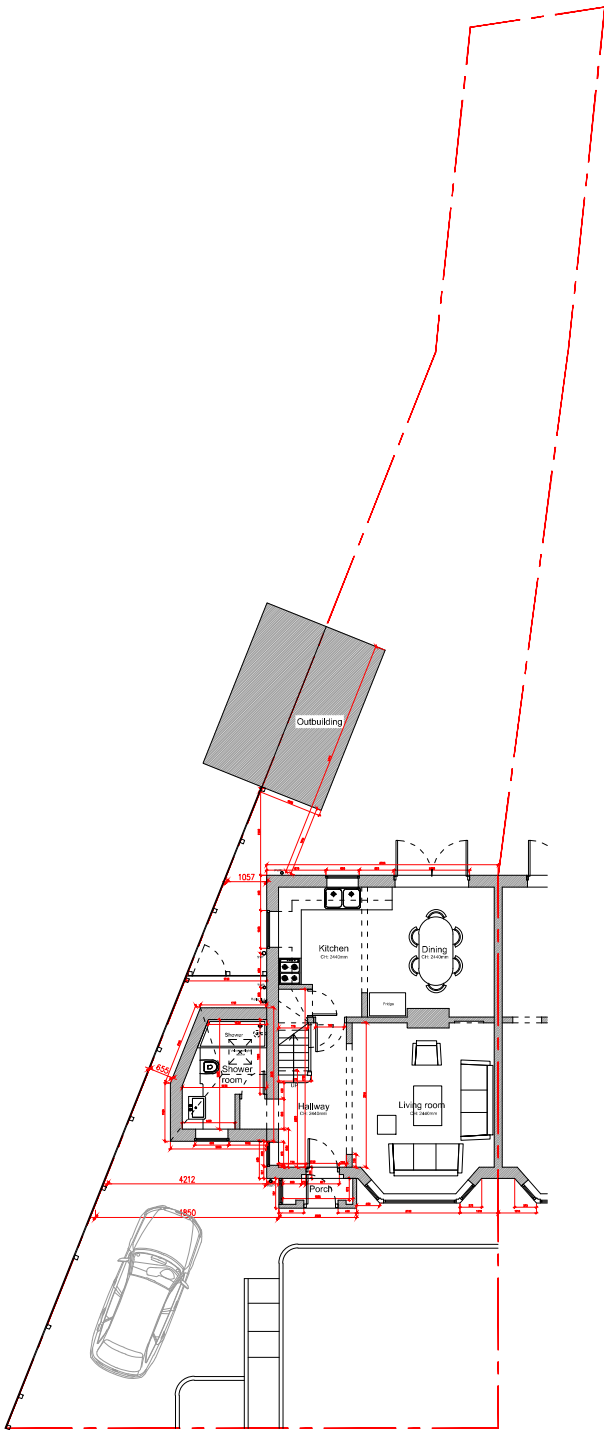


1 Proposed Site Plan (Ground Level)
1/200





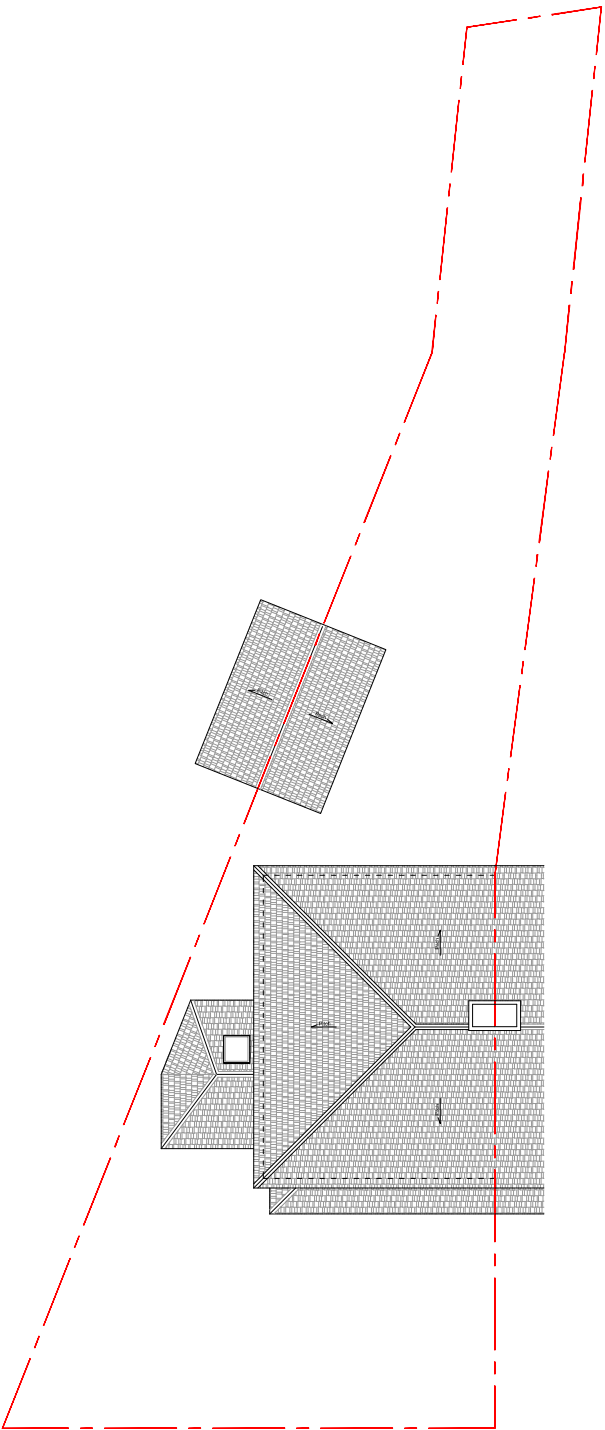


2 Proposed Site Plan (Roof Level)
1/200



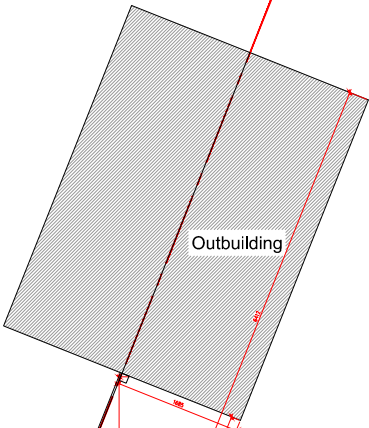

Outbuilding

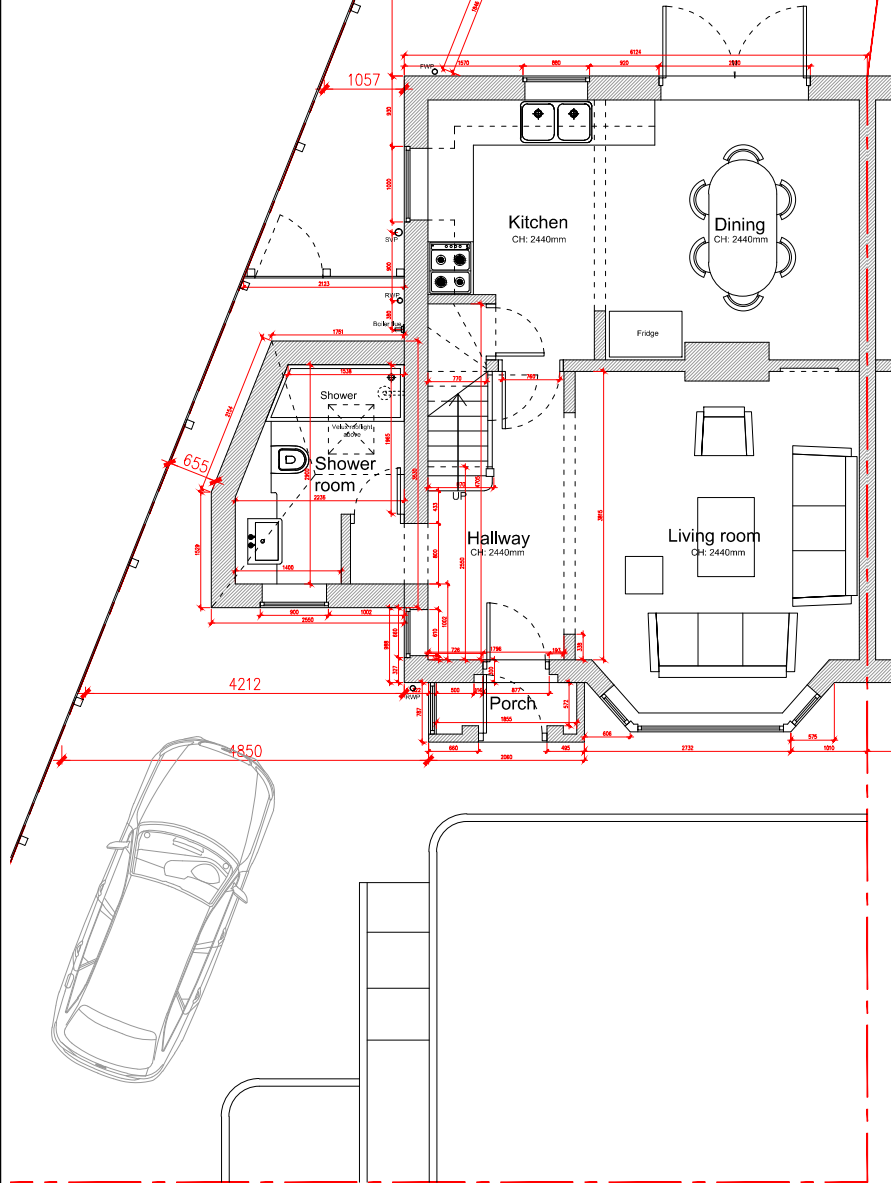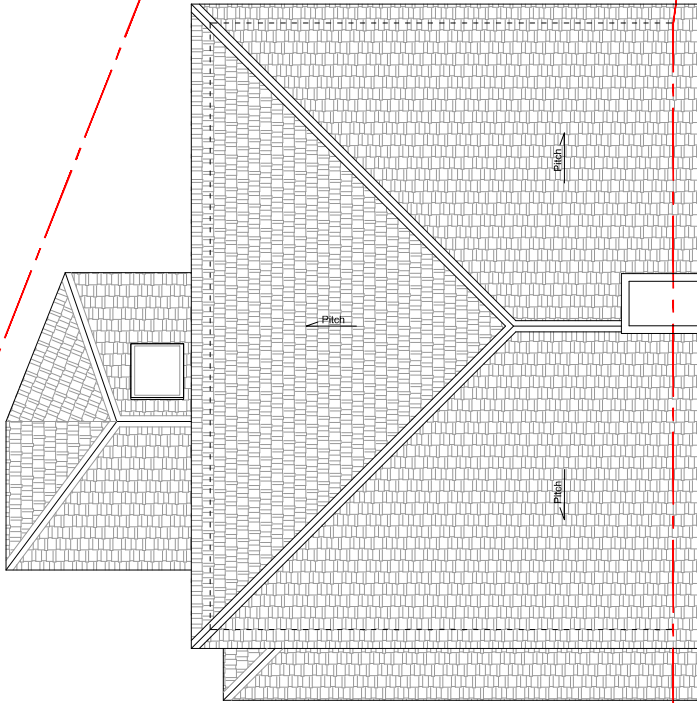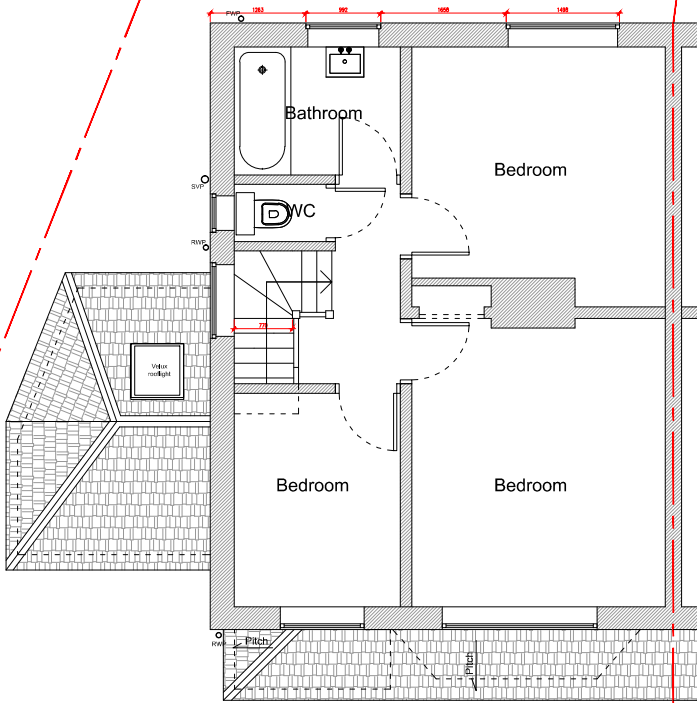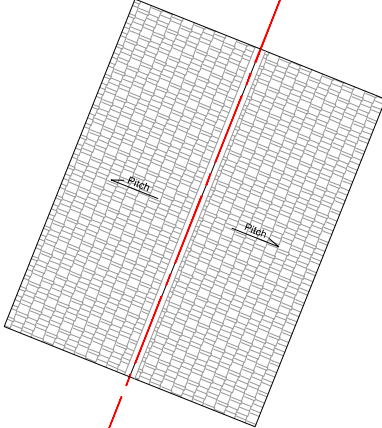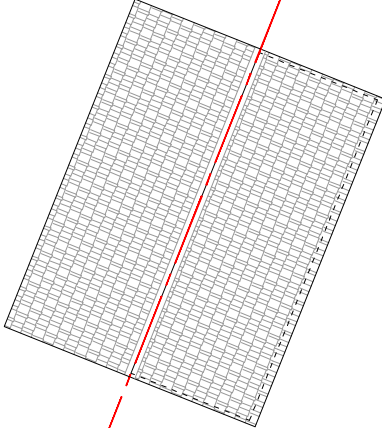

1 Proposed Ground Floor Plan
1/100

2 Proposed First Floor Plan
1/100

3 Proposed Roof Plan
1/100



114 St Mary's Road,
Harefield, Uxbridge
UB9 6AF

CLIENT

Mr & Mrs Farina

ARCHITECTURAL CONSULTANT

Office for Architectural Culture
Architecture | Master Plan | Urban Design | Environment | Interiors
268 Bath Road, Slough, SL1 4DX, United Kingdom
REGISTERED IN ENGLAND & WALES: OFFICE FOR ARCHITECTURAL
CULTURE LTD NO 7600693

ISSUED

No.	Description	Date
A	Planning - LDC Application	09/02/22

SCALE
1:100@ A3

DRAWN BY
C.P./R.I./R.W.


CHECKED BY

PROJECT NUMBER


ISSUE DATE
09/02/2022

SHEET TITLE
Proposed Floor Plans &
Roof Plan


SHEET NO.
2125-PR-001

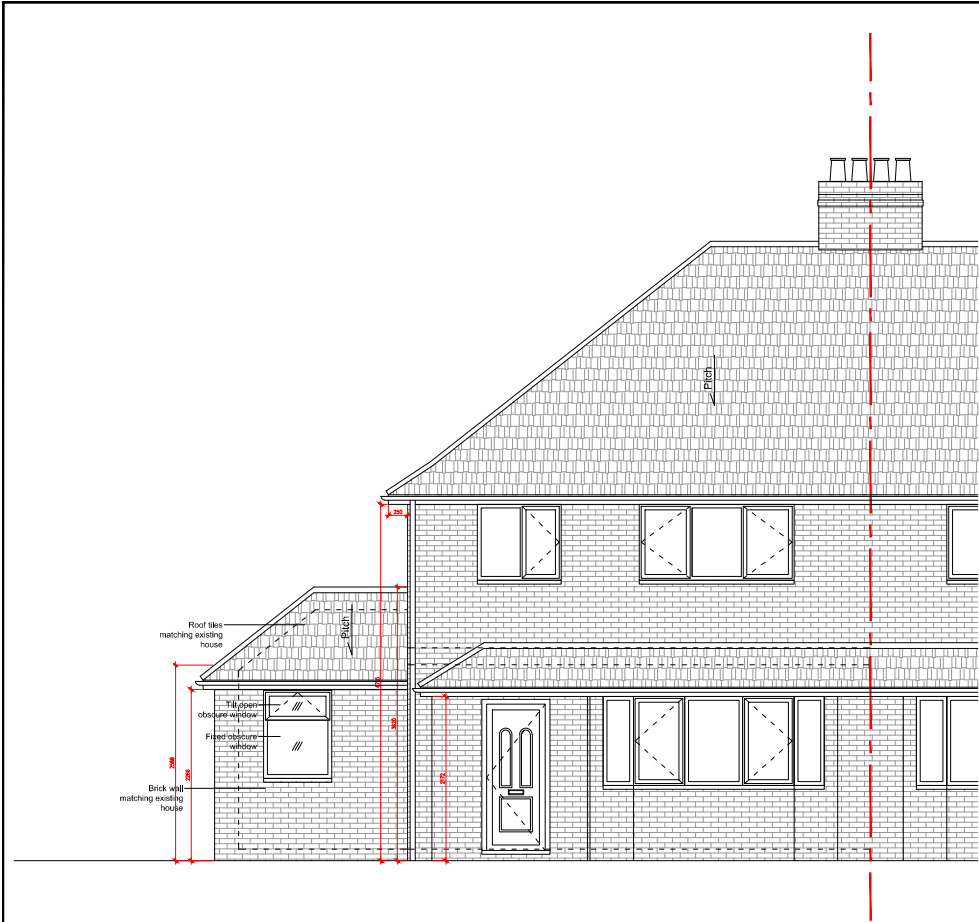


1 Proposed Front (East) Elevation
1/100

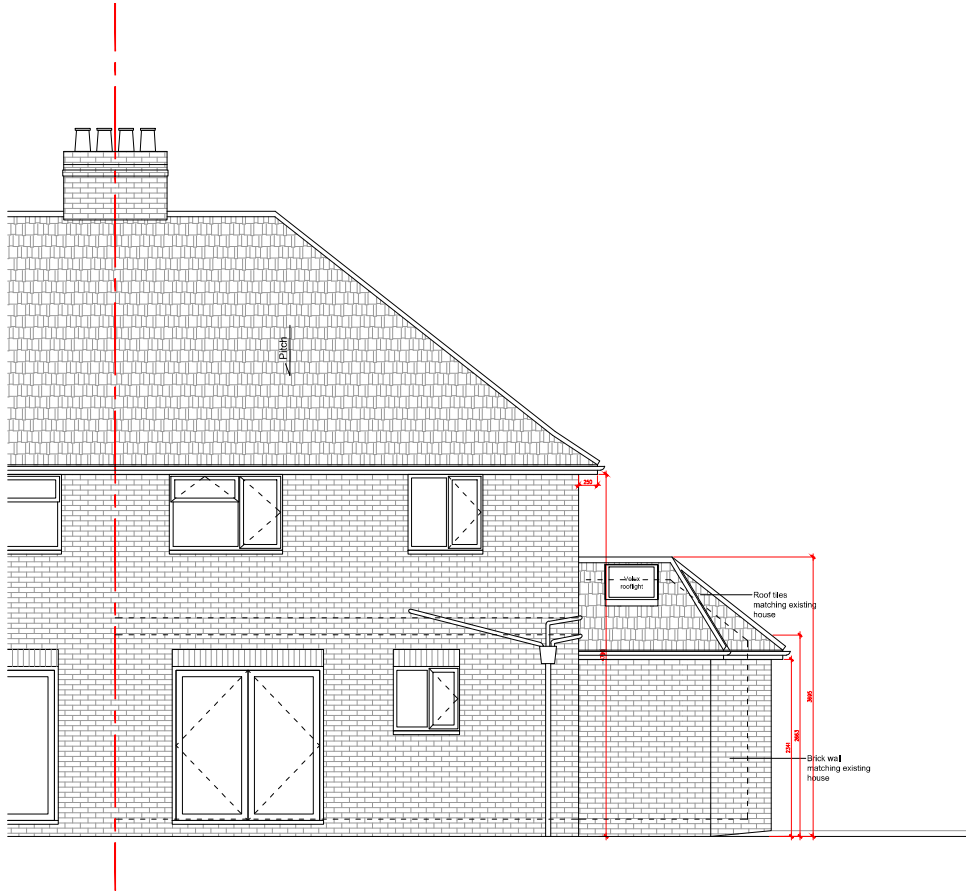

2 Proposed Rear (West) Elevation
1/100

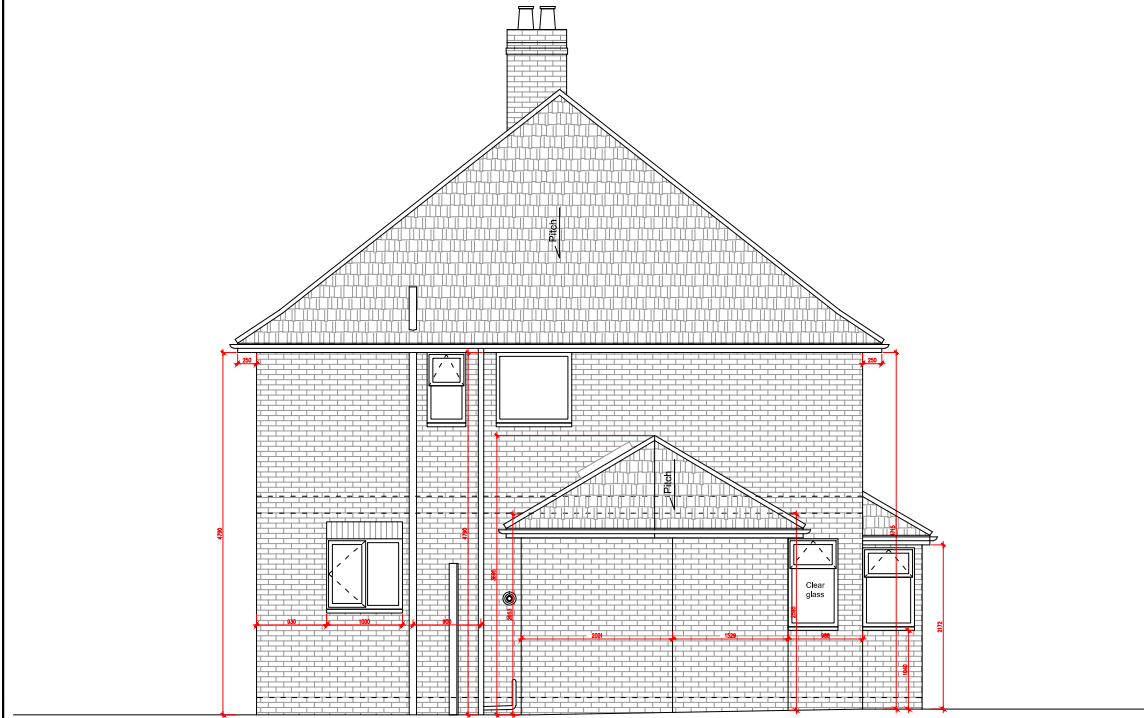

3 Proposed Side (South) Elevation
1/100

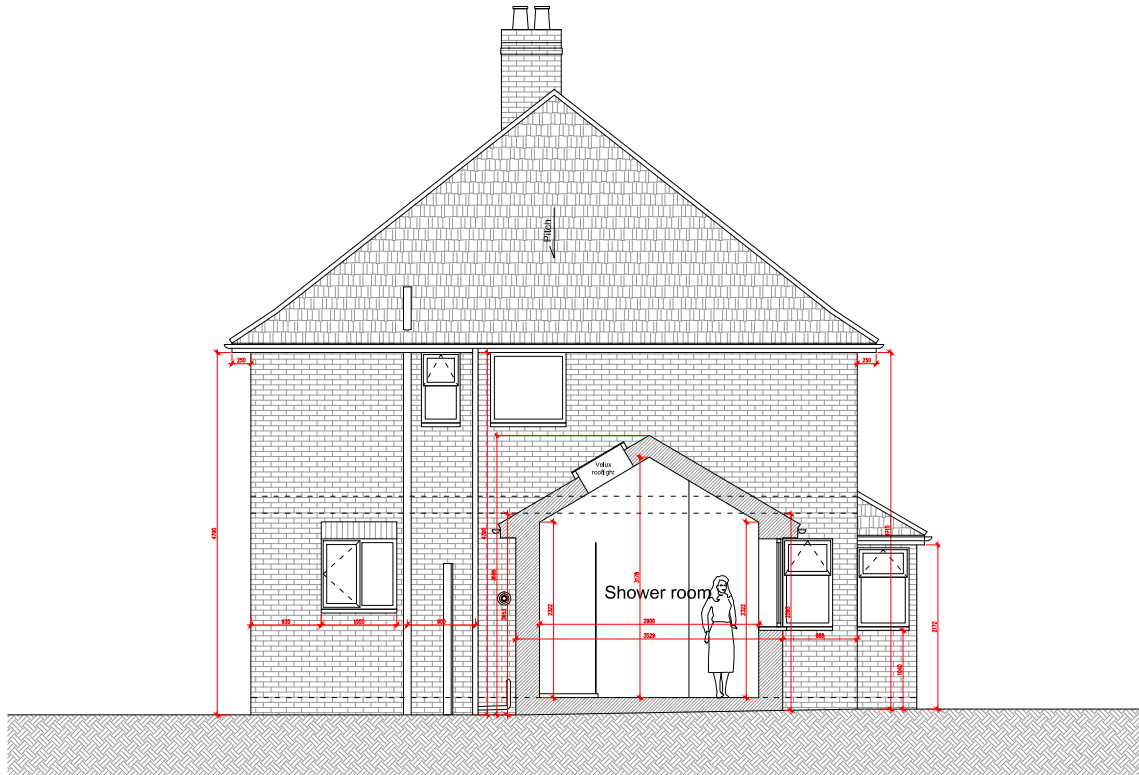

4 Proposed Section through extension
1/100



114 St Mary's Road,
Harefield, Uxbridge
UB9 6AF

CLIENT

Mr & Mrs Farina

ARCHITECTURAL CONSULTANT

Office for Architectural Culture
Architecture | Master Plan | Urban Design | Environment | Interiors
268 Bath Road, Slough, SL1 4DX, United Kingdom
REGISTERED IN ENGLAND & WALES: OFFICE FOR ARCHITECTURAL
CULTURE LTD. NO 7600693

ISSUED

No.	Description	Date
A	Planning - LDC Application	09/02/22

SCALE
1:100@ A3

DRAWN BY
C.P./R.I./R.W.

CHECKED BY

PROJECT NUMBER

ISSUE DATE
09/02/2022

SHEET TITLE

Proposed Elevations &
Section

SHEET NO.

2125-PR-002