


 


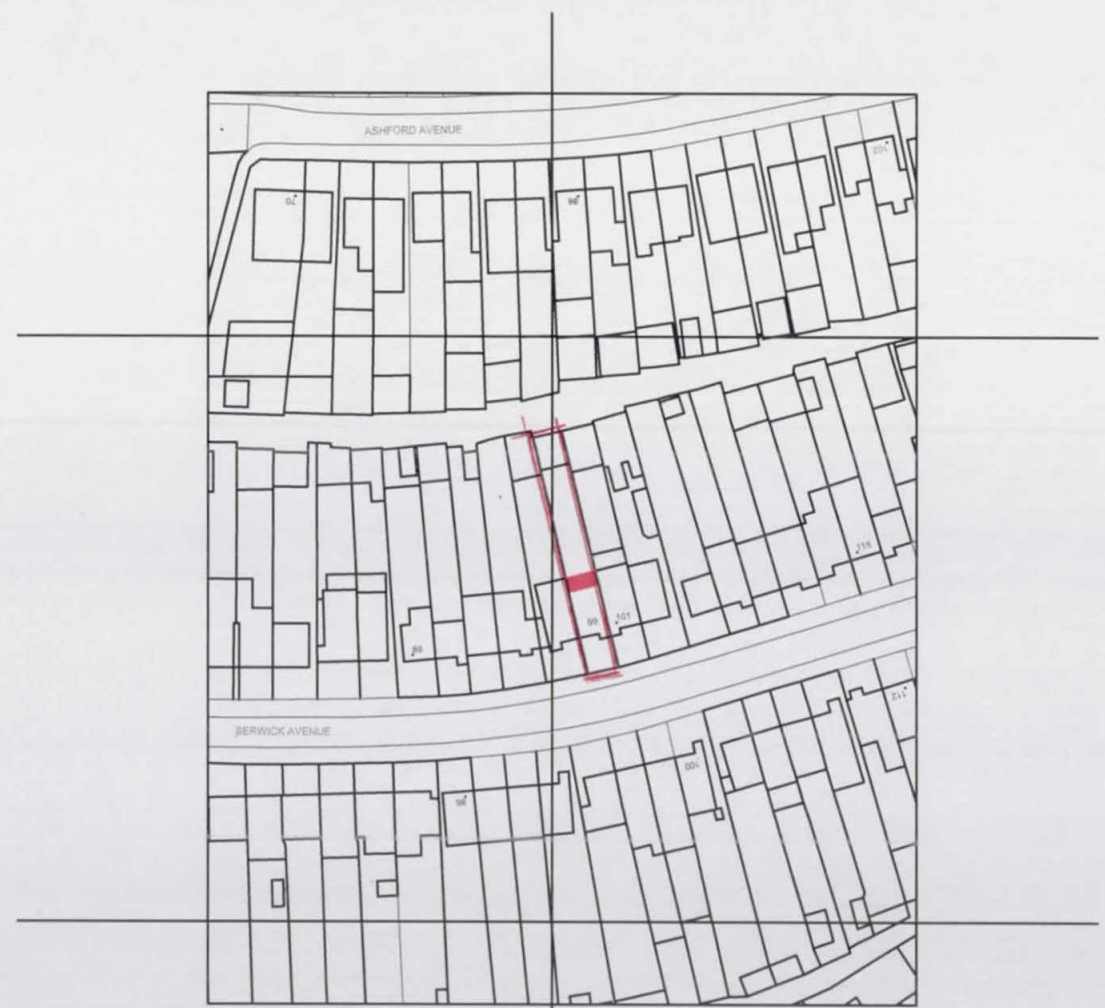

SITE PLAN 1:500

 

LOCATION PLAN 1:1250

 

client Mr.Gursev & Pavandeep Virdee 100 Berwick Avenue Hayes UB4 0NX Tel : 07822823610 (m) email : Kamaljivirdee@hotmail.com	notes	project PROPOSED REAR SINGLE STOREY EXTENSION TO EXISTING HOUSE AT NO 99 BERWICK AVENUE - HAYES- UB4 0NX	title SITE AND LOCATION PLANS	
			drawn scale 1:1250, 1:500@A3	drawing no RP989PLANNING
			date 07-01-2020	
			revision no	