


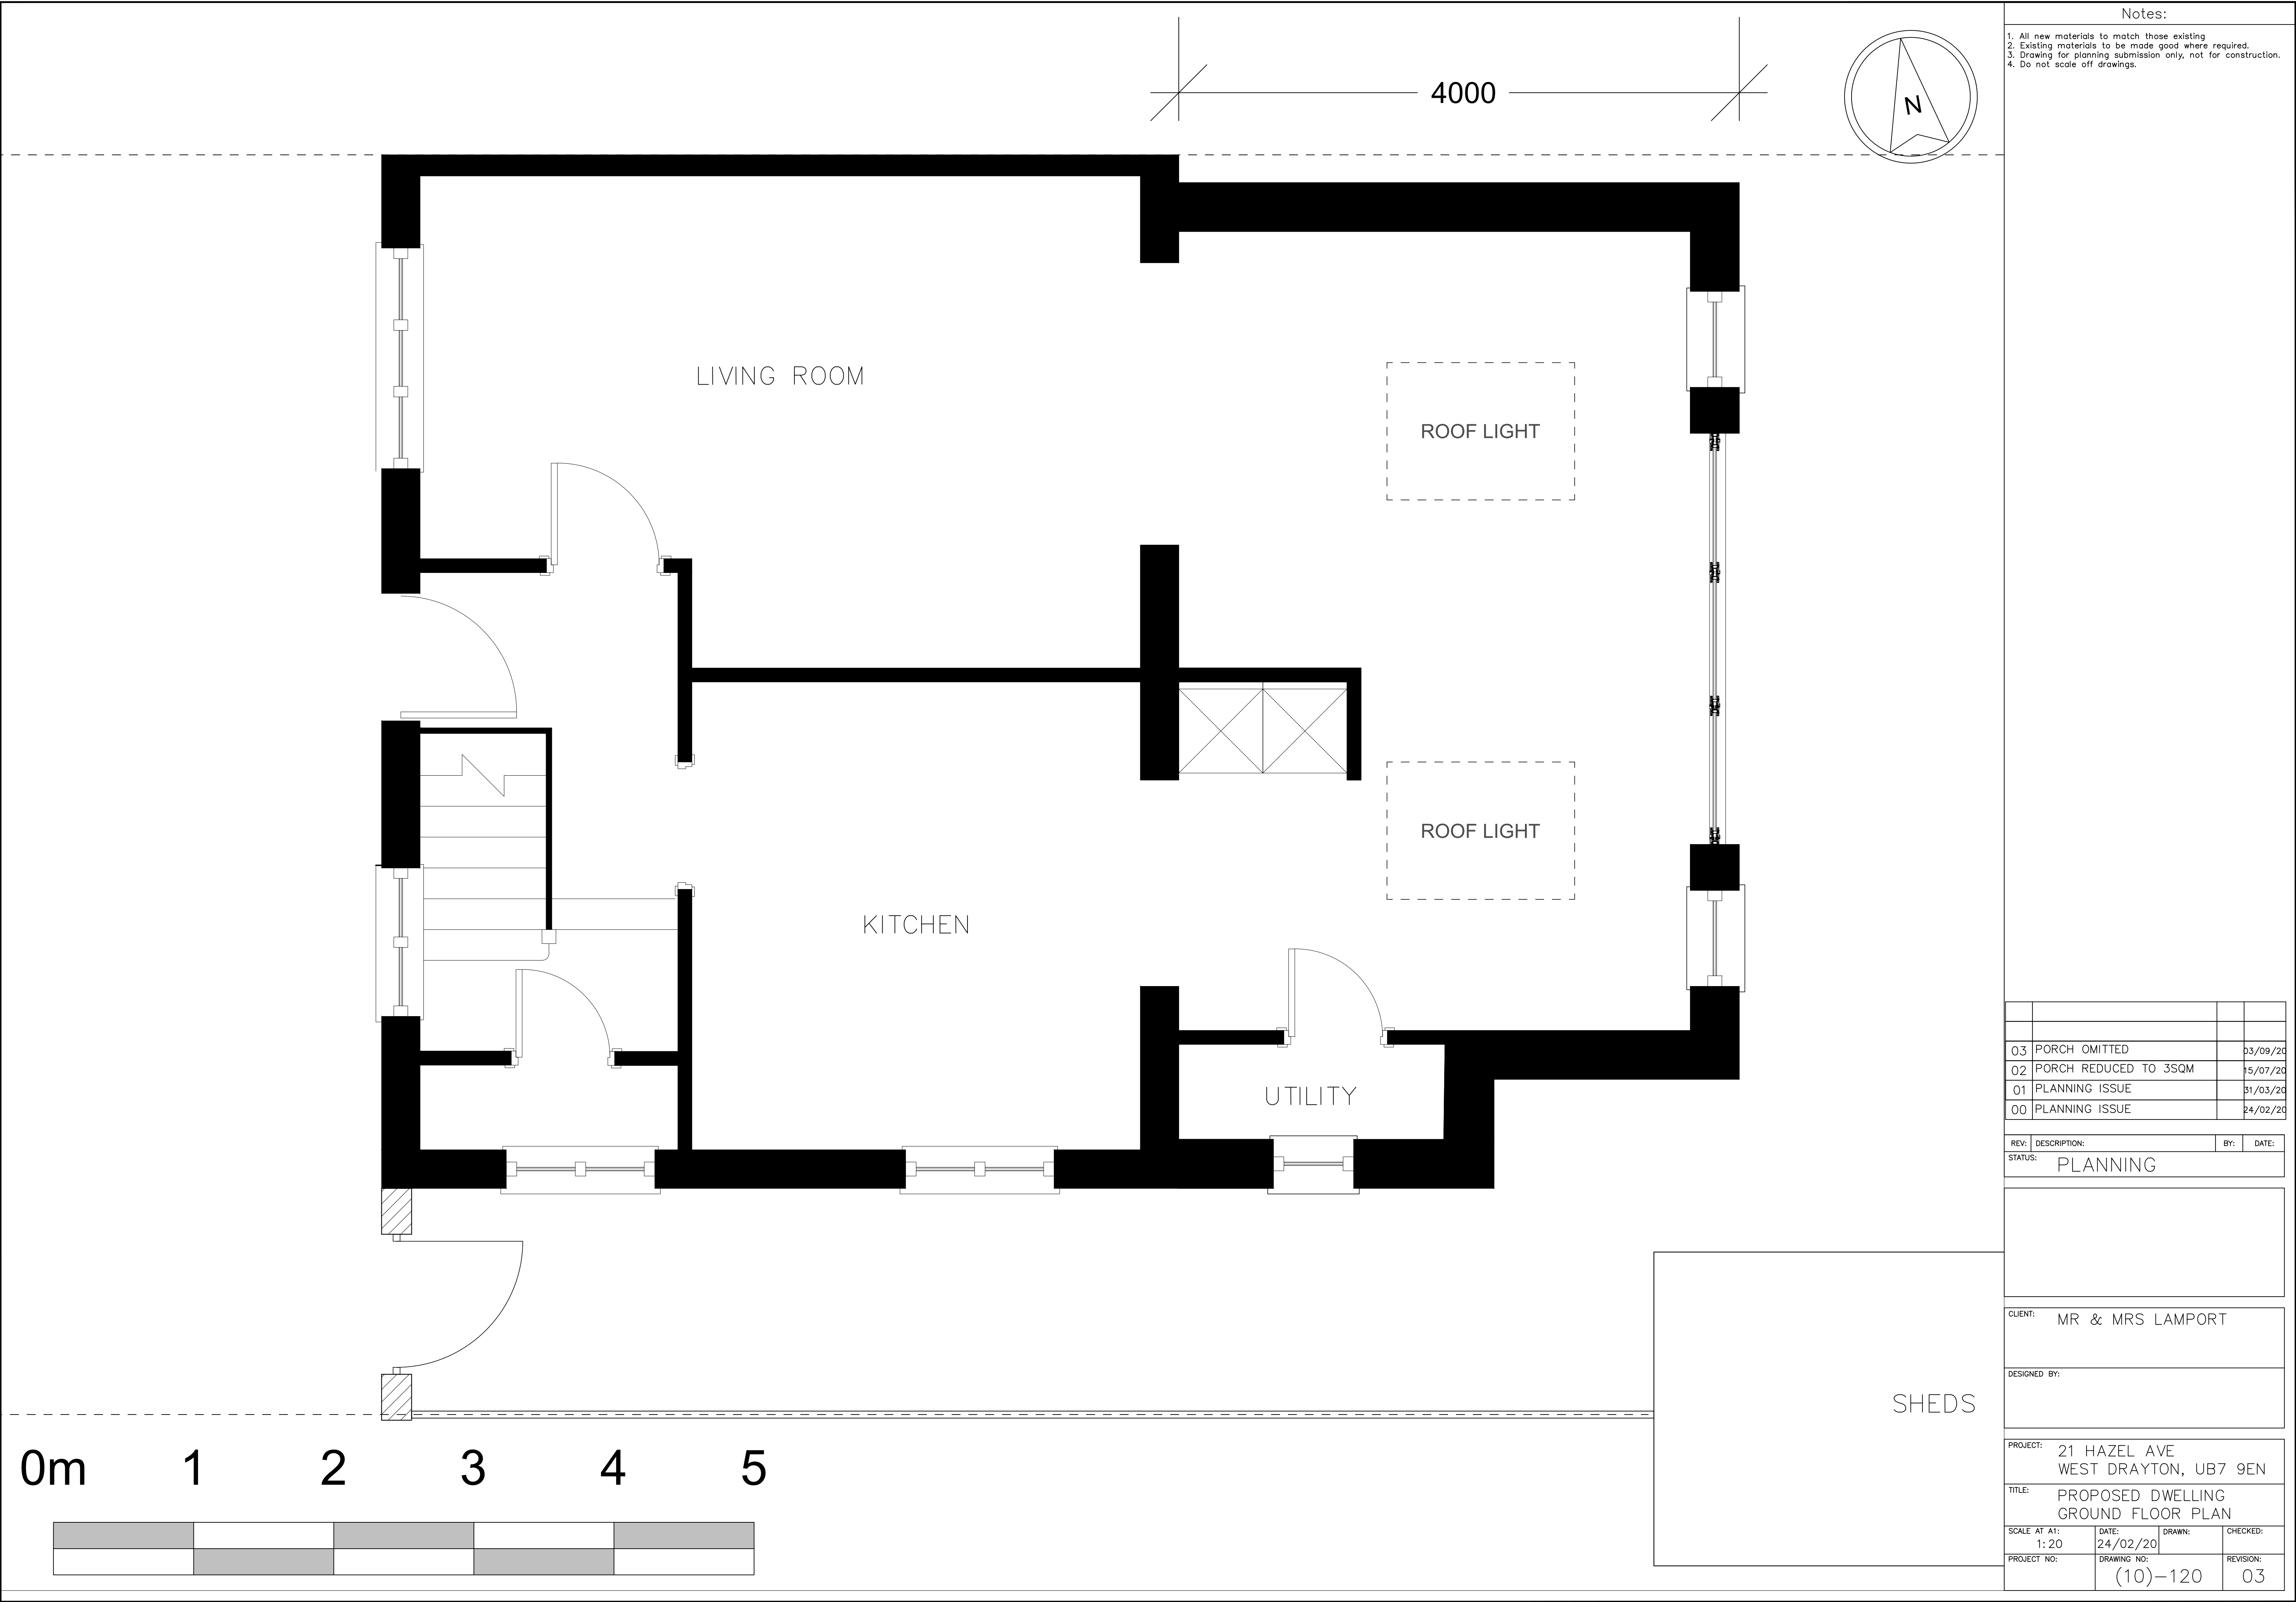

Notes:

- 1. All new materials to match those existing
- 2. Existing materials to be made good where required.
- 3. Drawing for planning submission only, not for construction.
- 4. Do not scale off drawings.

03	PORCH OMITTED	03/09/20
02	PORCH REDUCED TO 3SQM	15/07/20
01	PLANNING ISSUE	31/03/20
00	PLANNING ISSUE	24/02/20

REV:	DESCRIPTION:	BY:	DATE:
STATUS: PLANNING			

CLIENT: MR & MRS LAMPORT

DESIGNED BY:

PROJECT: 21 HAZEL AVE WEST DRAYTON, UB7 9EN			
TITLE: PROPOSED DWELLING GROUND FLOOR PLAN			
SCALE AT A1: 1: 20	DATE: 24/02/20	DRAWN:	CHECKED:
PROJECT NO:	DRAWING NO: (10)–120	REVISION: 03	