



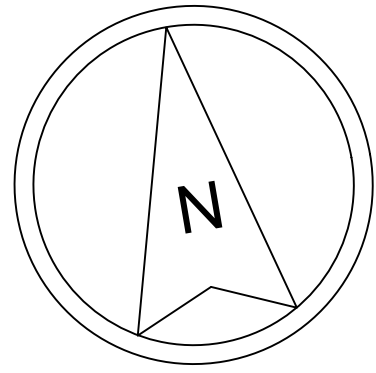

Notes:

1. All new materials to match those existing
2. Existing materials to be made good where required.
3. Drawing for planning submission only, not for construction.
4. Do not scale off drawings.

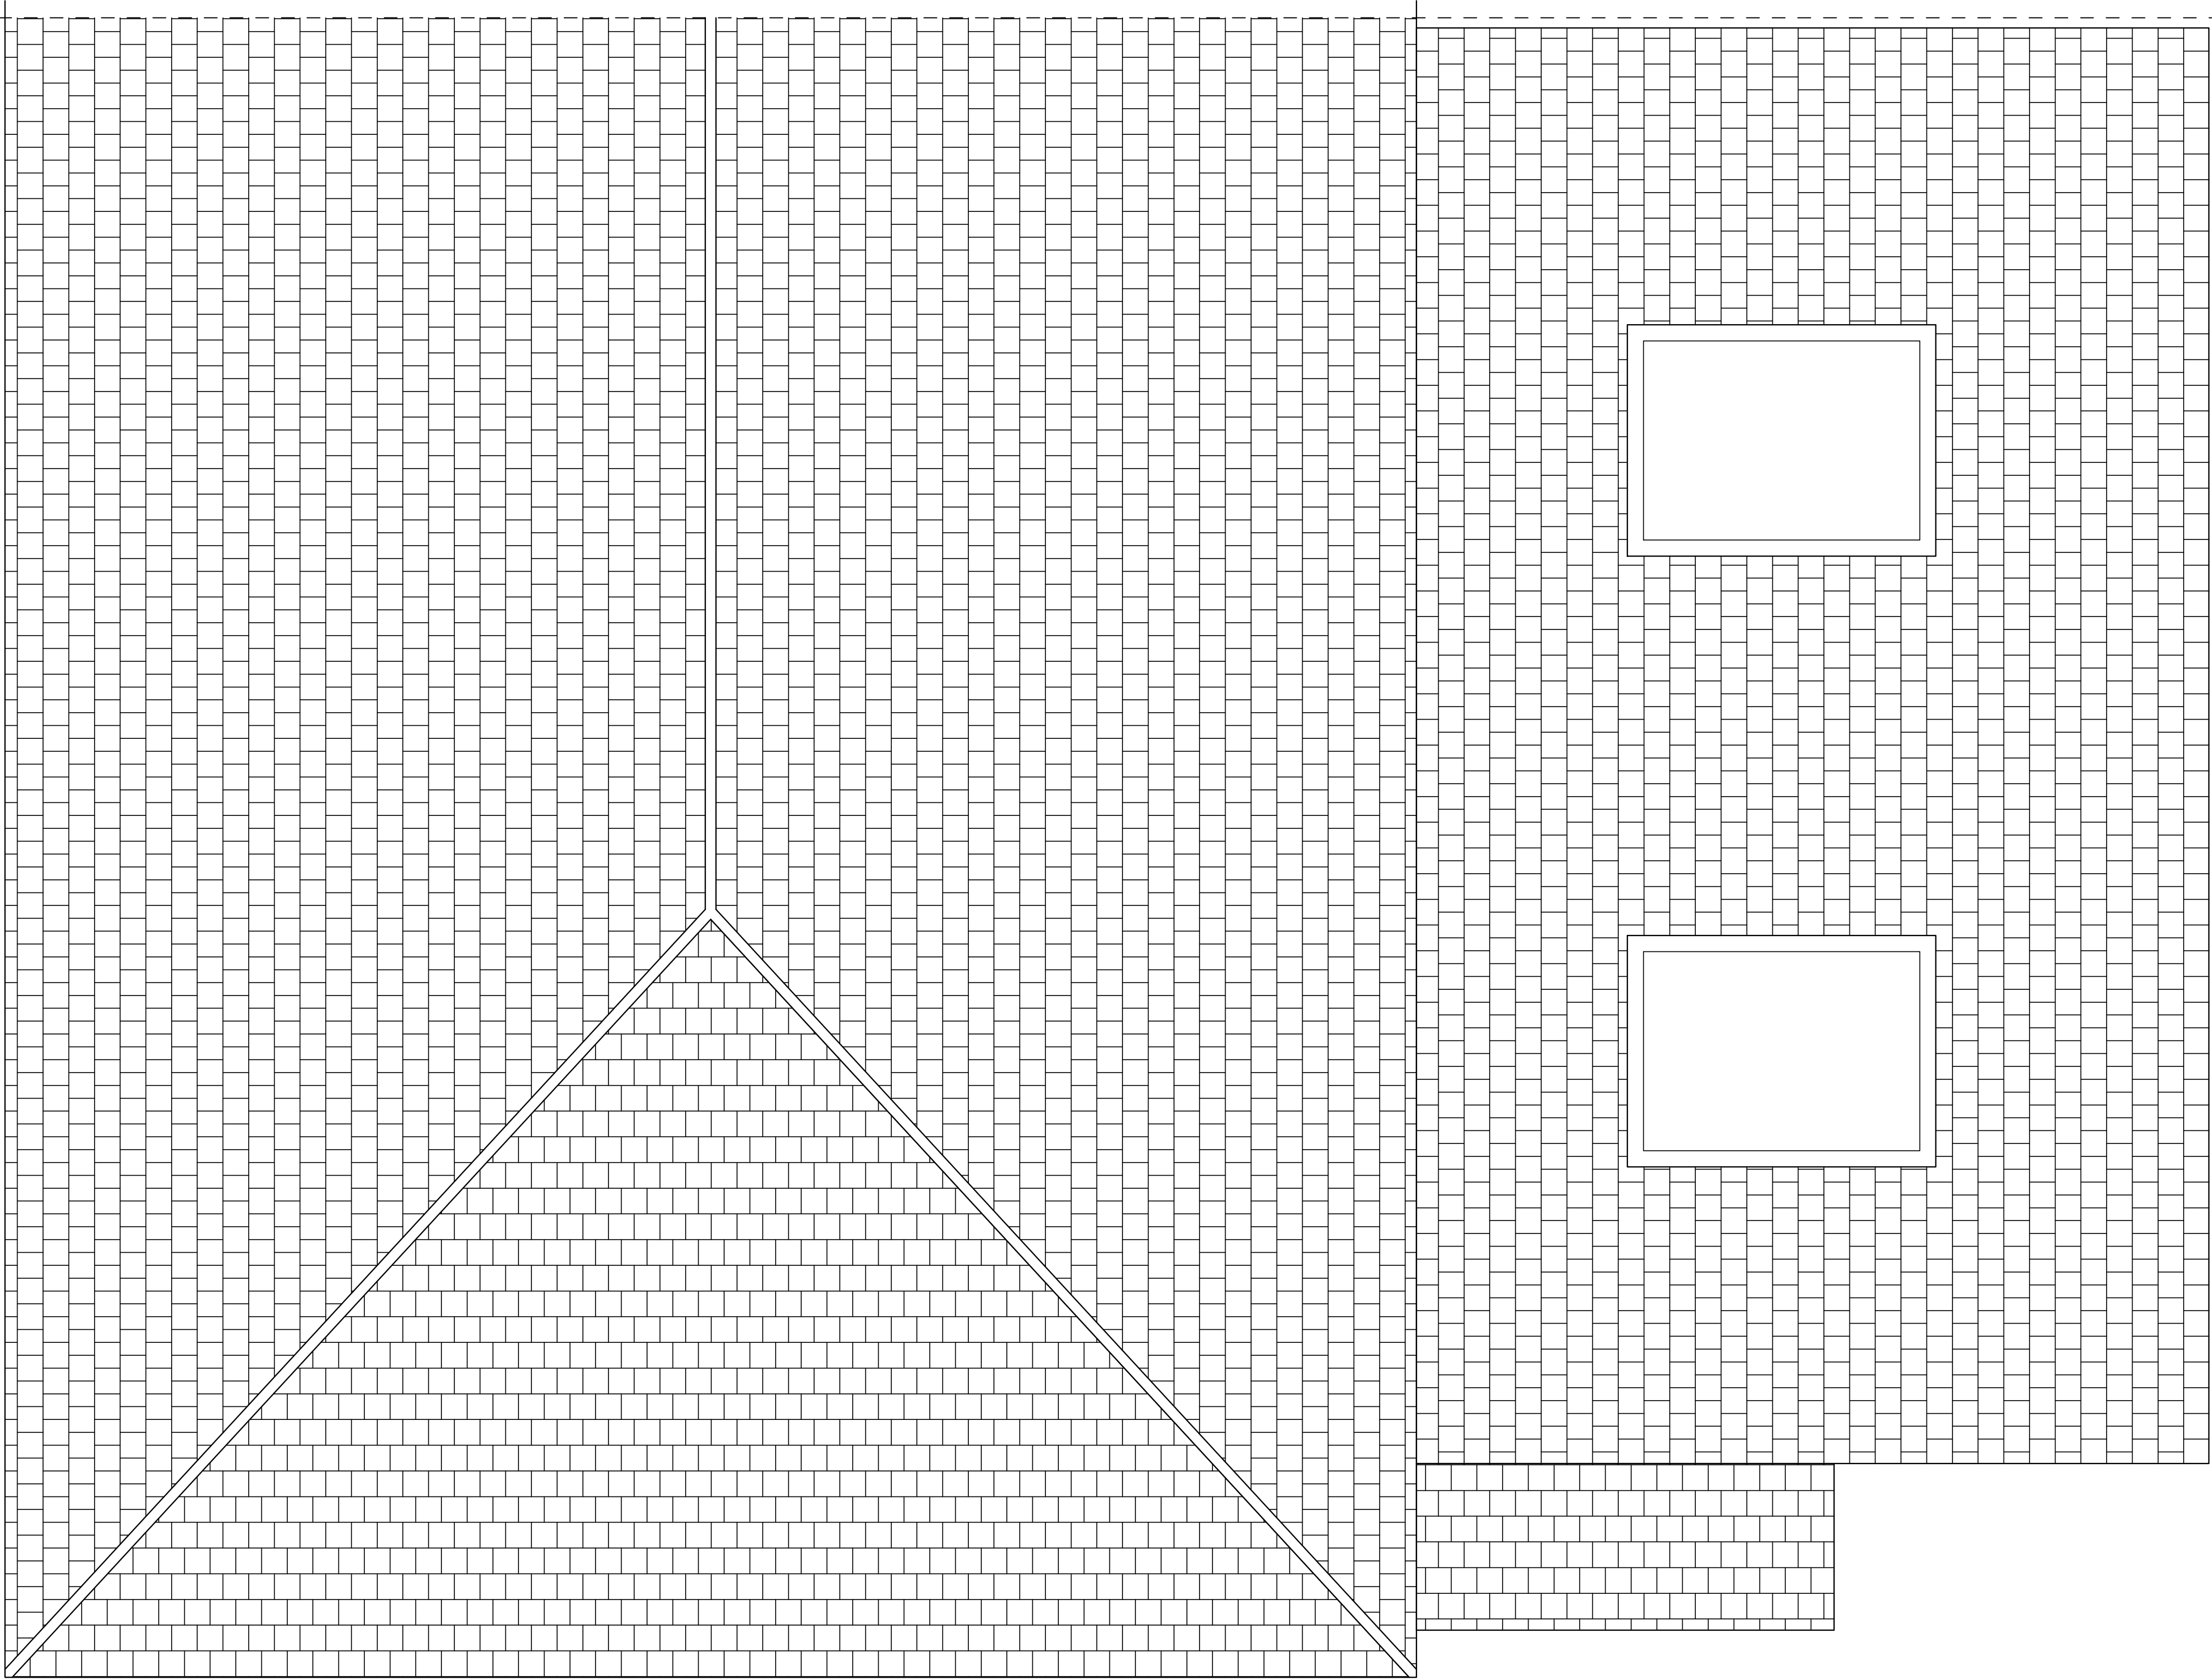

03	PORCH OMITTED		03/09/20
02	PORCH REDUCED TO 3SQM		19/07/20
01	PLANNING ISSUE		31/03/20
00	PLANNING ISSUE		24/02/20

REV:	DESCRIPTION:	BY:	DATE:
STATUS: PLANNING			

CLIENT: MR & MRS LAMPORT

DESIGNED BY:

PROJECT: 21 HAZEL AVE
WEST DRAYTON, UB7 9EN

TITLE: PROPOSED DWELLING
ROOF PLAN

SCALE AT A1: 1:20	DATE: 24/02/20	DRAWN:	CHECKED:
PROJECT NO:	DRAWING NO: (10)-122	REVISION:	03