




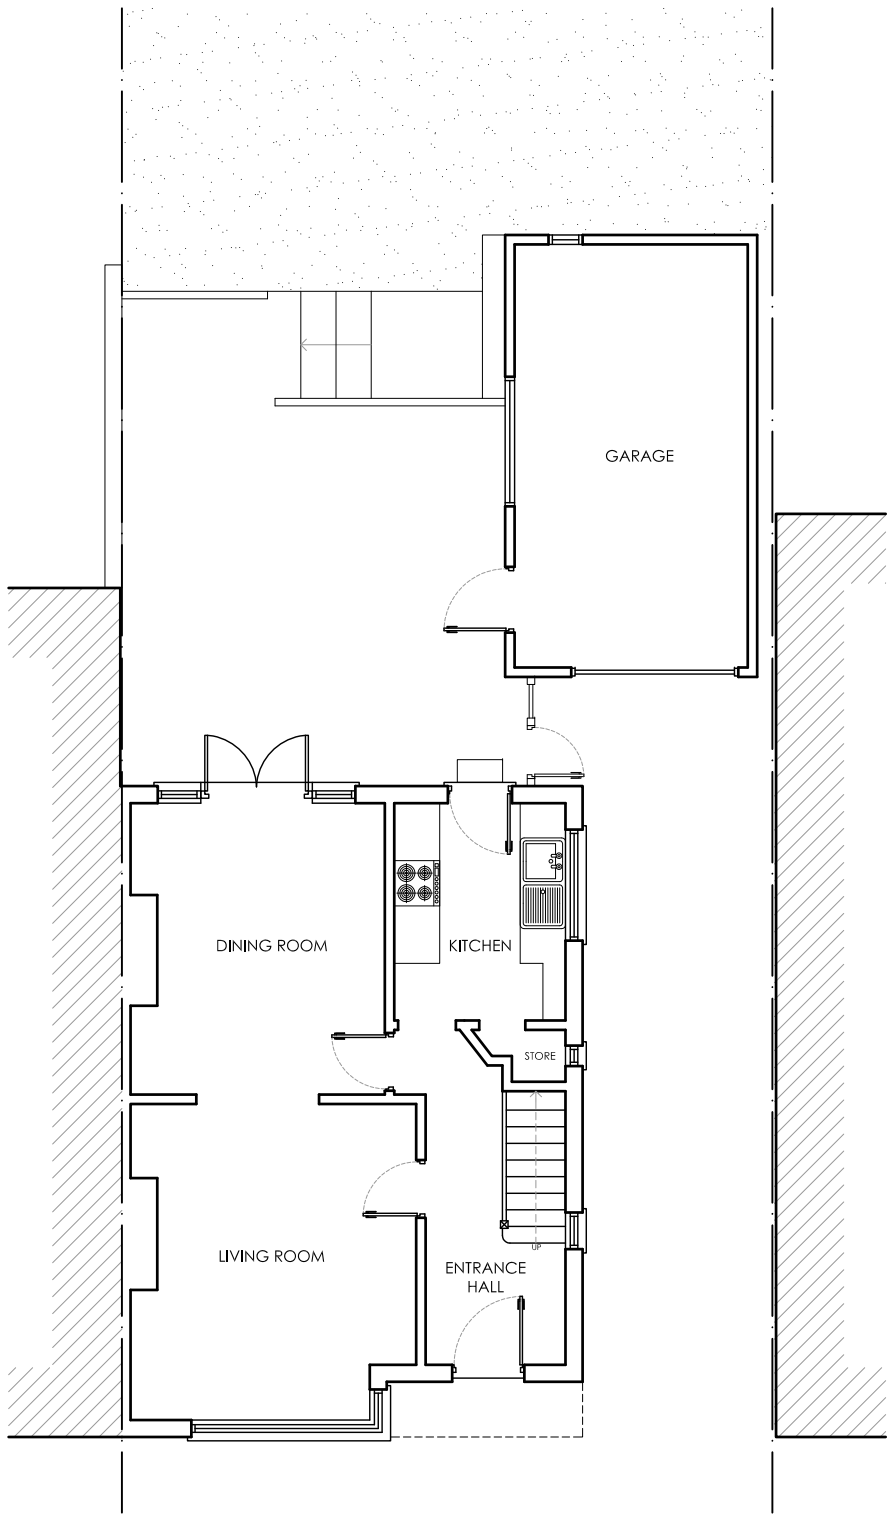

EXISTING GROUND FLOOR PLAN
45m²

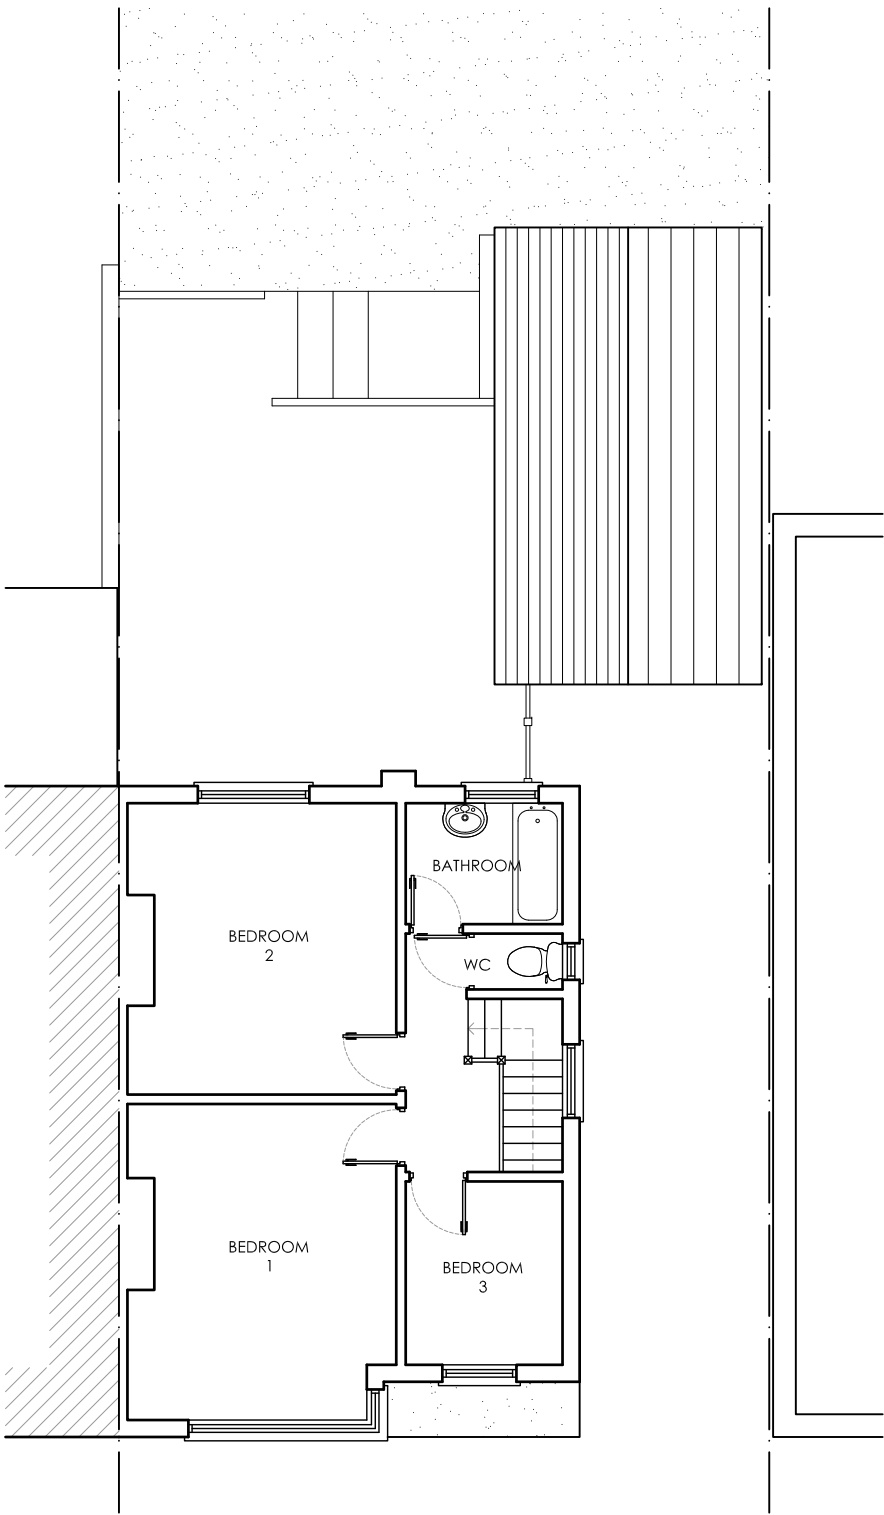

EXISTING FIRST FLOOR PLAN
45m²

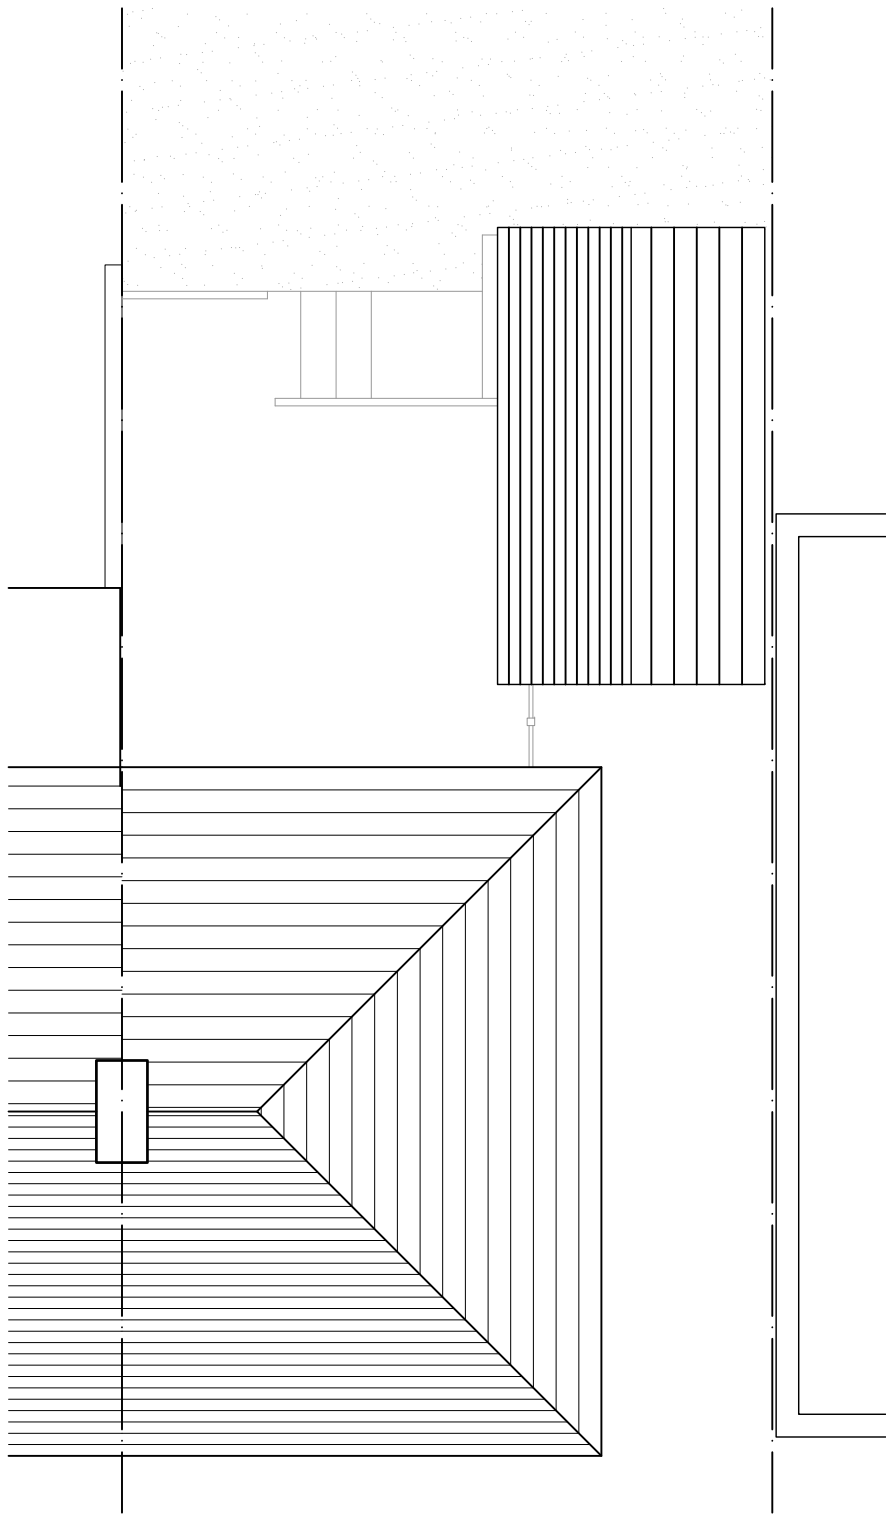


EXISTING ROOF PLAN




EXISTING FRONT ELEVATION



EXISTING REAR ELEVATION

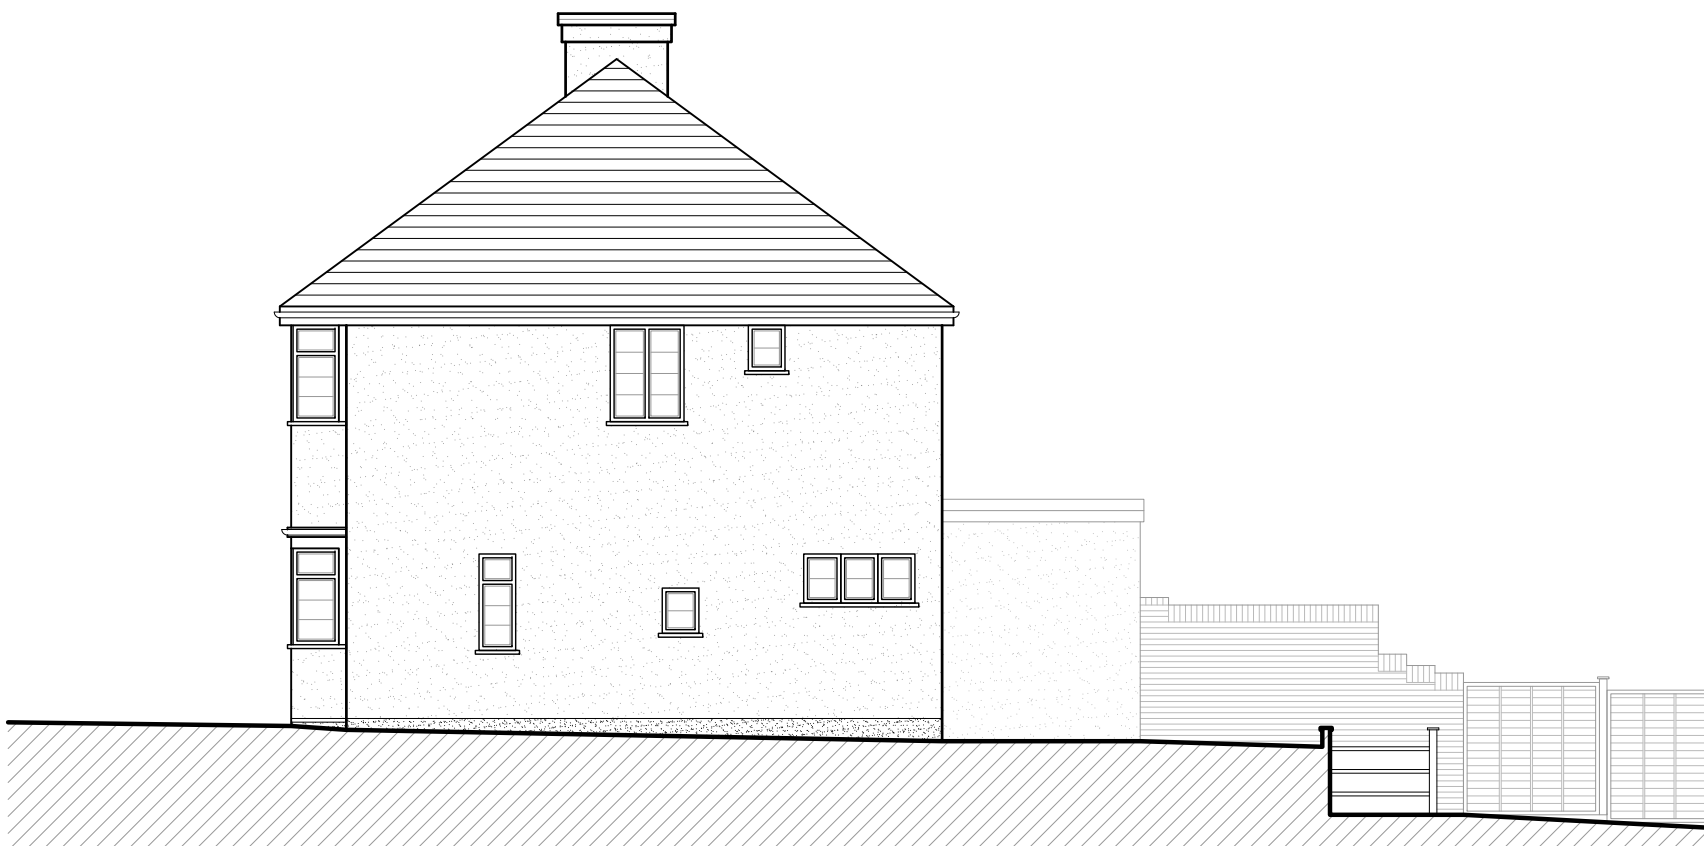

EXISTING SIDE ELEVATION

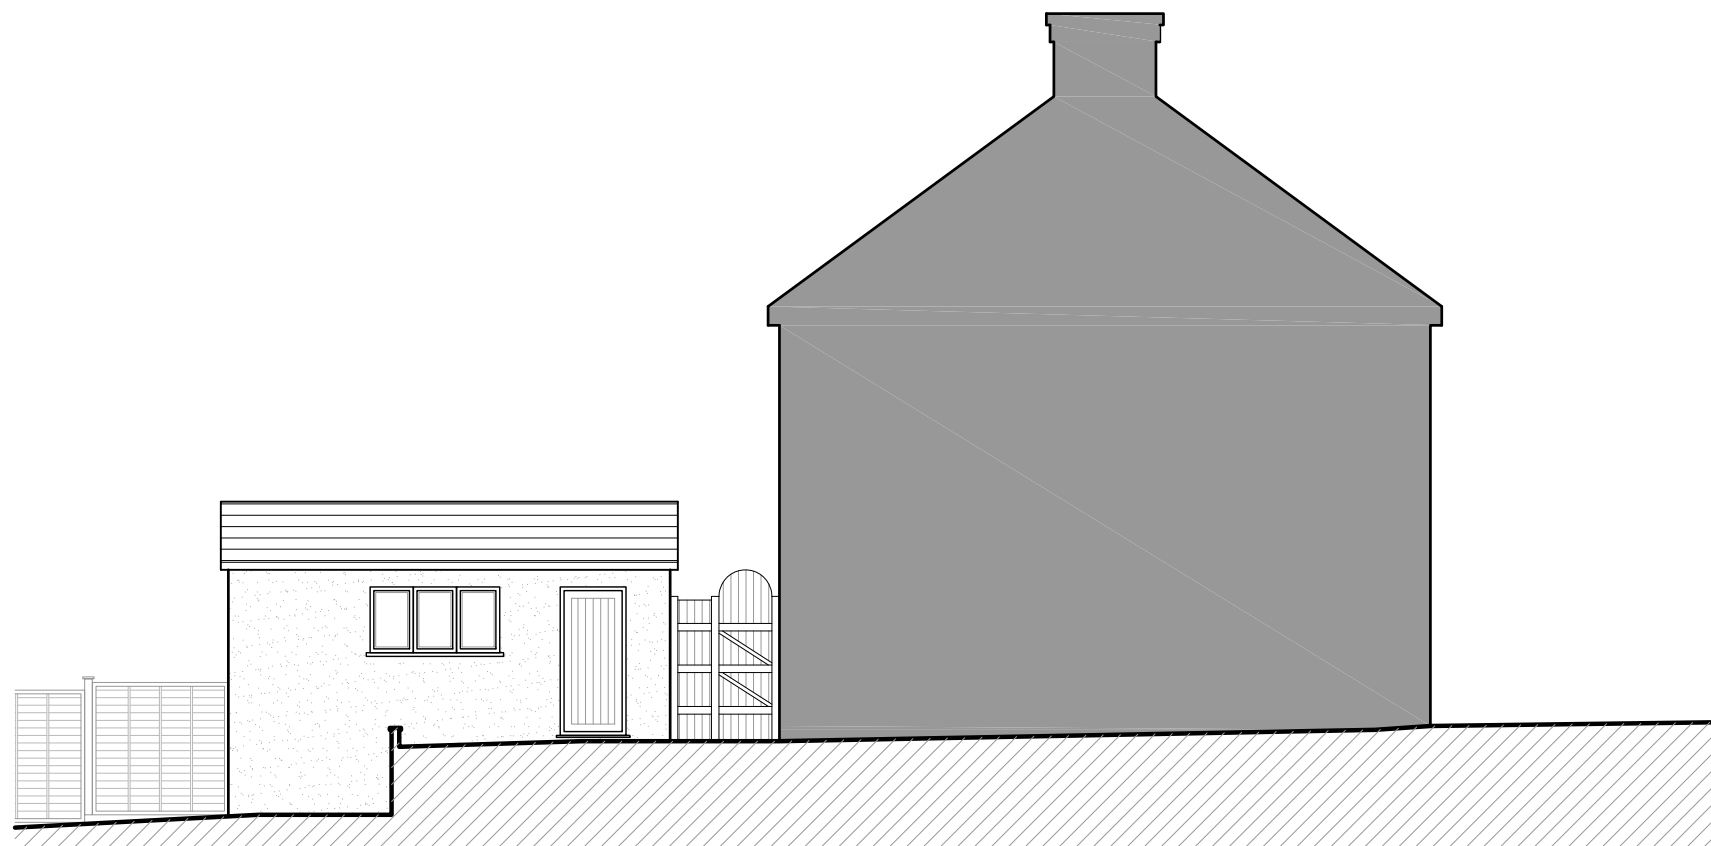

EXISTING SIDE ELEVATION

Rev	Date	Details
-	-	-

Client Mr. & Mrs. Patel			
Location 34 Highland Road, Northwood, HA6 1JT			
Project Proposed Extension & Remodel to Property			
Drawing Existing Plans & Elevations			
Sheet A1	Scale 1:100	Rev -	Date Oct '17
CAD File P001	Drawing No. P201		
 M. 07800 518 463 E. rparchitecture@gmail.com A. 50 Pinier Court Pinner, Middlesex, HA3 5RL			
This drawing is subject to copyright and must not be copied or reproduced without author's permission. All dimensions must be checked on site before commencing work. This drawing was produced using AutoCad 2016.			
PLANNING ISSUE			