




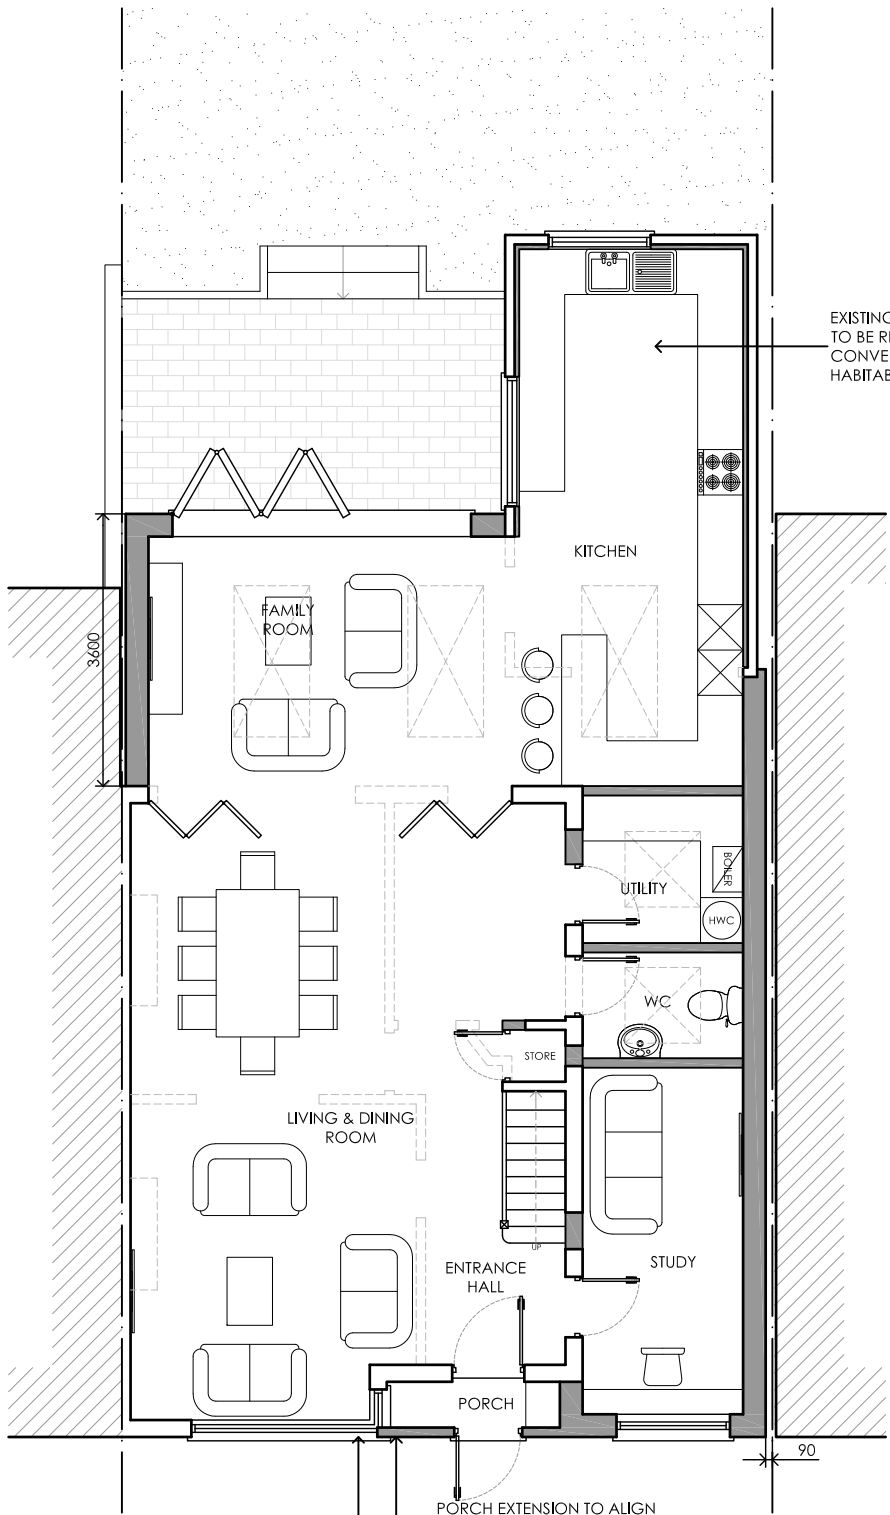


PROPOSED GROUND FLOOR PLAN

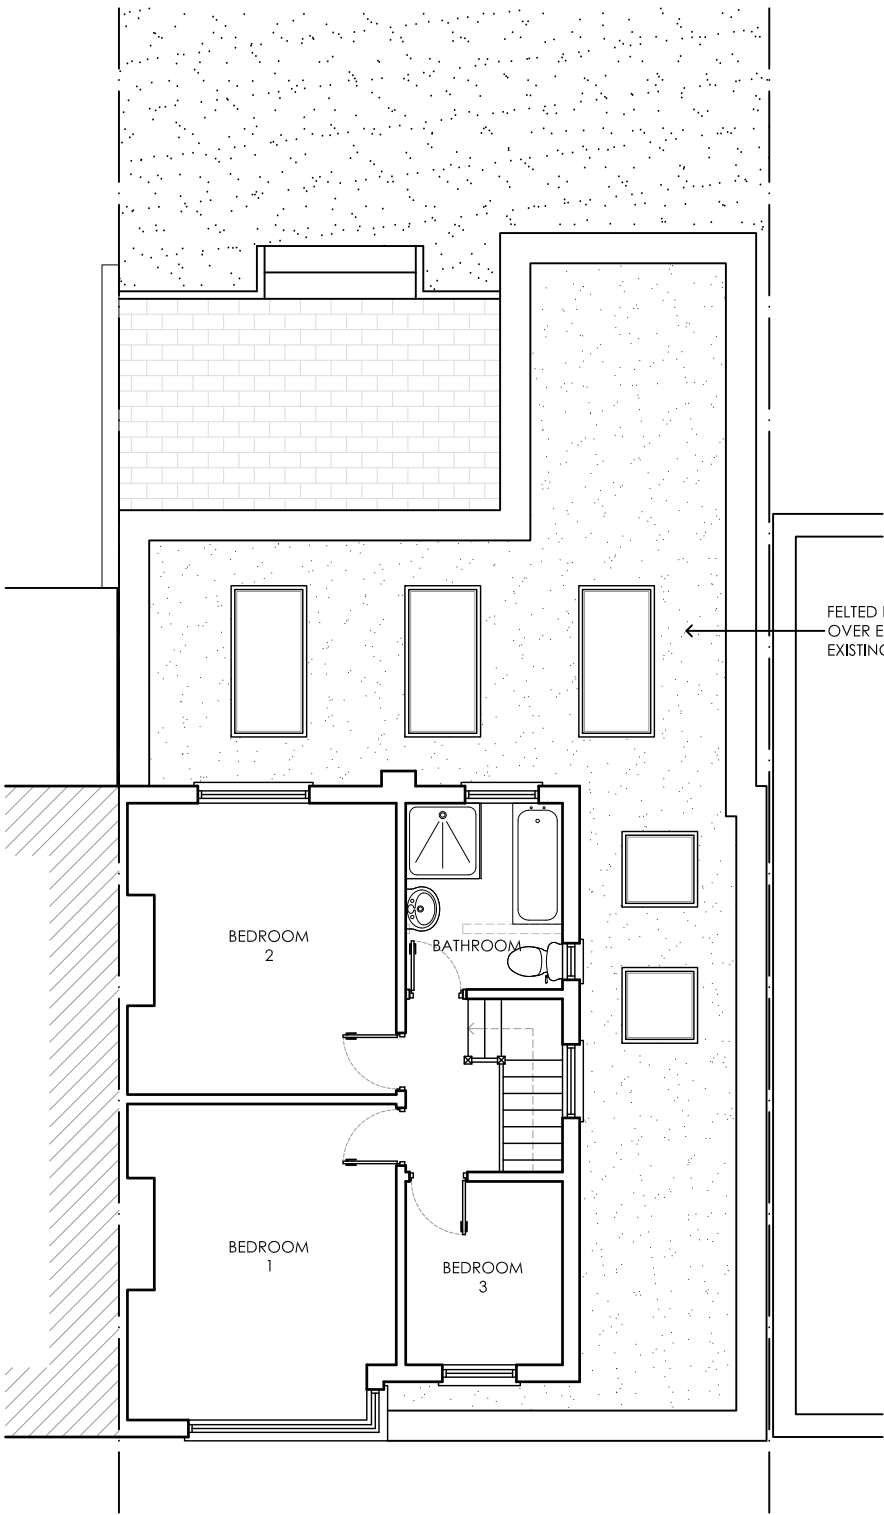


PROPOSED FIRST FLOOR PLAN

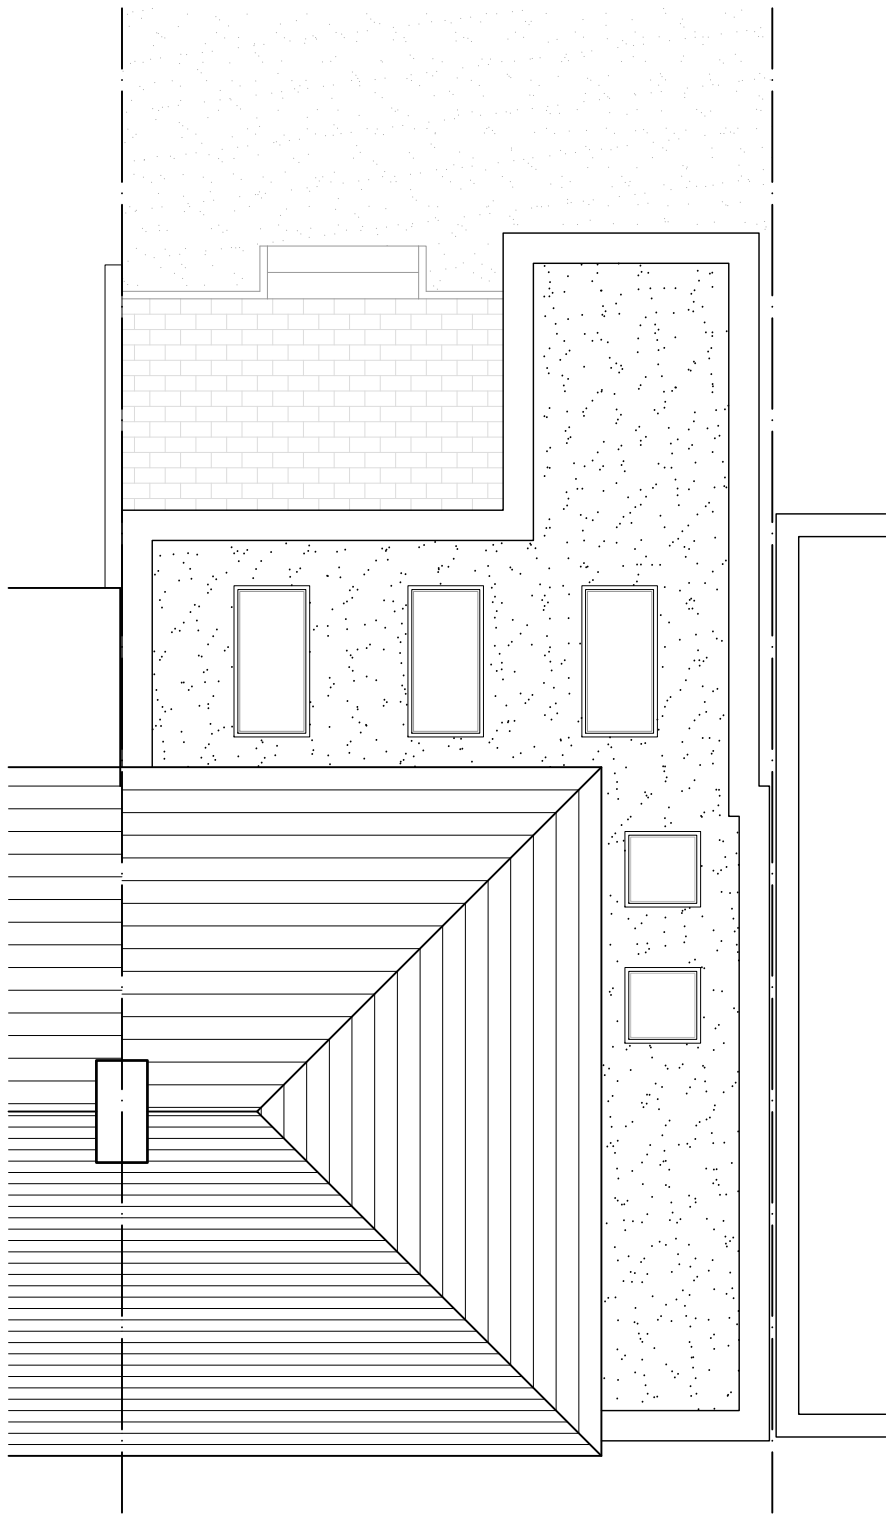


PROPOSED ROOF PLAN

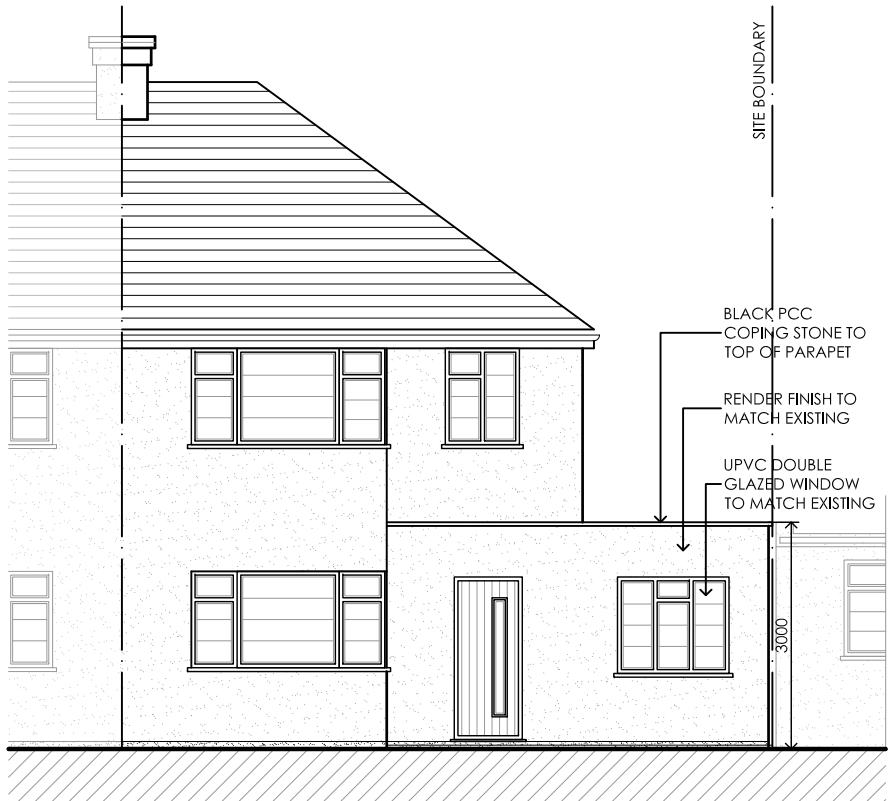


PROPOSED FRONT ELEVATION

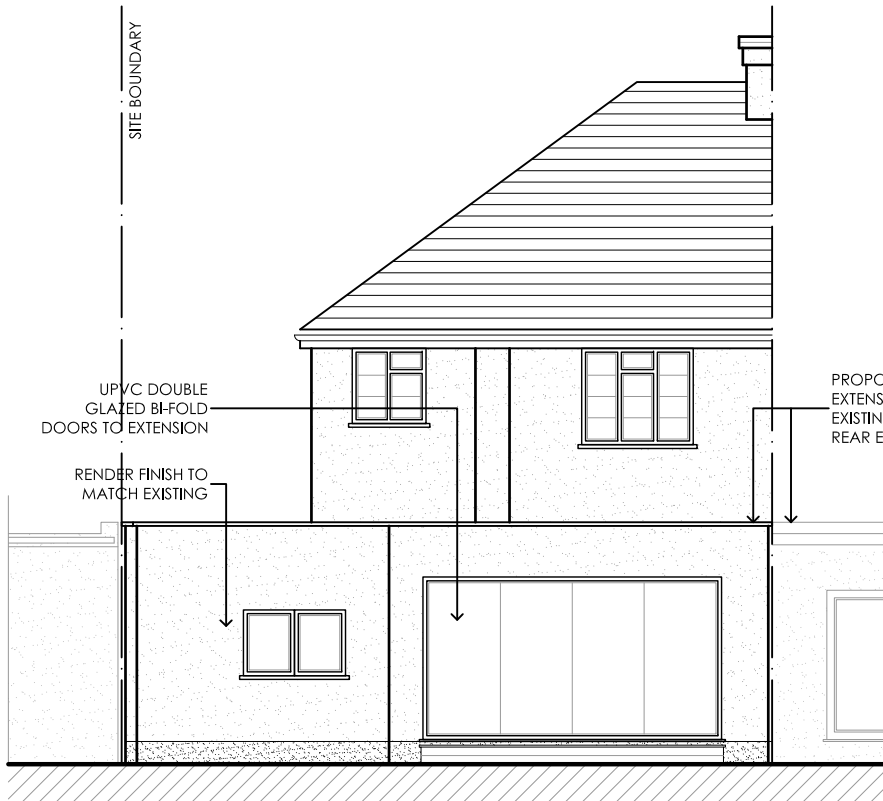

PROPOSED REAR ELEVATION

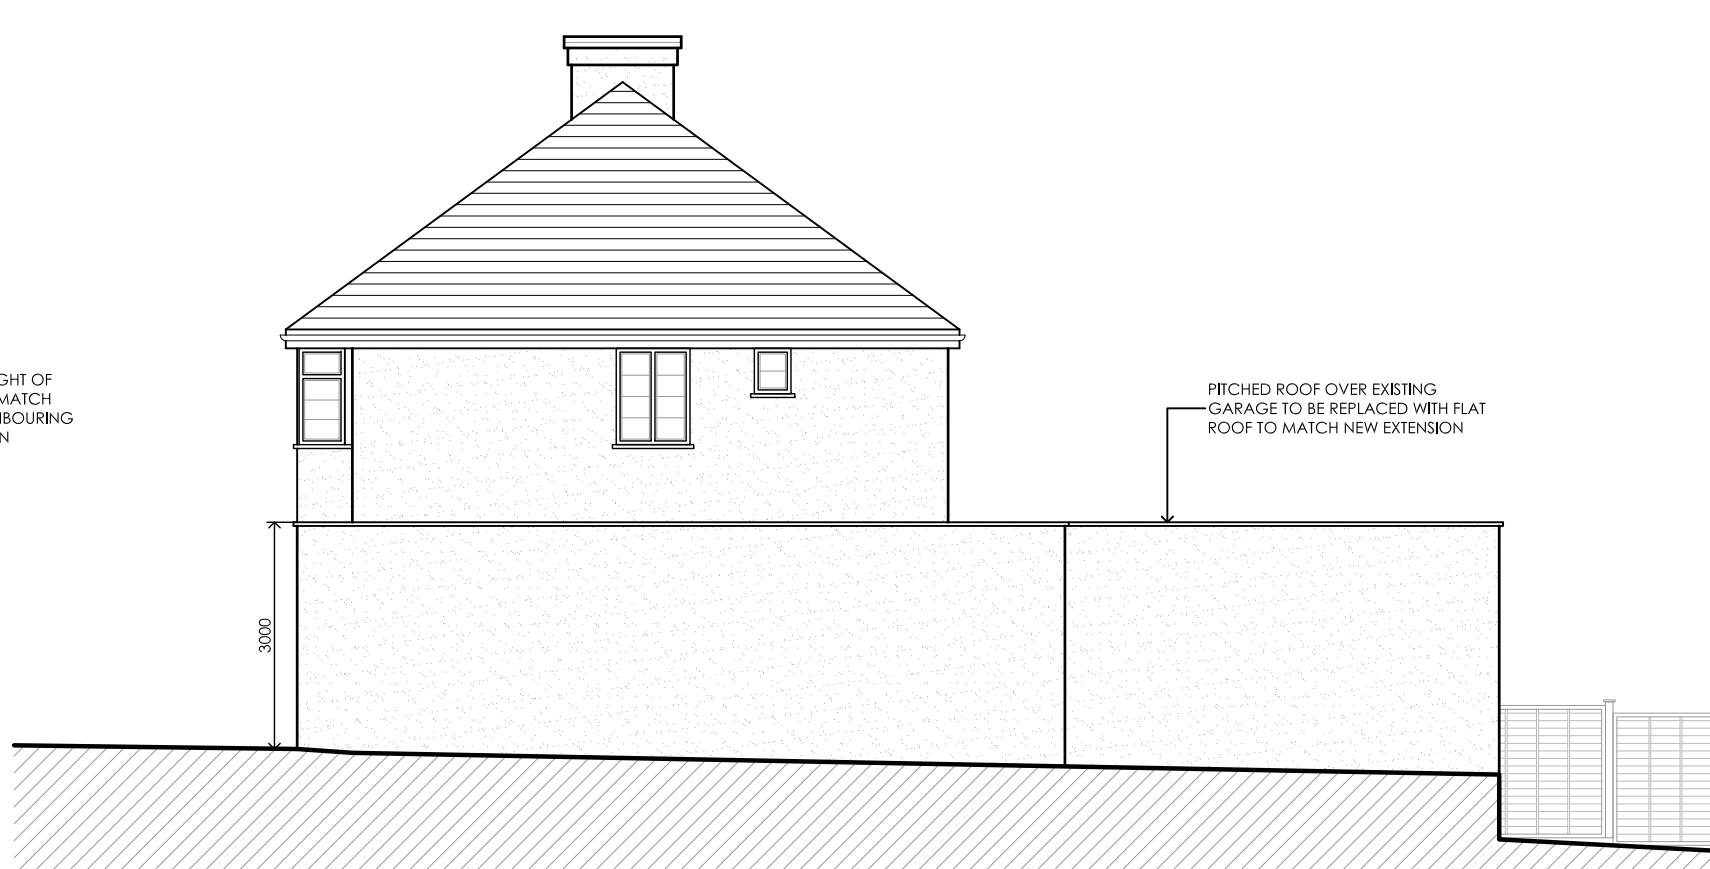

PROPOSED SIDE ELEVATION

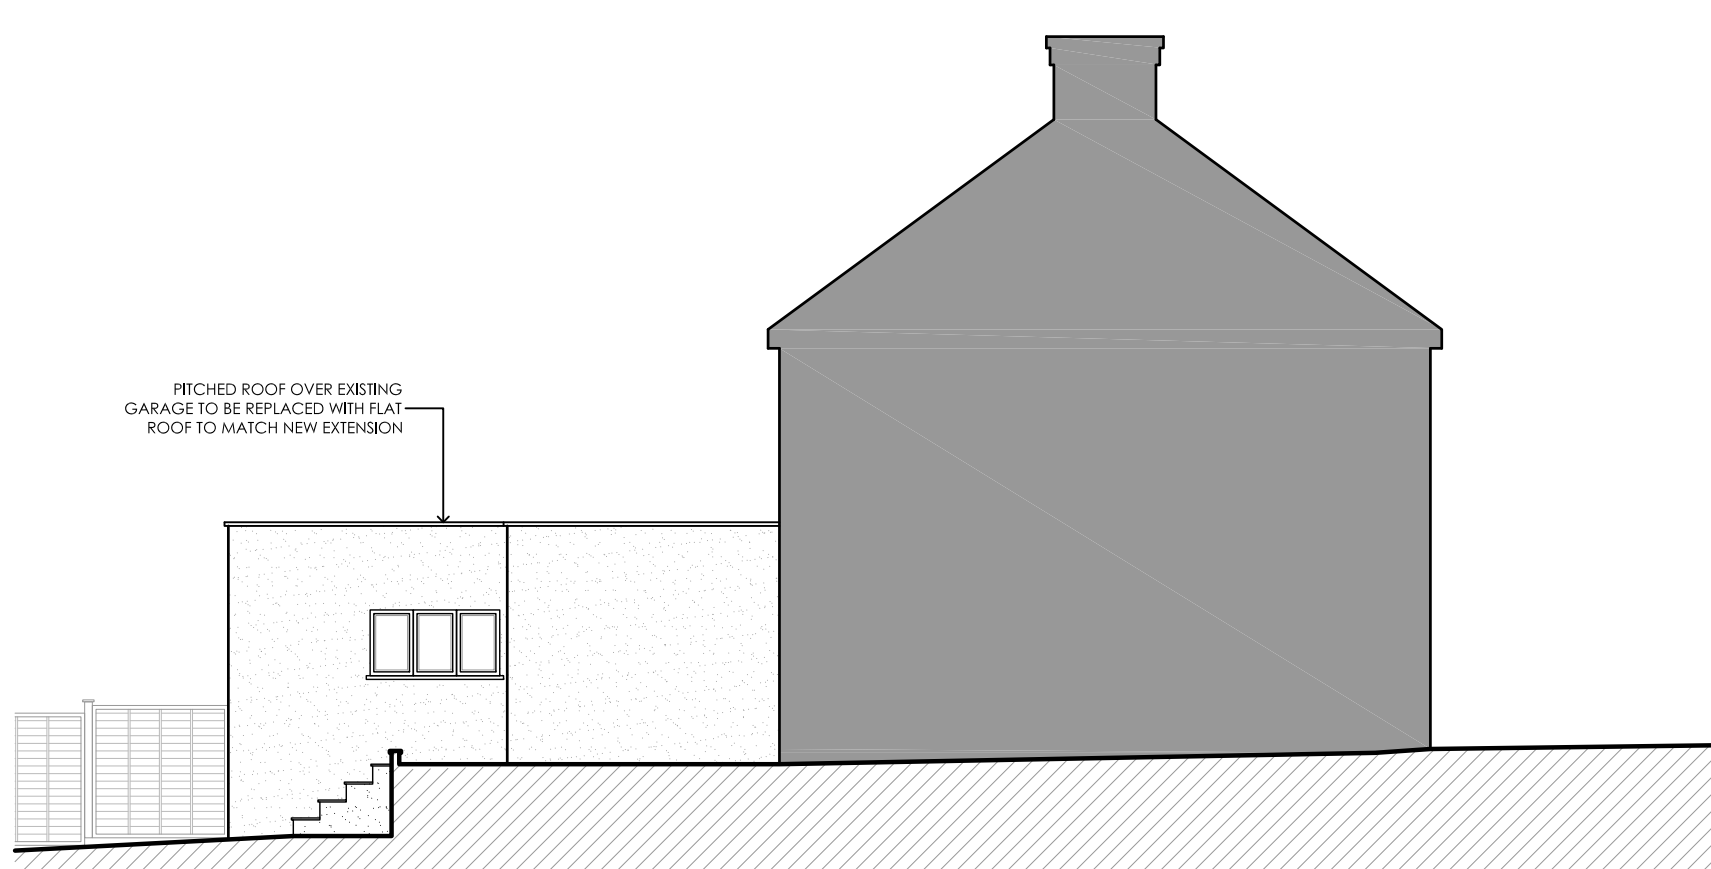

PROPOSED SIDE ELEVATION

Rev	Date	Details
-	-	-

Client			
Mr. & Mrs. Patel			
Location			
34 Highland Road, Northwood, HA6 1JT			
Project			
Proposed Ground Floor Extension & Remodel			
Drawing			
Proposed Plans & Elevations			
Sheet	Scale	Rev	Date
A1	1:100	-	Oct '17
CAD File	Drawing No.		
P001	P203		
		M. 07800 518 463 E. rpatel@rparchitecture@gmail.com A. 50 Pinier Court Pinner, Middlesex, HA5 5RL	
This drawing is subject to copyright and must not be copied or reproduced without author's permission. All dimensions must be checked on site before commencing work. This drawing was produced using AutoCad 2016.			
PLANNING ISSUE			