


EXISTING MATERIALS
ROOF: RED PLAIN CLAY TILES
WALLS: ROUGHCAST RENDER PAINTED WHITE

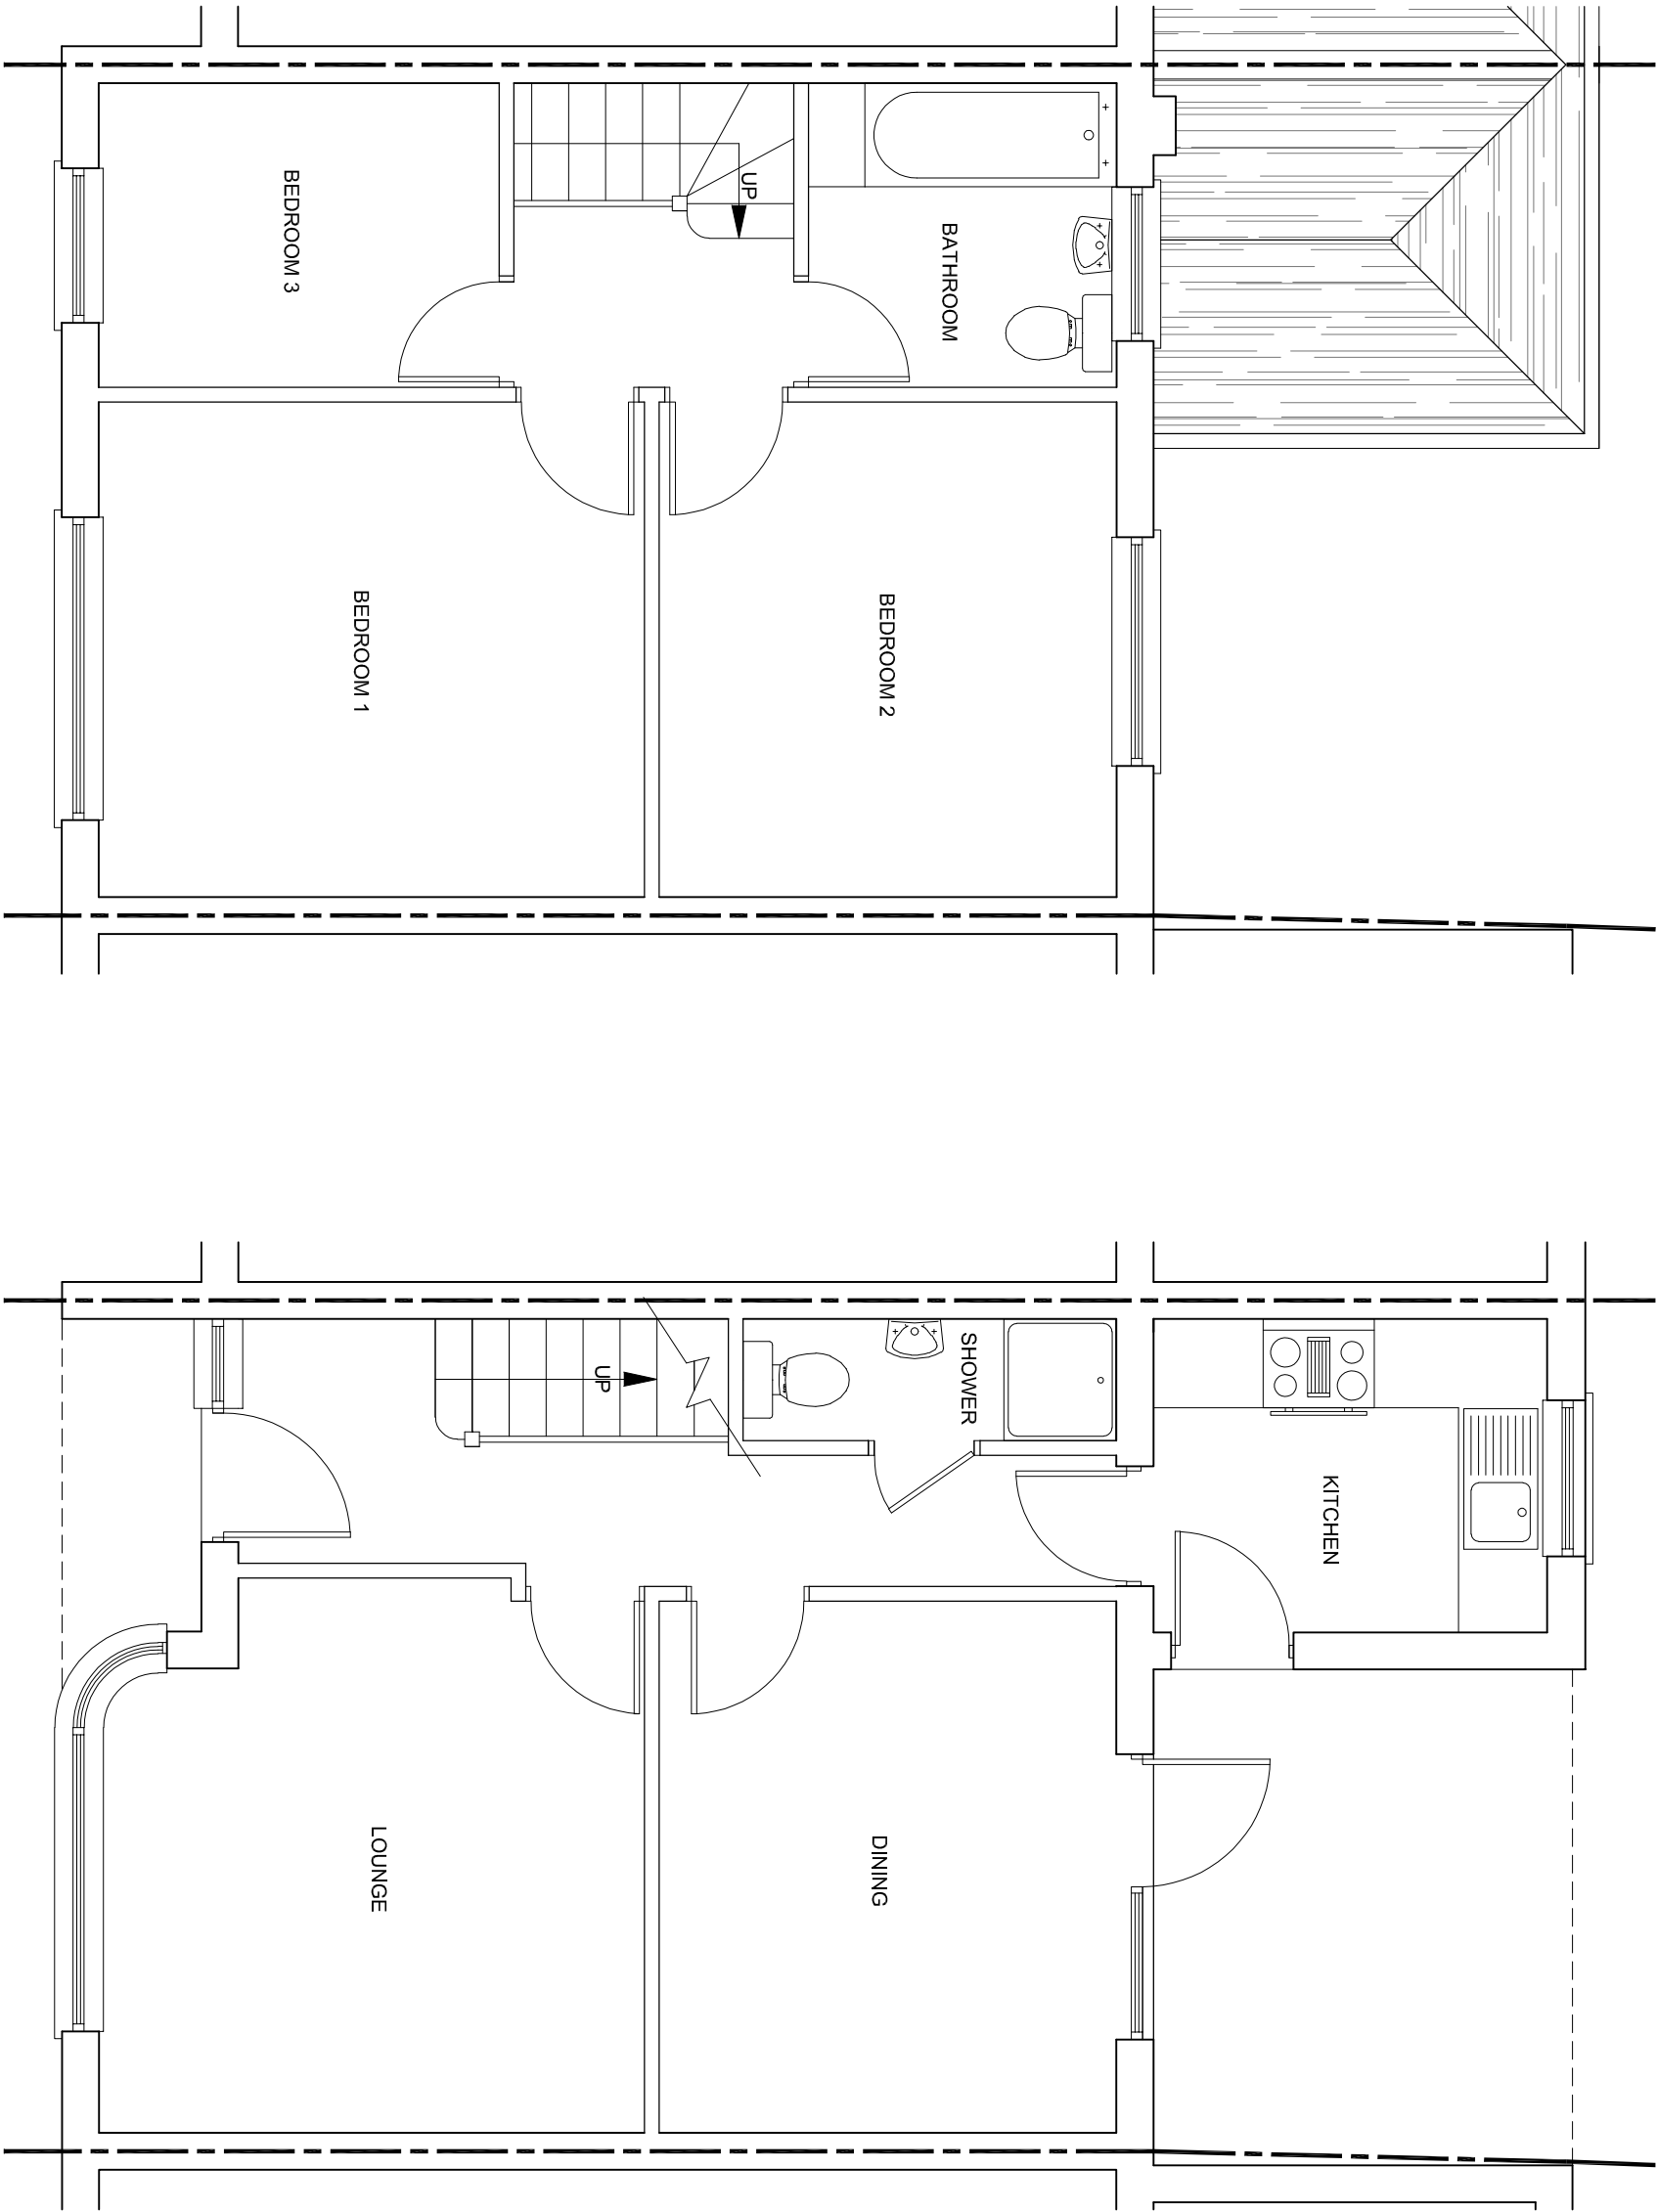

bernard murray design
chartered architect

www.bmurraydesign.co.uk
78 BRIDGE ROAD, LUXBRIDGE, MIDDLESEX UB8 3QW
TEL: 07958 447714 EMAIL: BMURRAYDESIGN@VIRGIL.CO.UK

PROJECT
1 WELWYN WAY
HAYES
UB4 8DX

CLIENT
MR HARBACHAN ANAND

DRAWING
EXISTING FLOOR PLANS

SCALE	1:50 @ A3	DRAWING NUMBER	REV.
DATE	JUN 2019	1124-2	A
DRAWN	BM		