
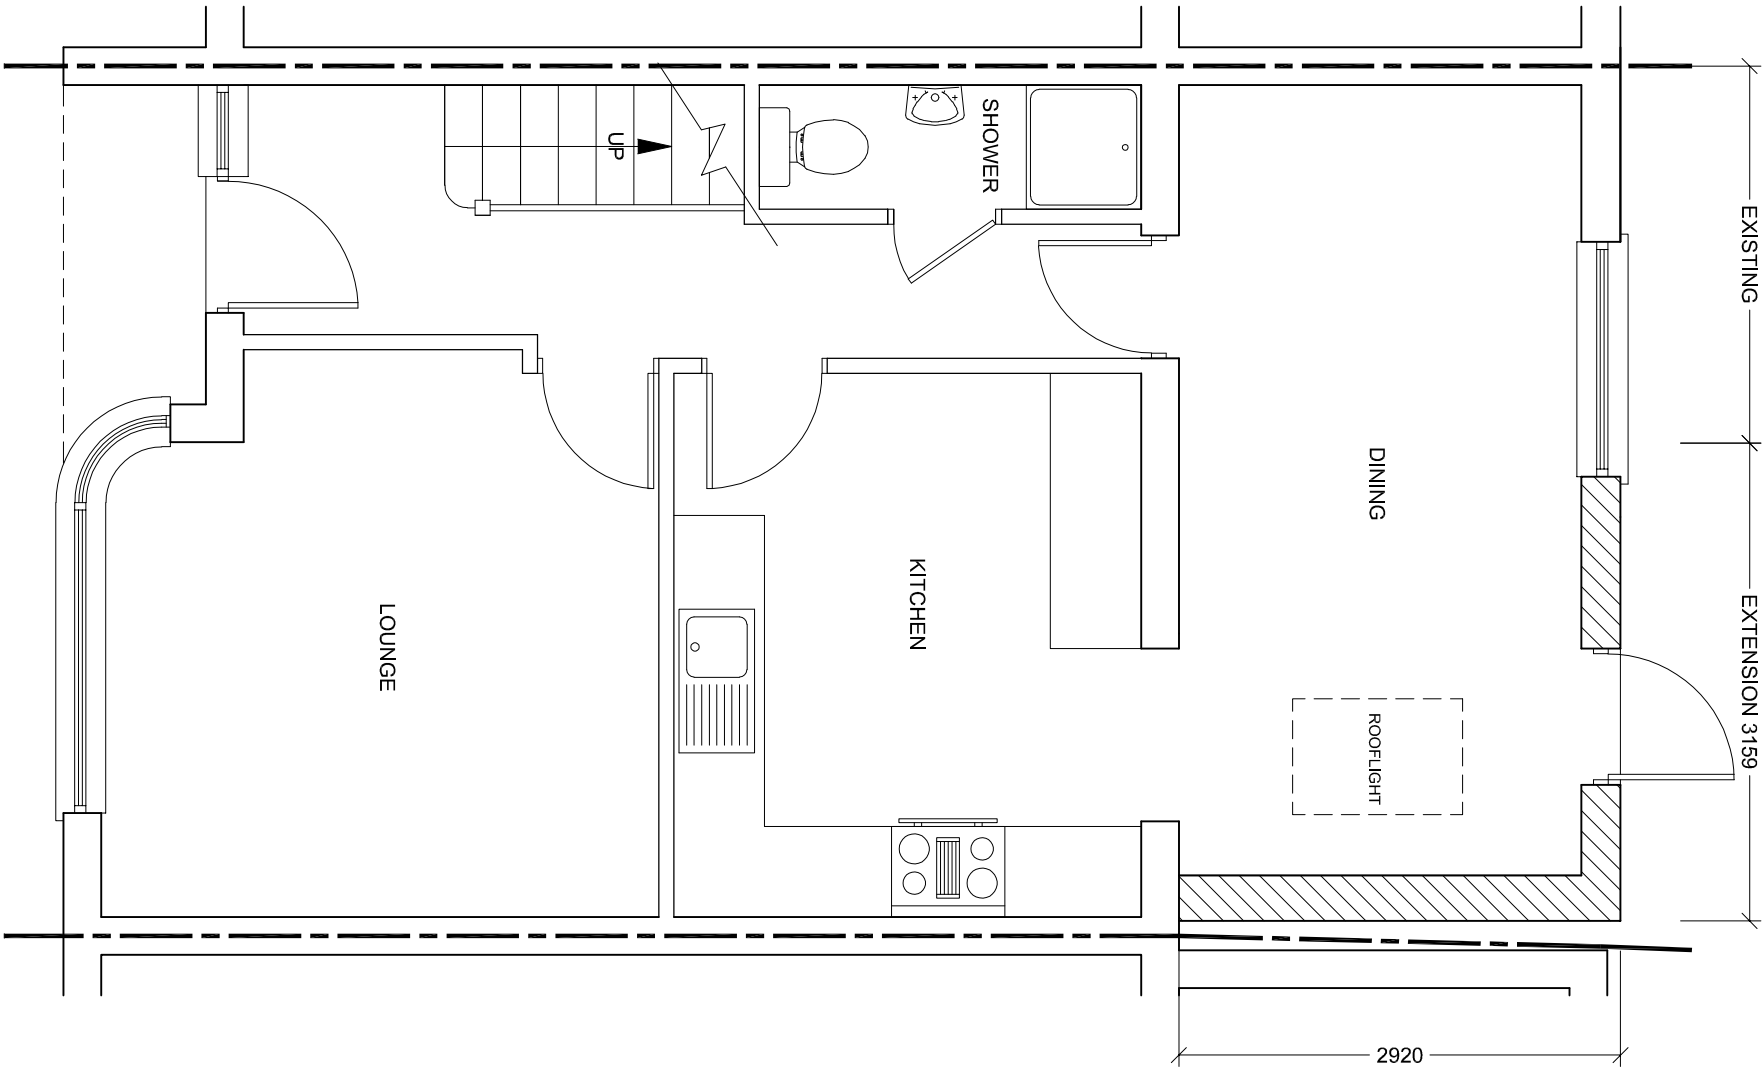


PROPOSED MATERIALS
ROOF: GREY GRP ROOF
WALLS: ROUGHCAST RENDER PAINTED WHITE
TO MATCH EXISTING

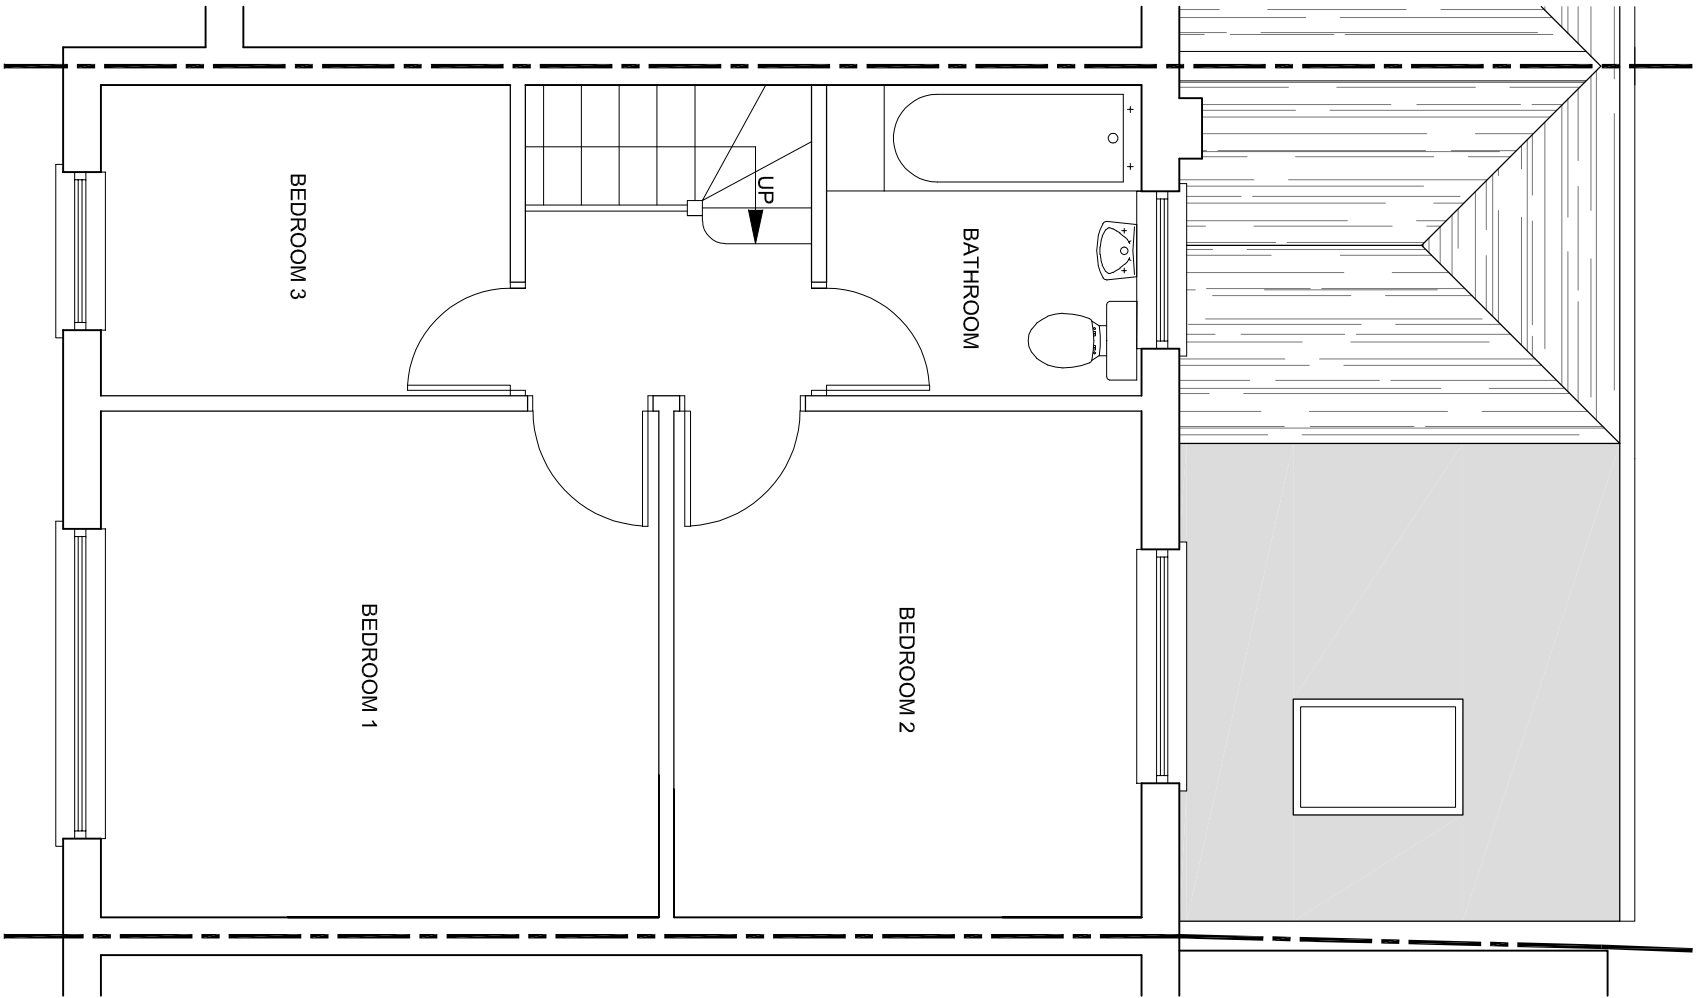

bernard murray design
chartered architect

www.bmurraydesign.co.uk
78 BRIDGE ROAD, LUXBRIDGE, MIDDLESEX UB8 2QW
TEL: 07958 447714 EMAIL: BMURRAYDESIGN@YAHOO.CO.UK

PROJECT
1 WELWYN WAY
HAYES
UB4 8DX

CLIENT
MR HARBACHAN ANAND

DRAWING
PROPOSED FLOOR PLANS

SCALE	1:50 @ A3	DRAWING NUMBER	REV.
DATE	JUN 2019	1124-3	A
DRAWN	BM		