



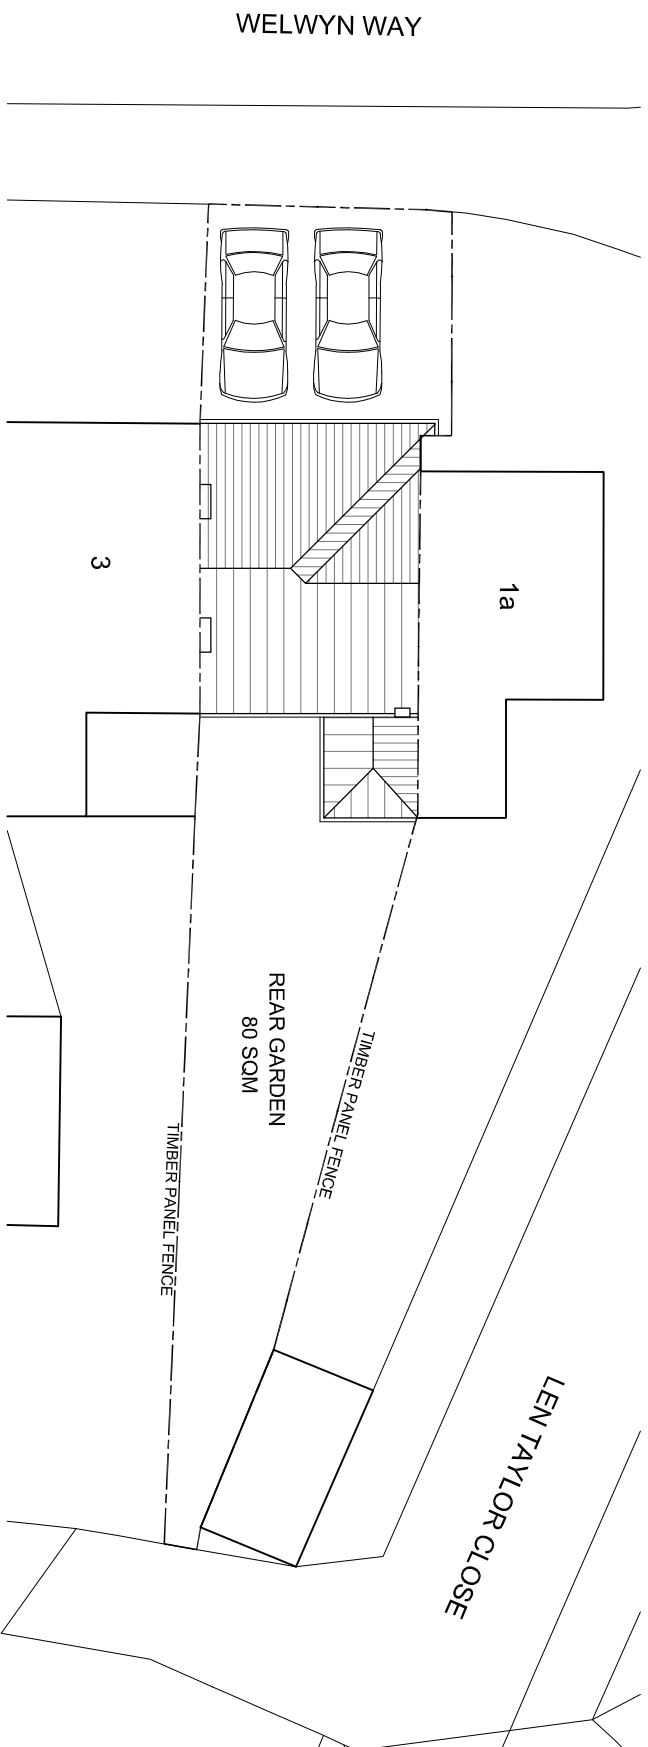

EXISTING SITE PLAN

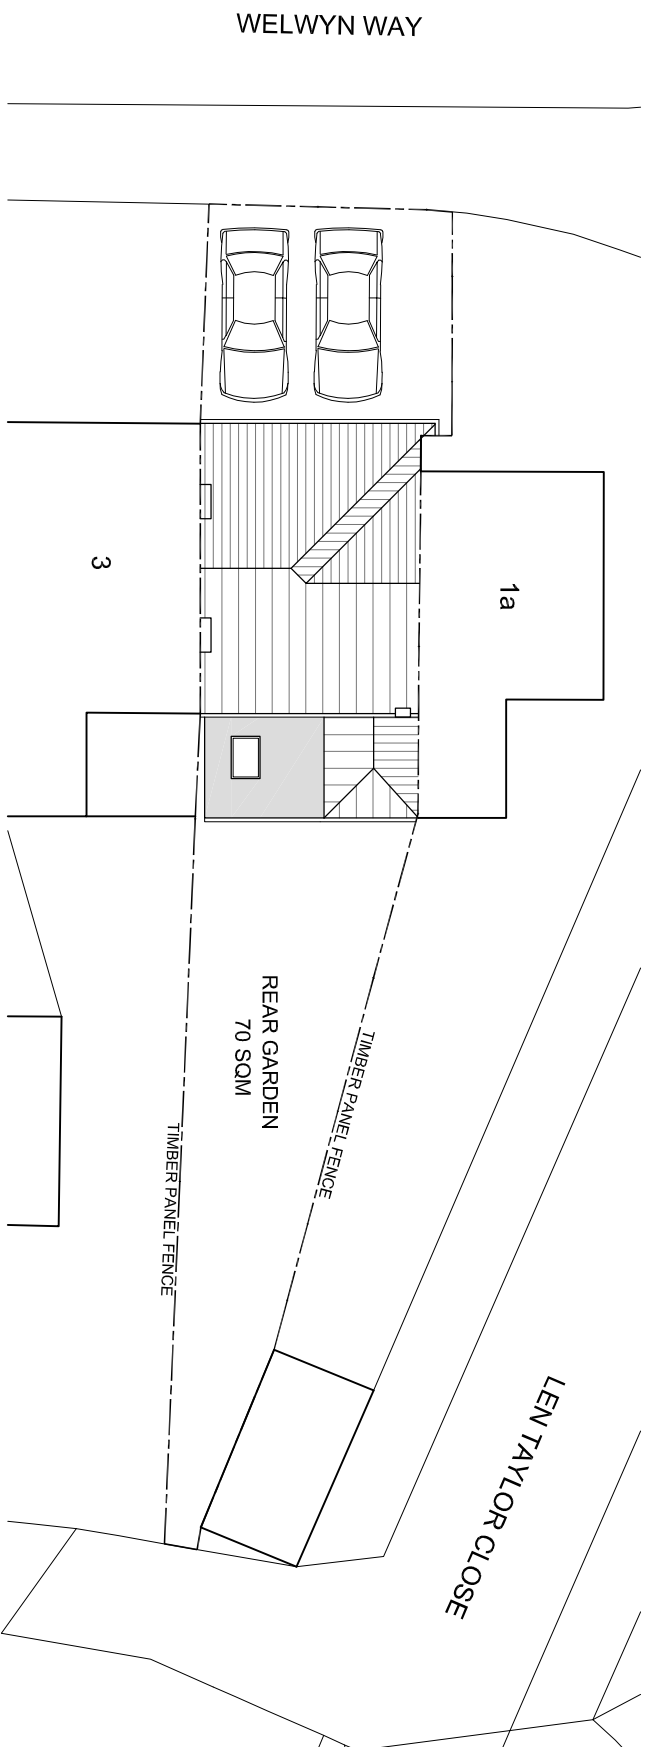

PROPOSED SITE PLAN

AMENDMENTS		DATE	REV.
Drawings, notes and details shown appear as only approximate and subject to alterations without notice. The drawings are to be used for construction with all relevant conditions noted on details. This drawing is to be used for construction with all relevant conditions noted on details. It is not intended for construction. This drawing is copyright and remains the property of the architect.			
bernard murray design chartered architect www.bmurfaydesign.co.uk 72 BRIDGE ROAD UXBRIDGE MIDDLESEX UB8 3QW TEL: 07958 47714 EMAIL: BMURFAYDESIGN@YAHOO.CO.UK			
PROJECT			
1 WELWYN WAY HAYES UB4 8DX			
CLIENT			
MR HARBACHAN ANAND			
DRAWING EXISTING AND PROPOSED SITE PLAN			
SCALE	1:200 @ A3	DRAWING NUMBER	REV.
DATE	JUN 2019		
DRAWN BY		1124-5	