
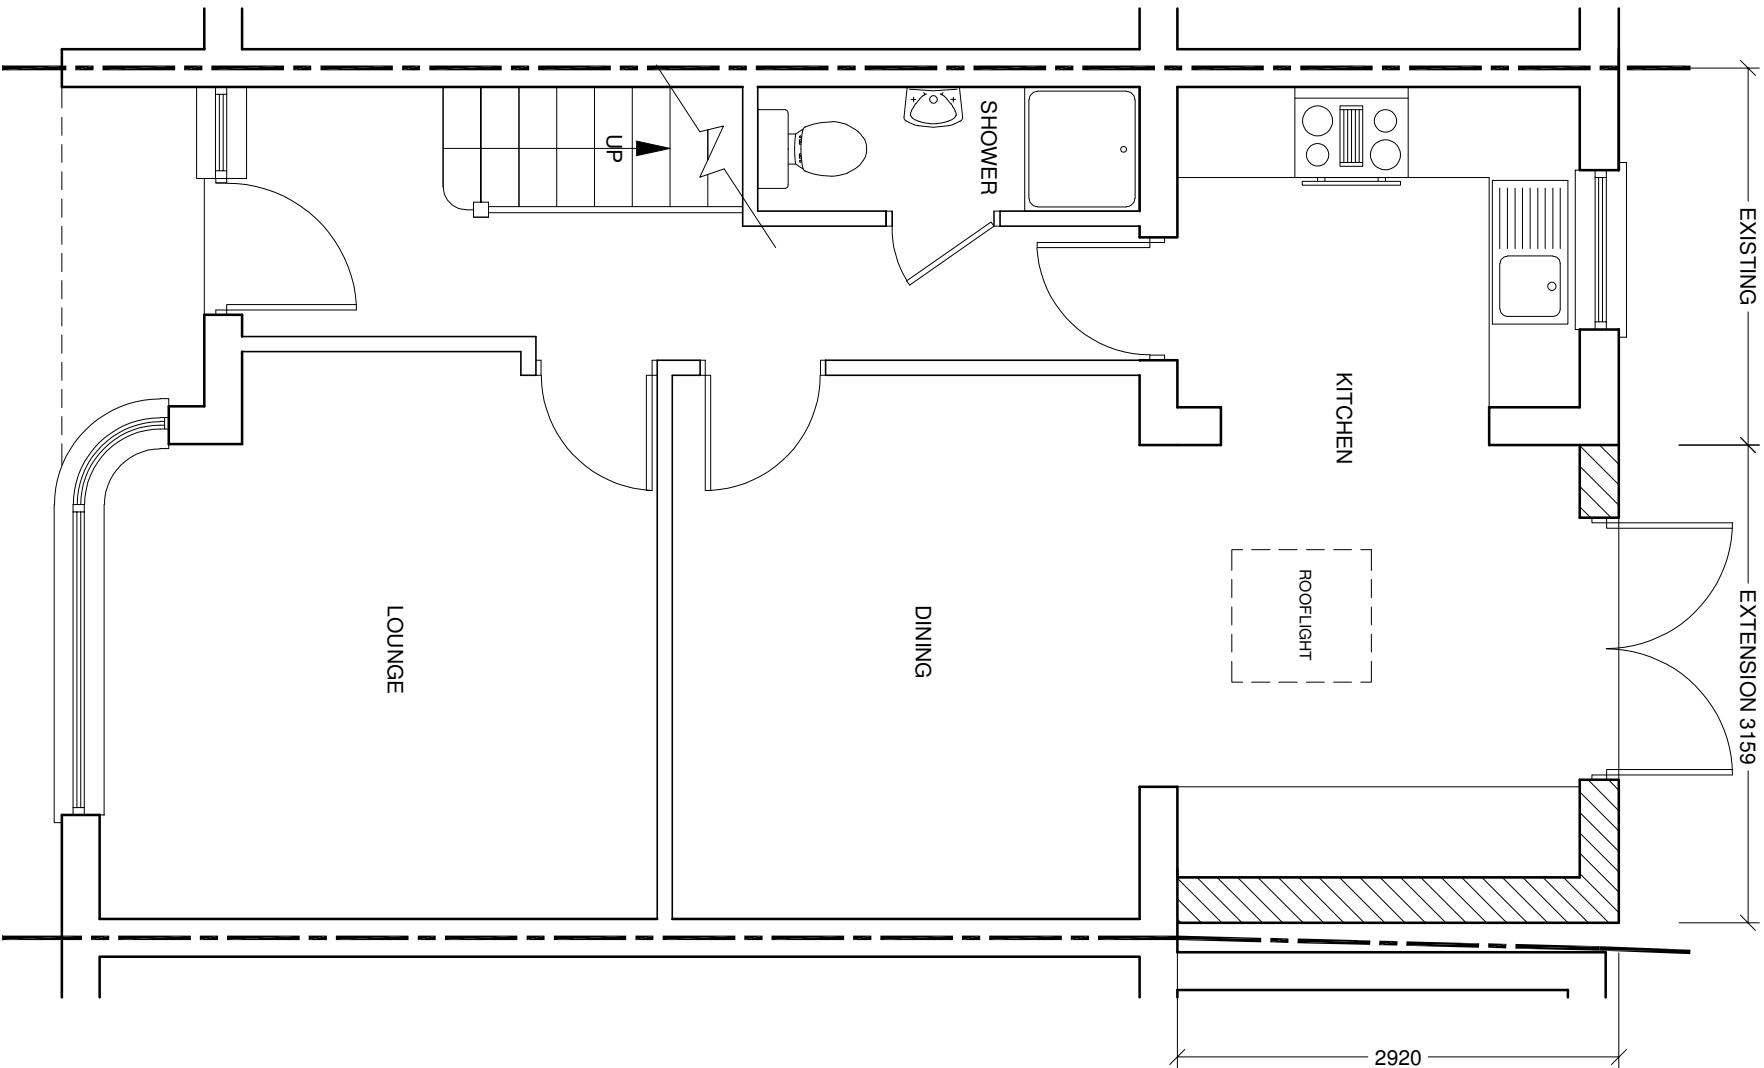


CLIENT	SEP 2026	E
LAYOUT	AUG 2026	D
PATIO DOORS	DEC 2021	C
HMO LAYOUT	JUN 2019	B
MATERIALS	JUN 2019	A

AMENDMENTS	DATE	REV.
------------	------	------

Drawings, views and notes shown are only approximate and subject to site survey. All dimensions are to be included on site. If ground conditions vary, a note shall be made on the drawing. Drawings, documents and any discrepancies or variations are to be notified by the architect to the client. The client shall be responsible for any discrepancies or variations. The drawing is to be used for the purpose of the building. 

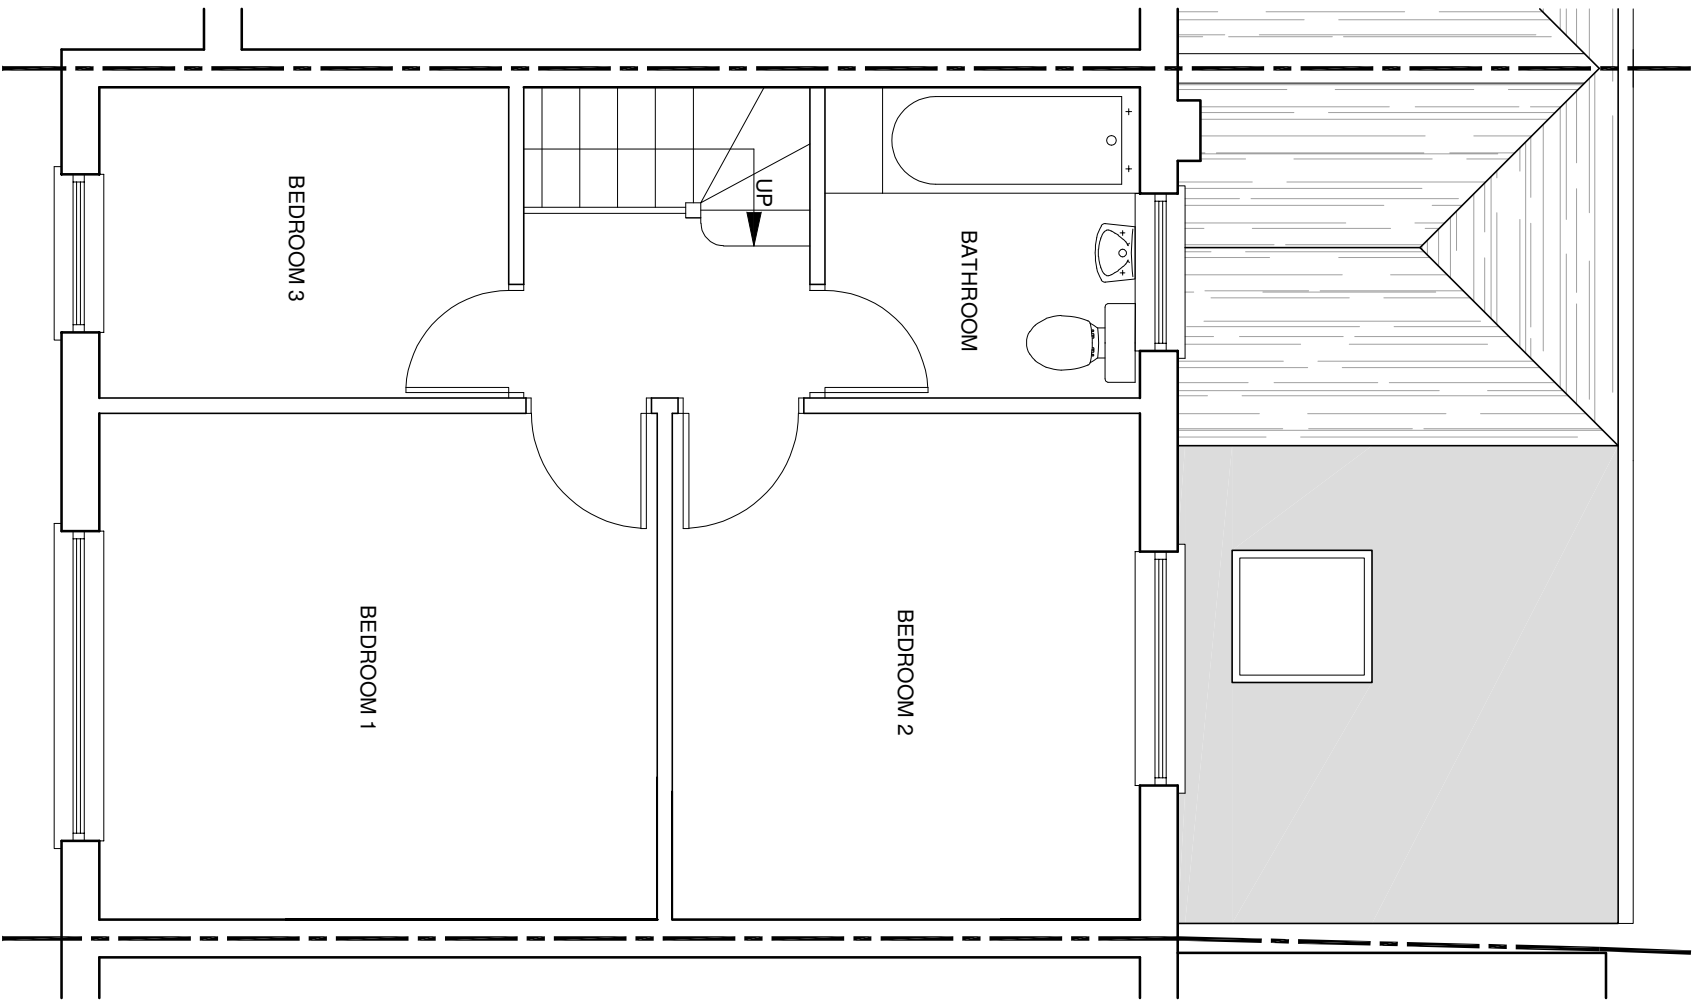

bernard murray design
chartered architect

WWW.BMURRAYDESIGN.CO.UK
78 BRIDGE ROAD, UXBURIDGE, MIDDLESEX, UB8 3JW
TEL: 01898 471714 EMAIL: BMURRAYDESIGN@VMDO.CO.UK

PROJECT
1 WELWYN WAY
HAYES
UB4 8DX

CLIENT
BERKSHIRE PREMIER LIMITED

DRAWING
PROPOSED FLOOR PLANS

SCALE	1:50 @ A3	DRAWING NUMBER	REV.
DATE	JUN 2019	1124-3	E
DRAWN	BM		