




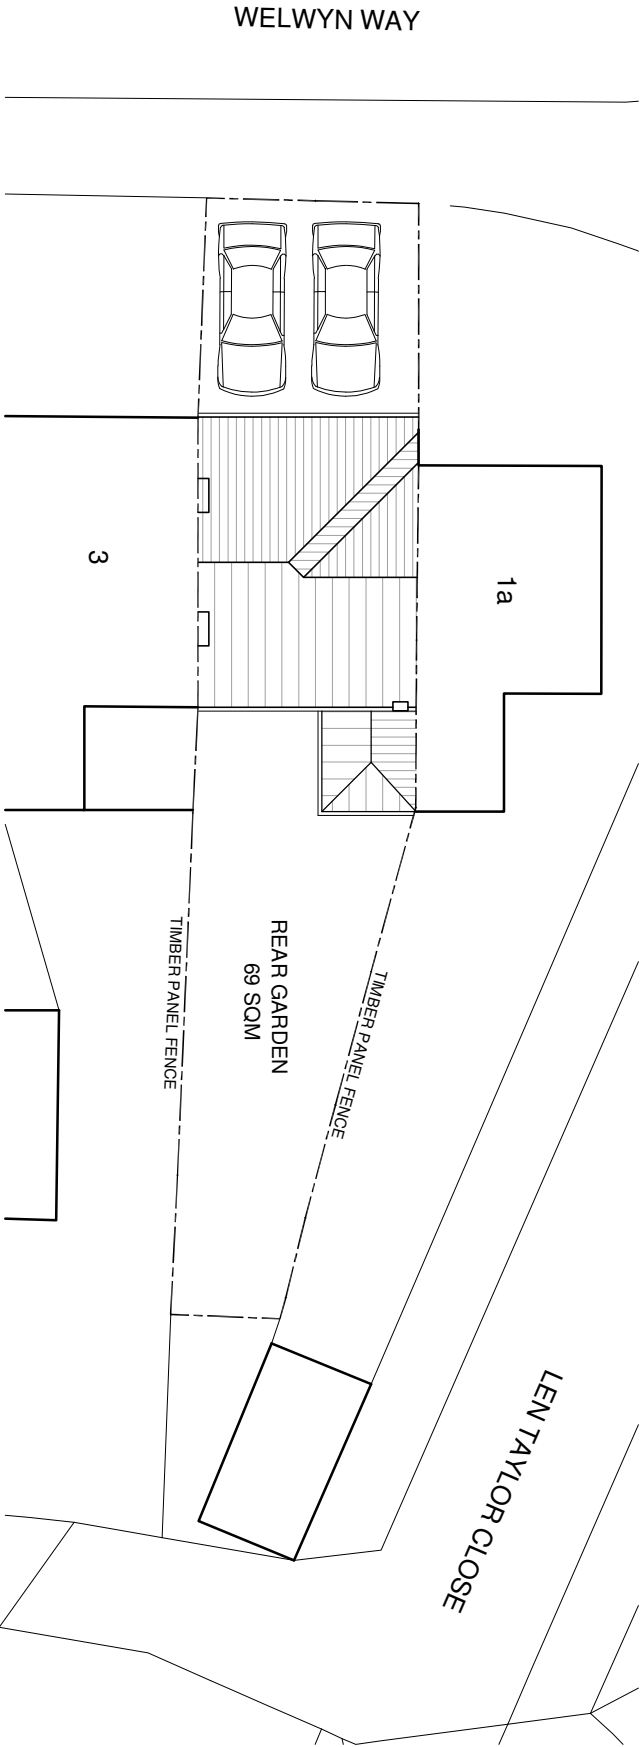

EXISTING SITE PLAN

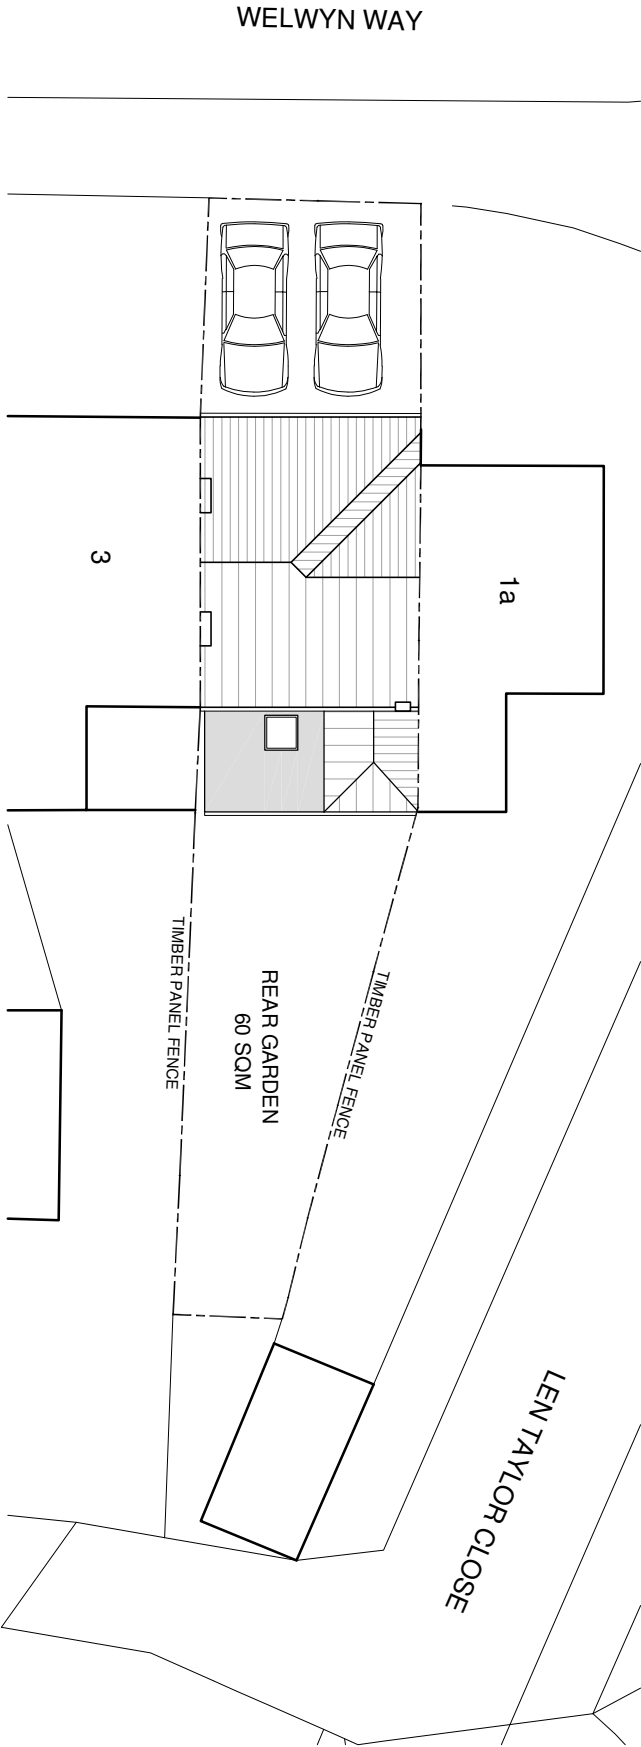

PROPOSED SITE PLAN

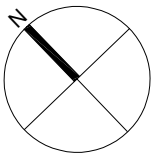

Scale 1:200

CLIENT	SEP 2026	C
BOUNDARY LINE	AUG 2026	B
BOUNDARY DIMENSIONS	AUG 2026	A

AMENDMENTS	DATE	REV.
This drawing is a preliminary design and is subject to change without notice. It is not to be used for construction or other purposes without the written consent of the architect. The architect shall not be responsible for any errors or omissions in this drawing.		



bernard murray design
chartered architect

www.bmurraydesign.co.uk
78 BRIDGE ROAD, LUXBRIDGE, MIDDLESEX UB8 3JW
TEL: 07886 477114 EMAIL: bmmurraydesign@yahoo.co.uk

PROJECT
1 WELWYN WAY
HAYES
UB4 8DX

CLIENT
BERKSHIRE PREMIER LIMITED

DRAWING
EXISTING AND PROPOSED
SITE PLAN

SCALE	1:200 @ A3	DRAWING NUMBER	REV.
DATE	JUN 2019	1124-5	C
DRAWN	BM		