





PROPOSED FRONT ELEVATION

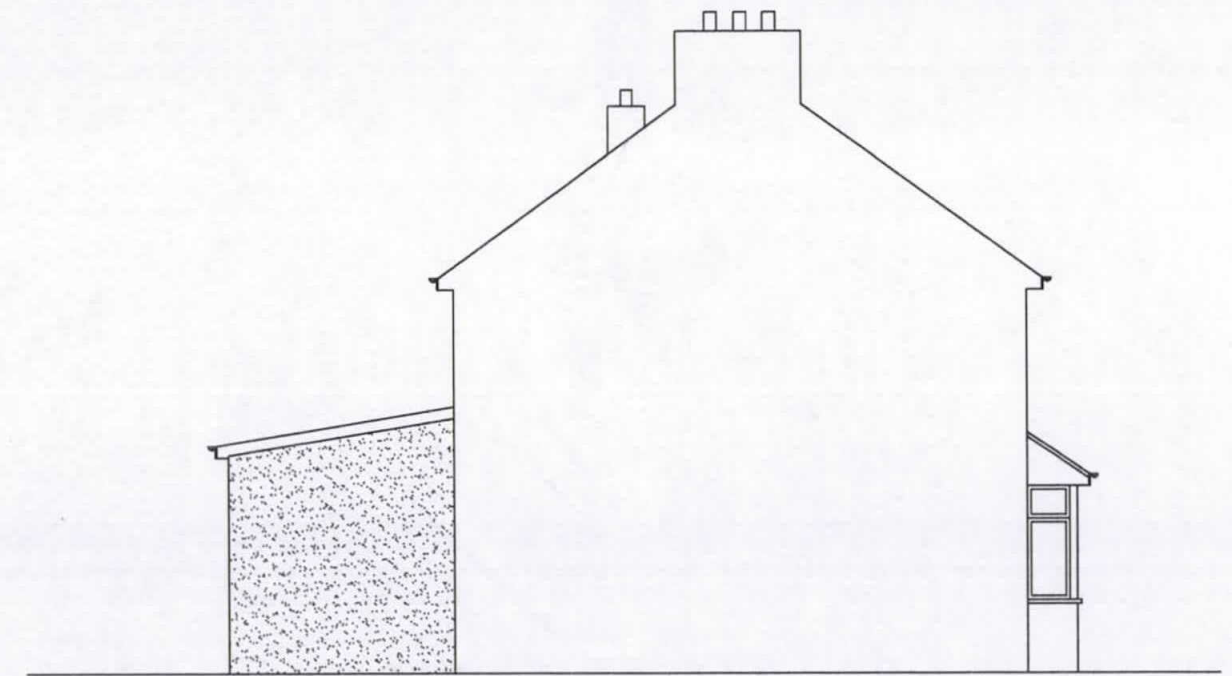

PROPOSED SIDE ELEVATION




PROPOSED REAR ELEVATION

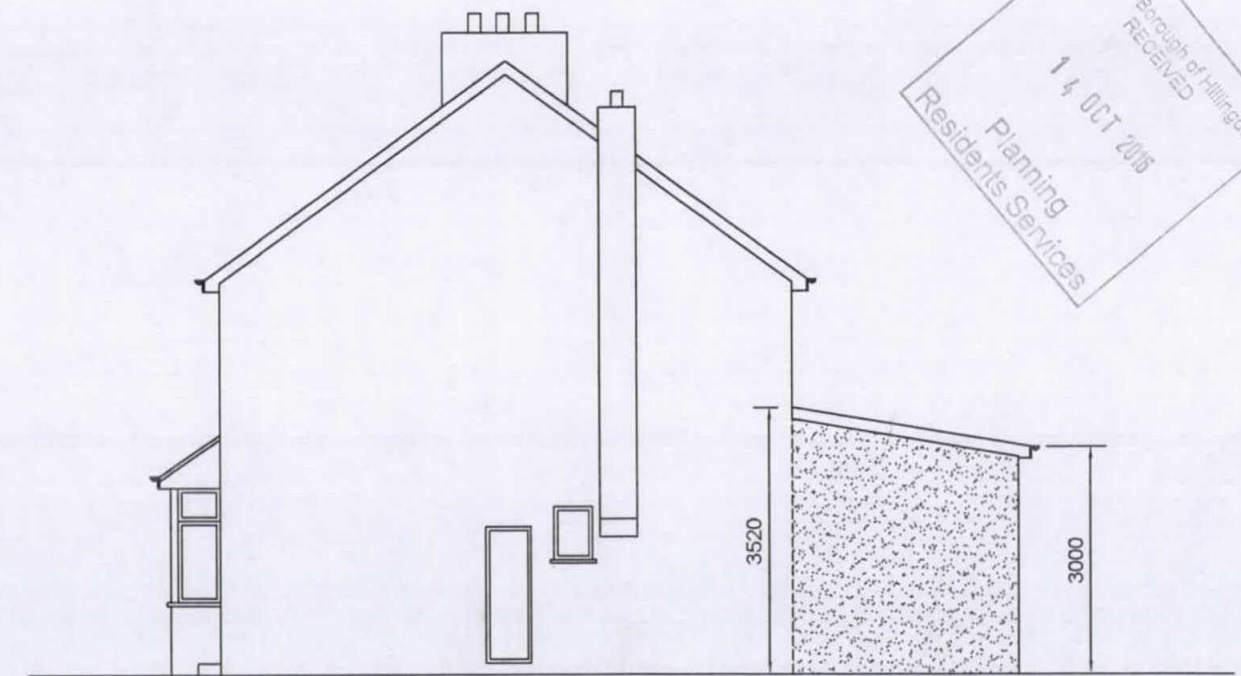

PROPOSED SIDE ELEVATION



1:100

 

Dimensions to be verified on site
DO NOT SCALE FROM THIS DRAWING.
Any areas indicated on this drawing are for guidance only.
No responsibility is taken for their accuracy.

This drawing is the property of **BANCIL PARTNERSHIP LTD**
Copyright is reserved by them and the drawing is issued on the condition that it is not copied, reproduced, retained or disclosed to any unauthorised person, either wholly or in part without the consent in writing of **BANCIL PARTNERSHIP LTD**

Site Address:

31, Queens Road,
Hayes,
UB3 2RY.

Client Detail:

31, Queens Road,
Hayes,
UB3 2RY.

Title:

Proposed Elevations

Drawn By: NM

Checked By: PP

Date: 07/2016

Drawing No. BC/PP/2665 - 04

Revisions:

Rev	Revision	Date

27-29 The Broadway, Southall, Middx, UB1 1JY Tel: 020 8574 4546 Fax: 020 8574 4526

Scale: 1:100 Paper Size: A3