




FRONT ELEVATION

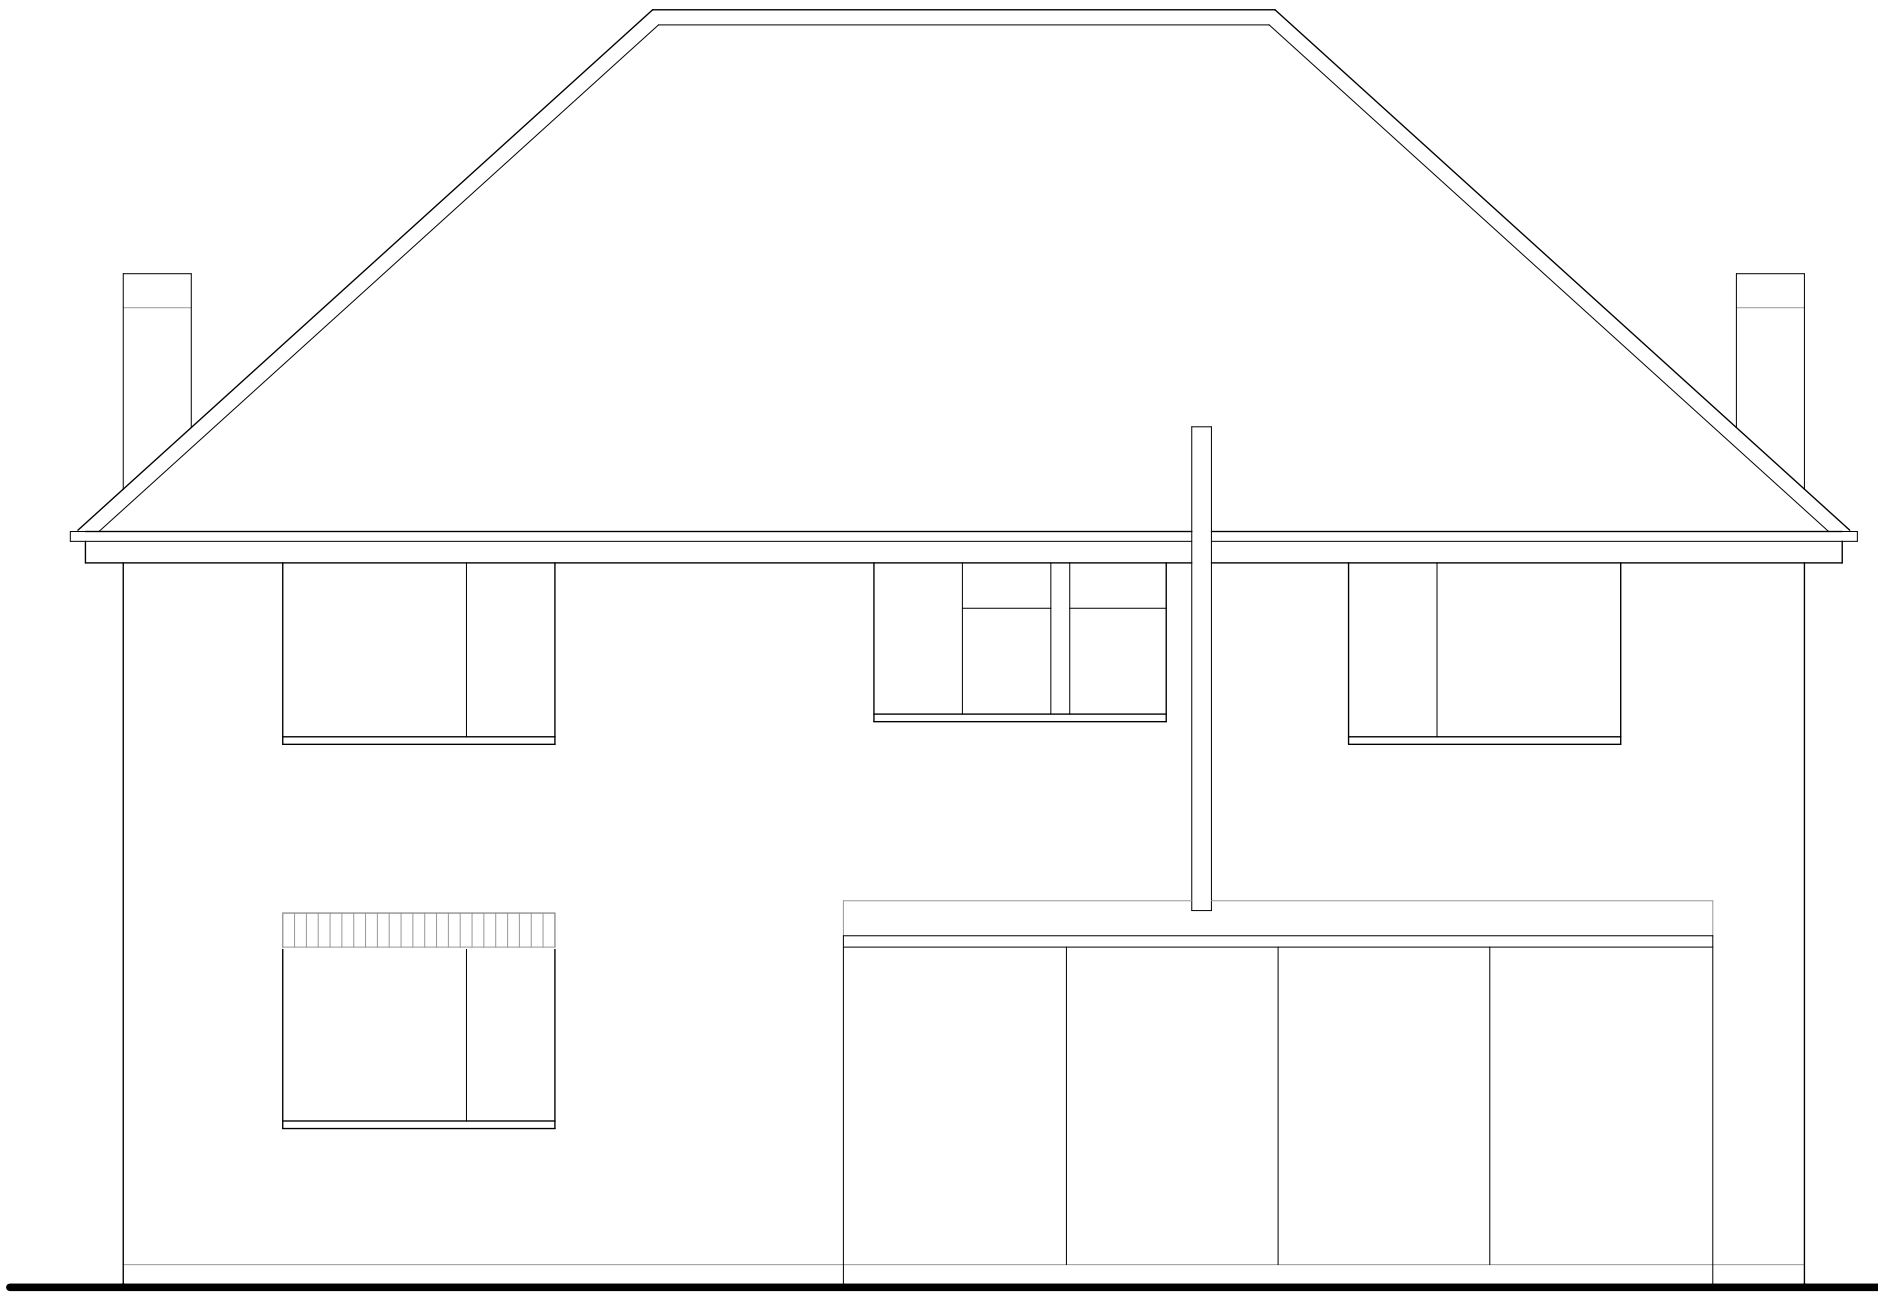

REAR ELEVATION




SIDE ELEVATION 1


brown plain roof tiles

yellow stock brickwork


brown framed windows

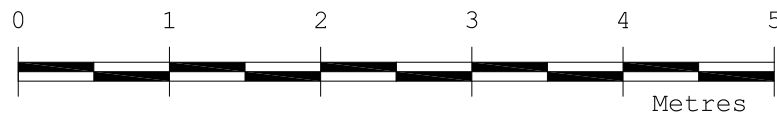


scale

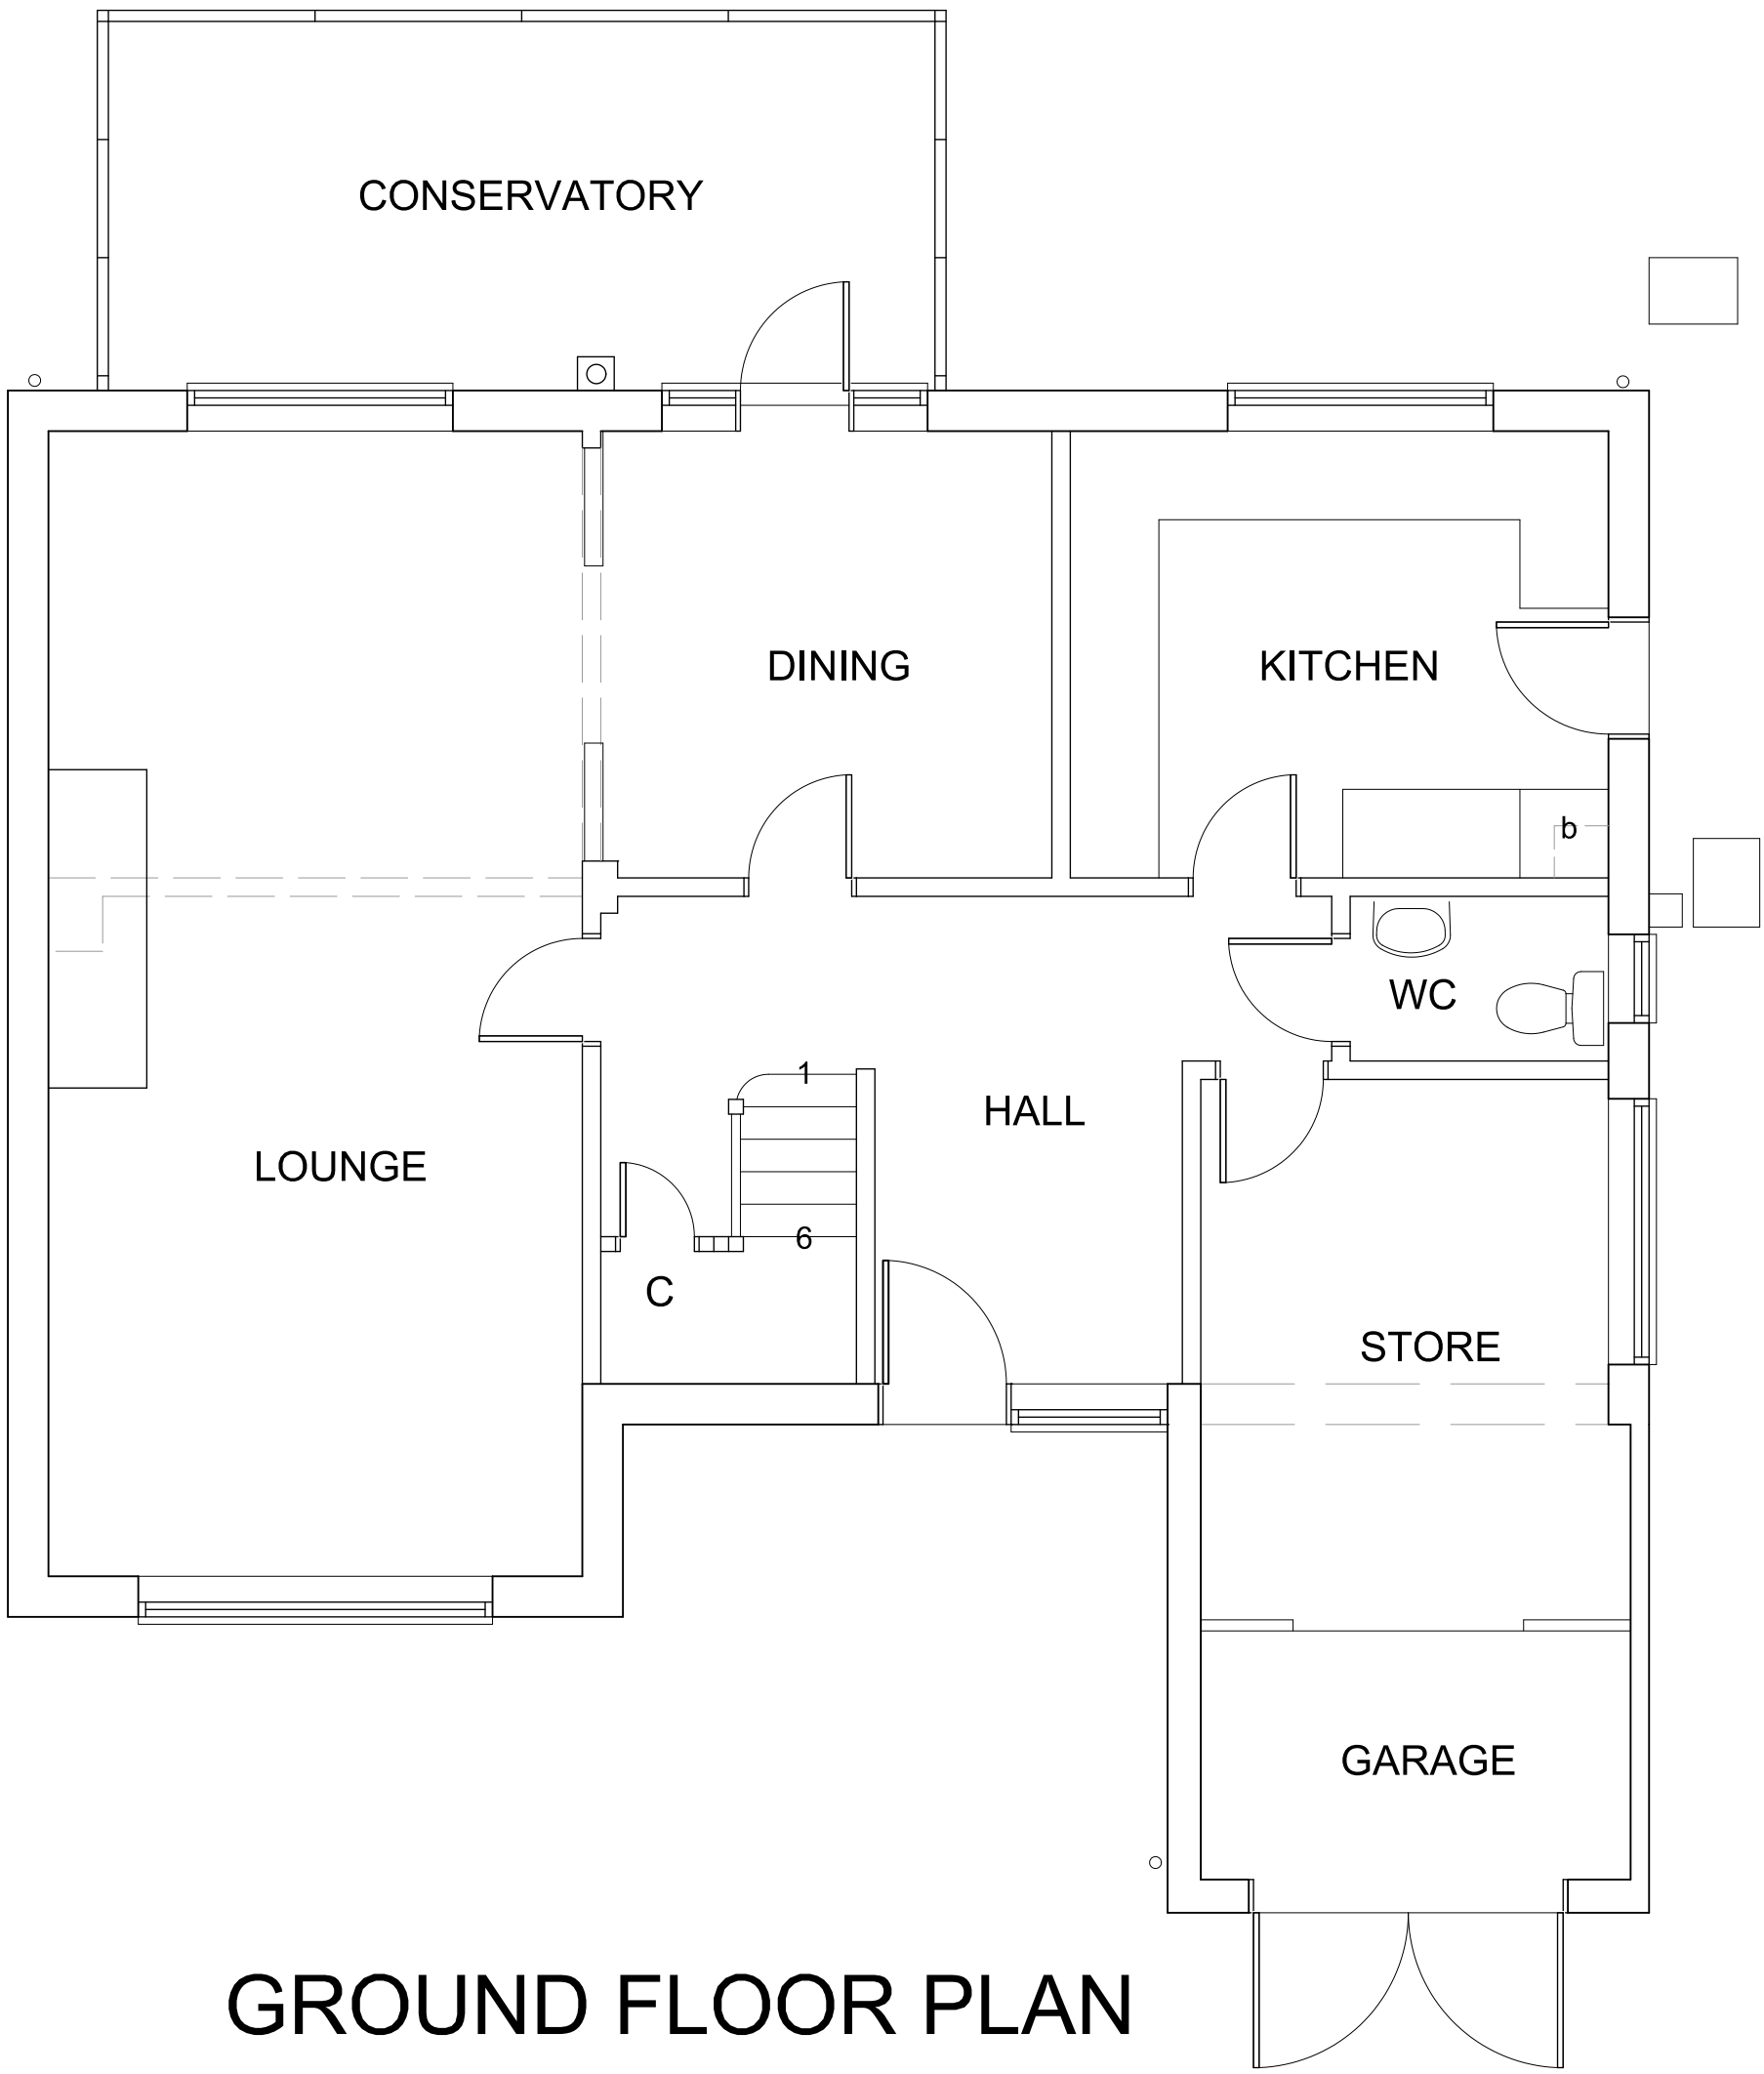

GROUND FLOOR PLAN

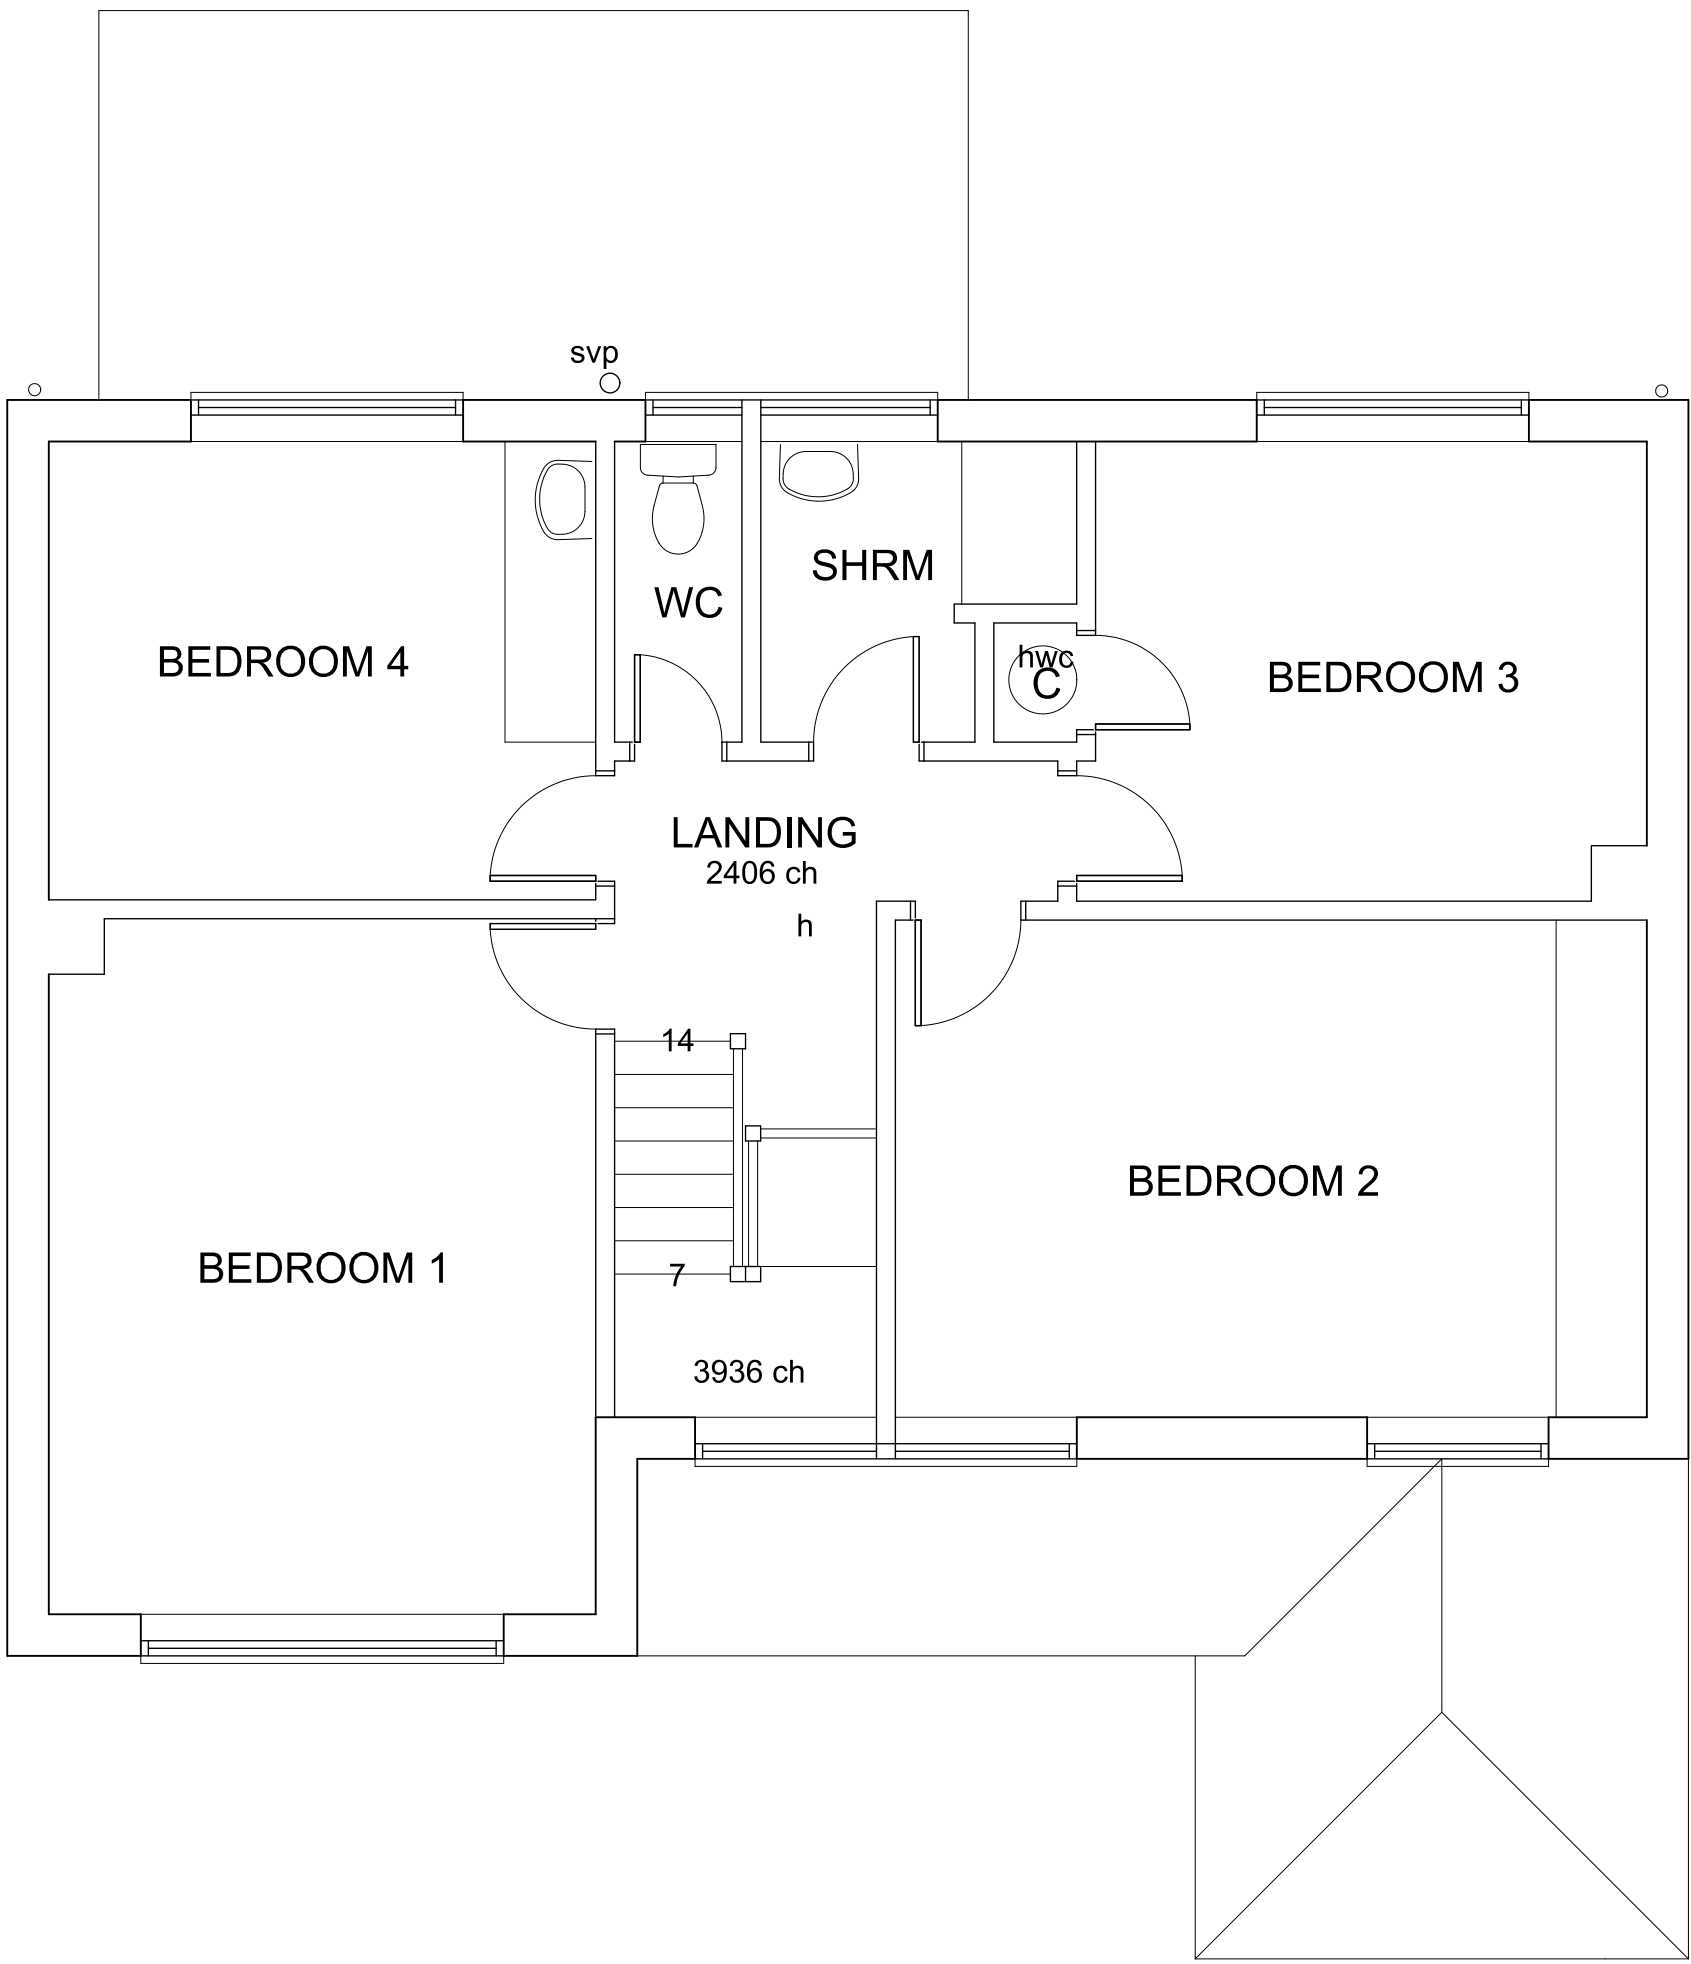

FIRST FLOOR PLAN

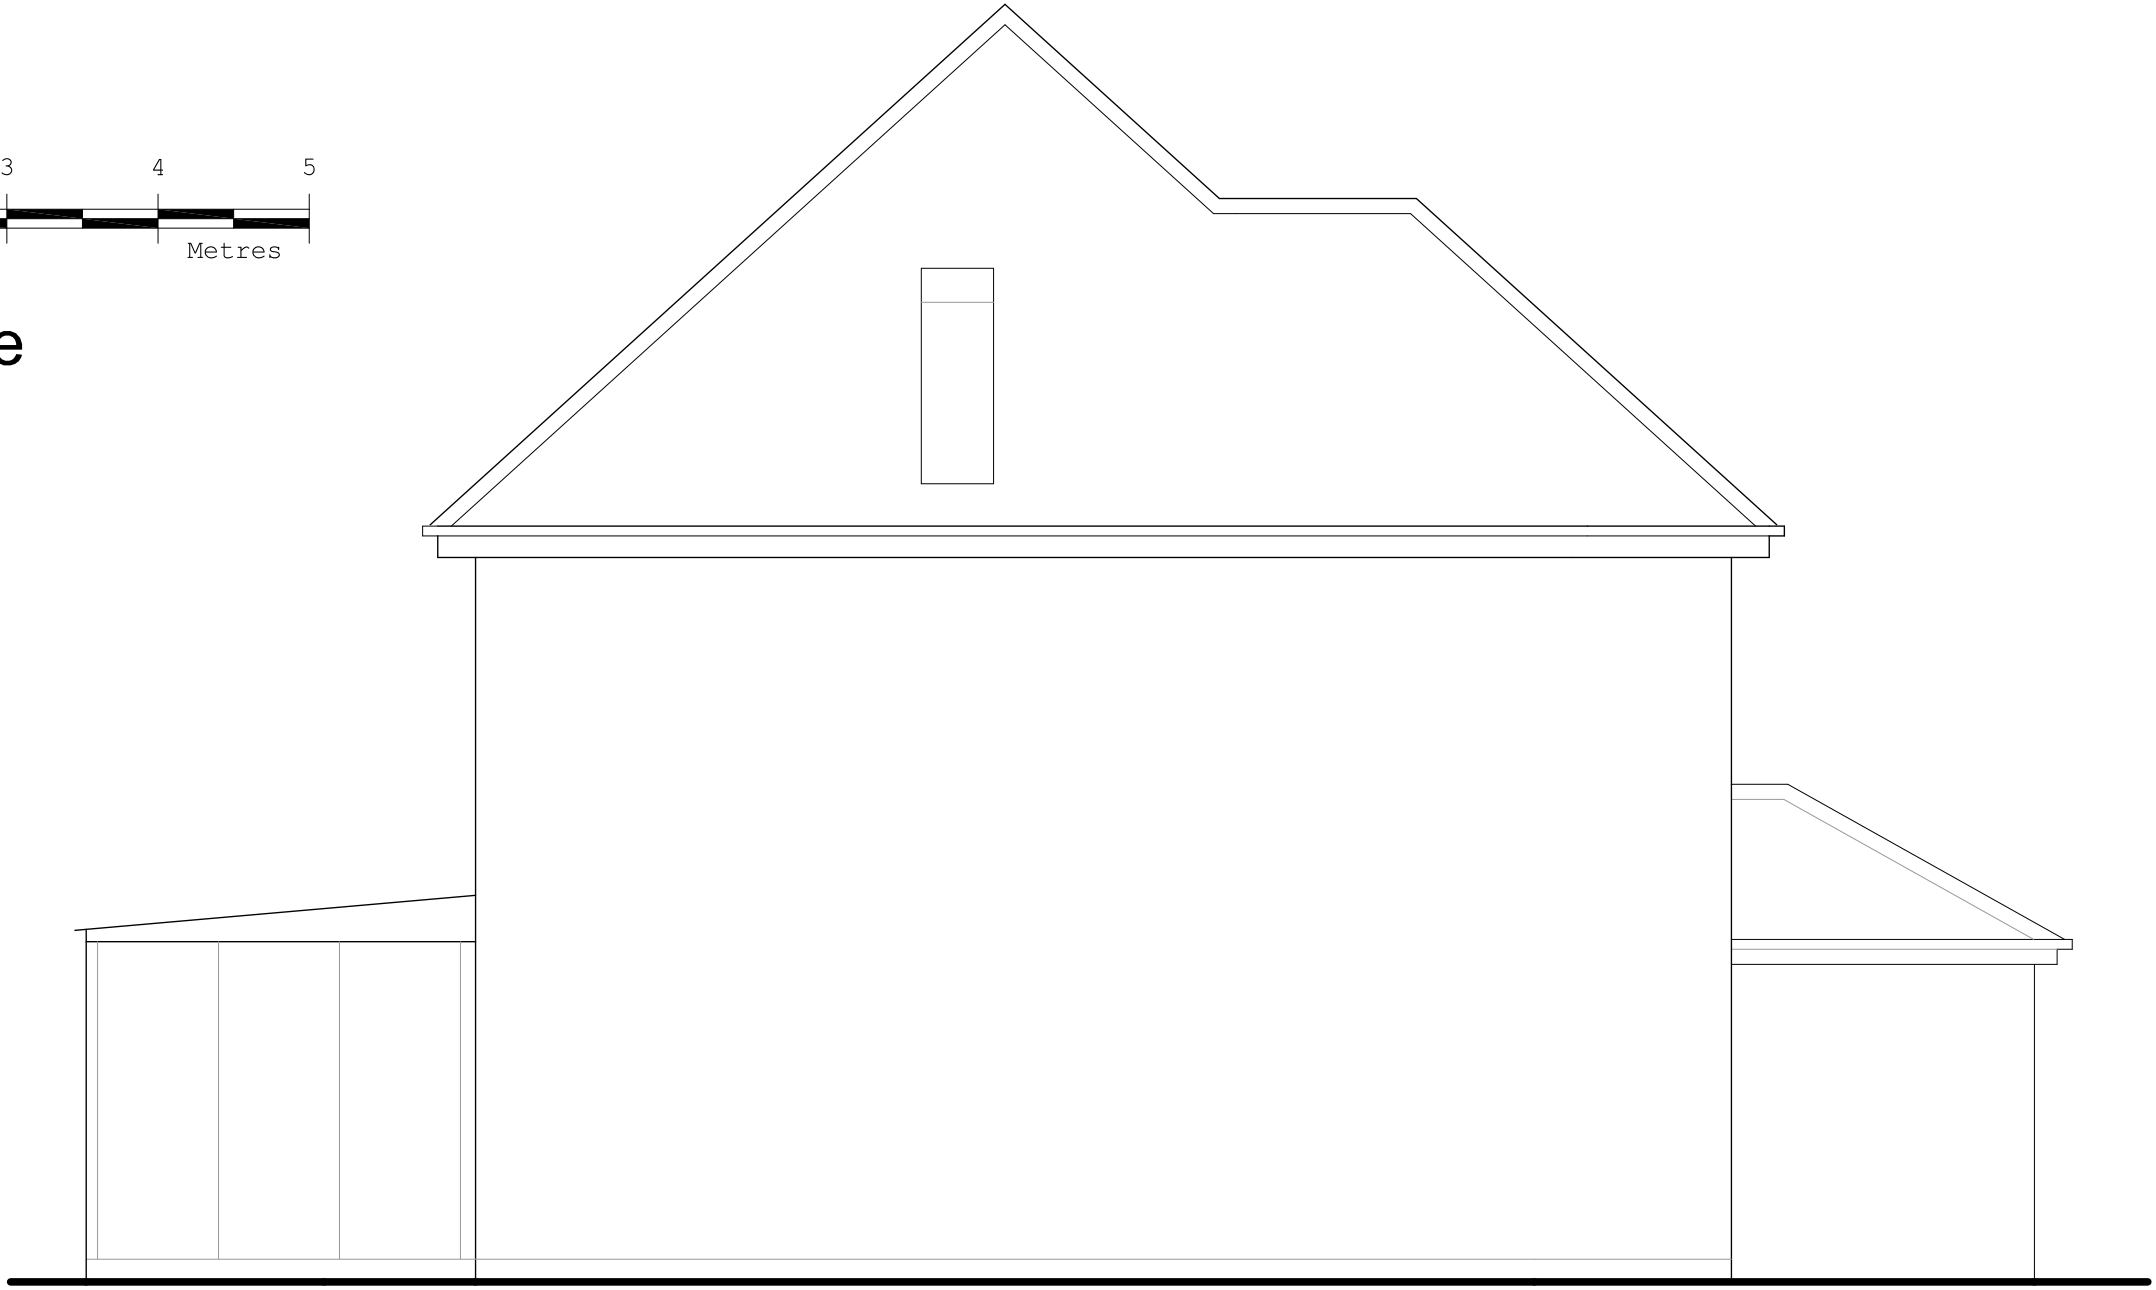

SIDE ELEVATION 2

Revision	Description	Date
This drawing must not be re-issued, loaned or copied without consent of M. Baldwin ©		
www.plansdesigned.co.uk Mark Baldwin (MRIC, MCIOB, MCIAI) CHARTERED SURVEYING & ARCHITECTURAL CONSULTANT Telephone : 01895 254456		
Client: Mr. S. Mowberry.		
Project: 2 THE WOODS, ICKENHAM UB10 8NN.		
Description: EXISTING PLANS & ELEVATIONS.		
Scale: 1:50 @ A1	Date: July 20	
Project No: MB / 3762 / 1	Rev. -	