





FRONT ELEVATION
NO CHANGES




REAR ELEVATION

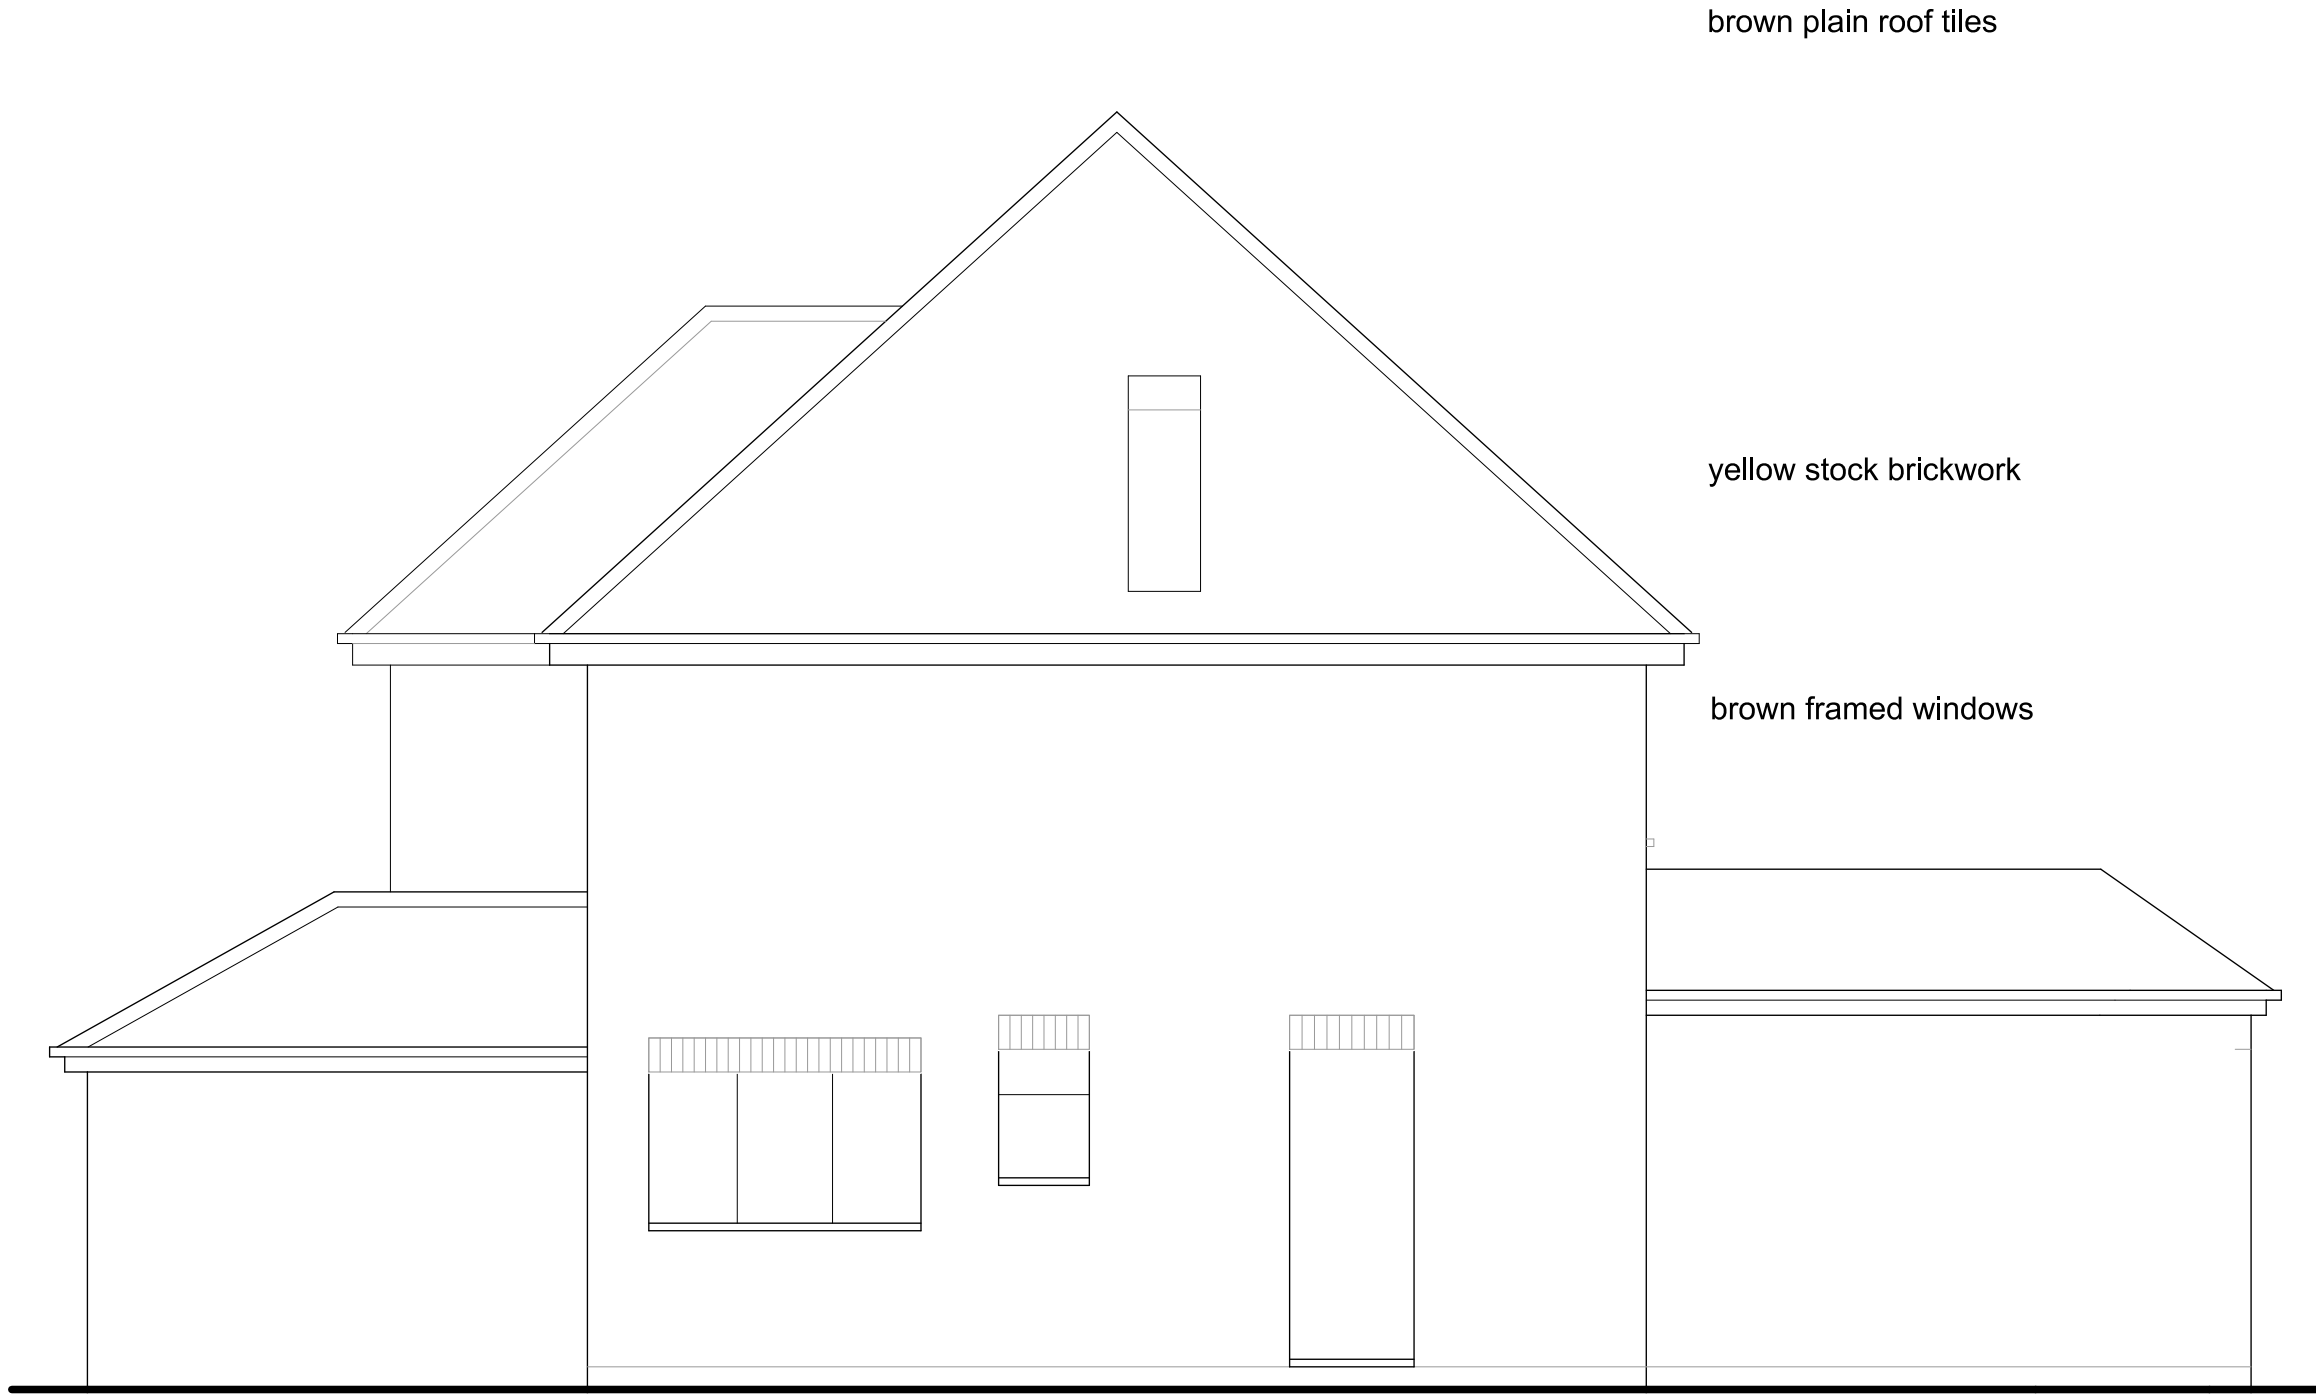


SIDE ELEVATION 1

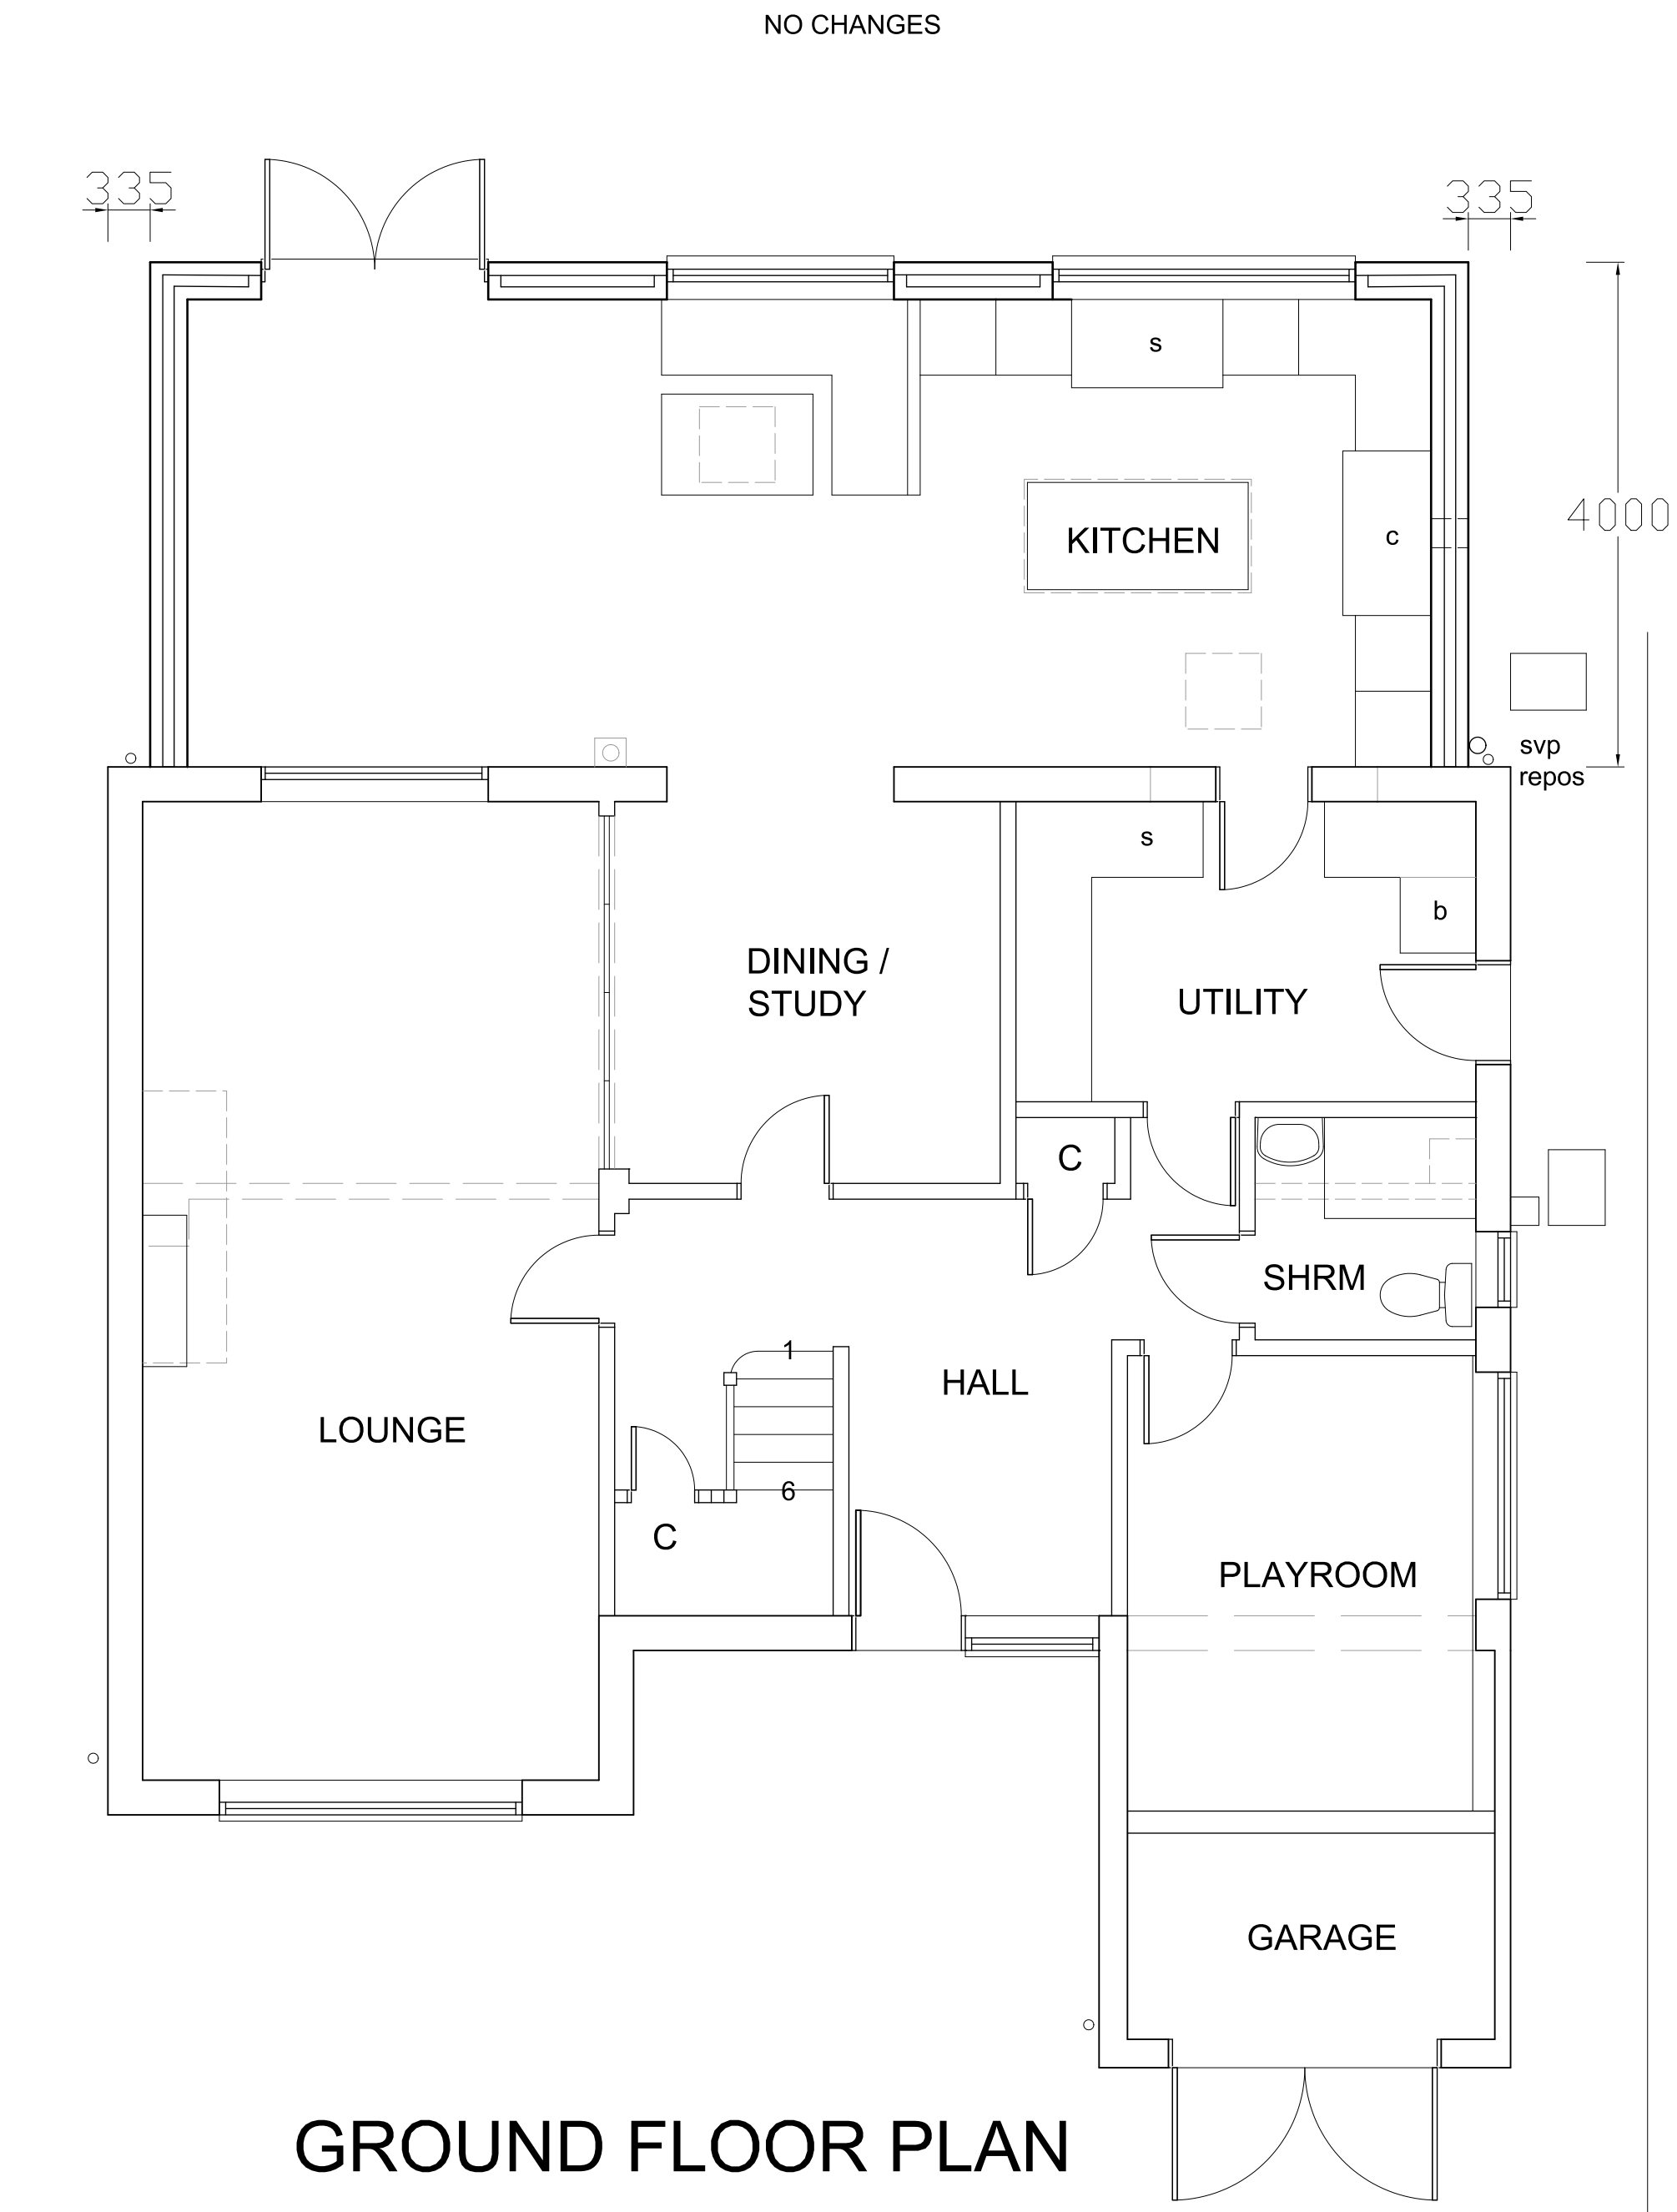


GROUND FLOOR PLAN

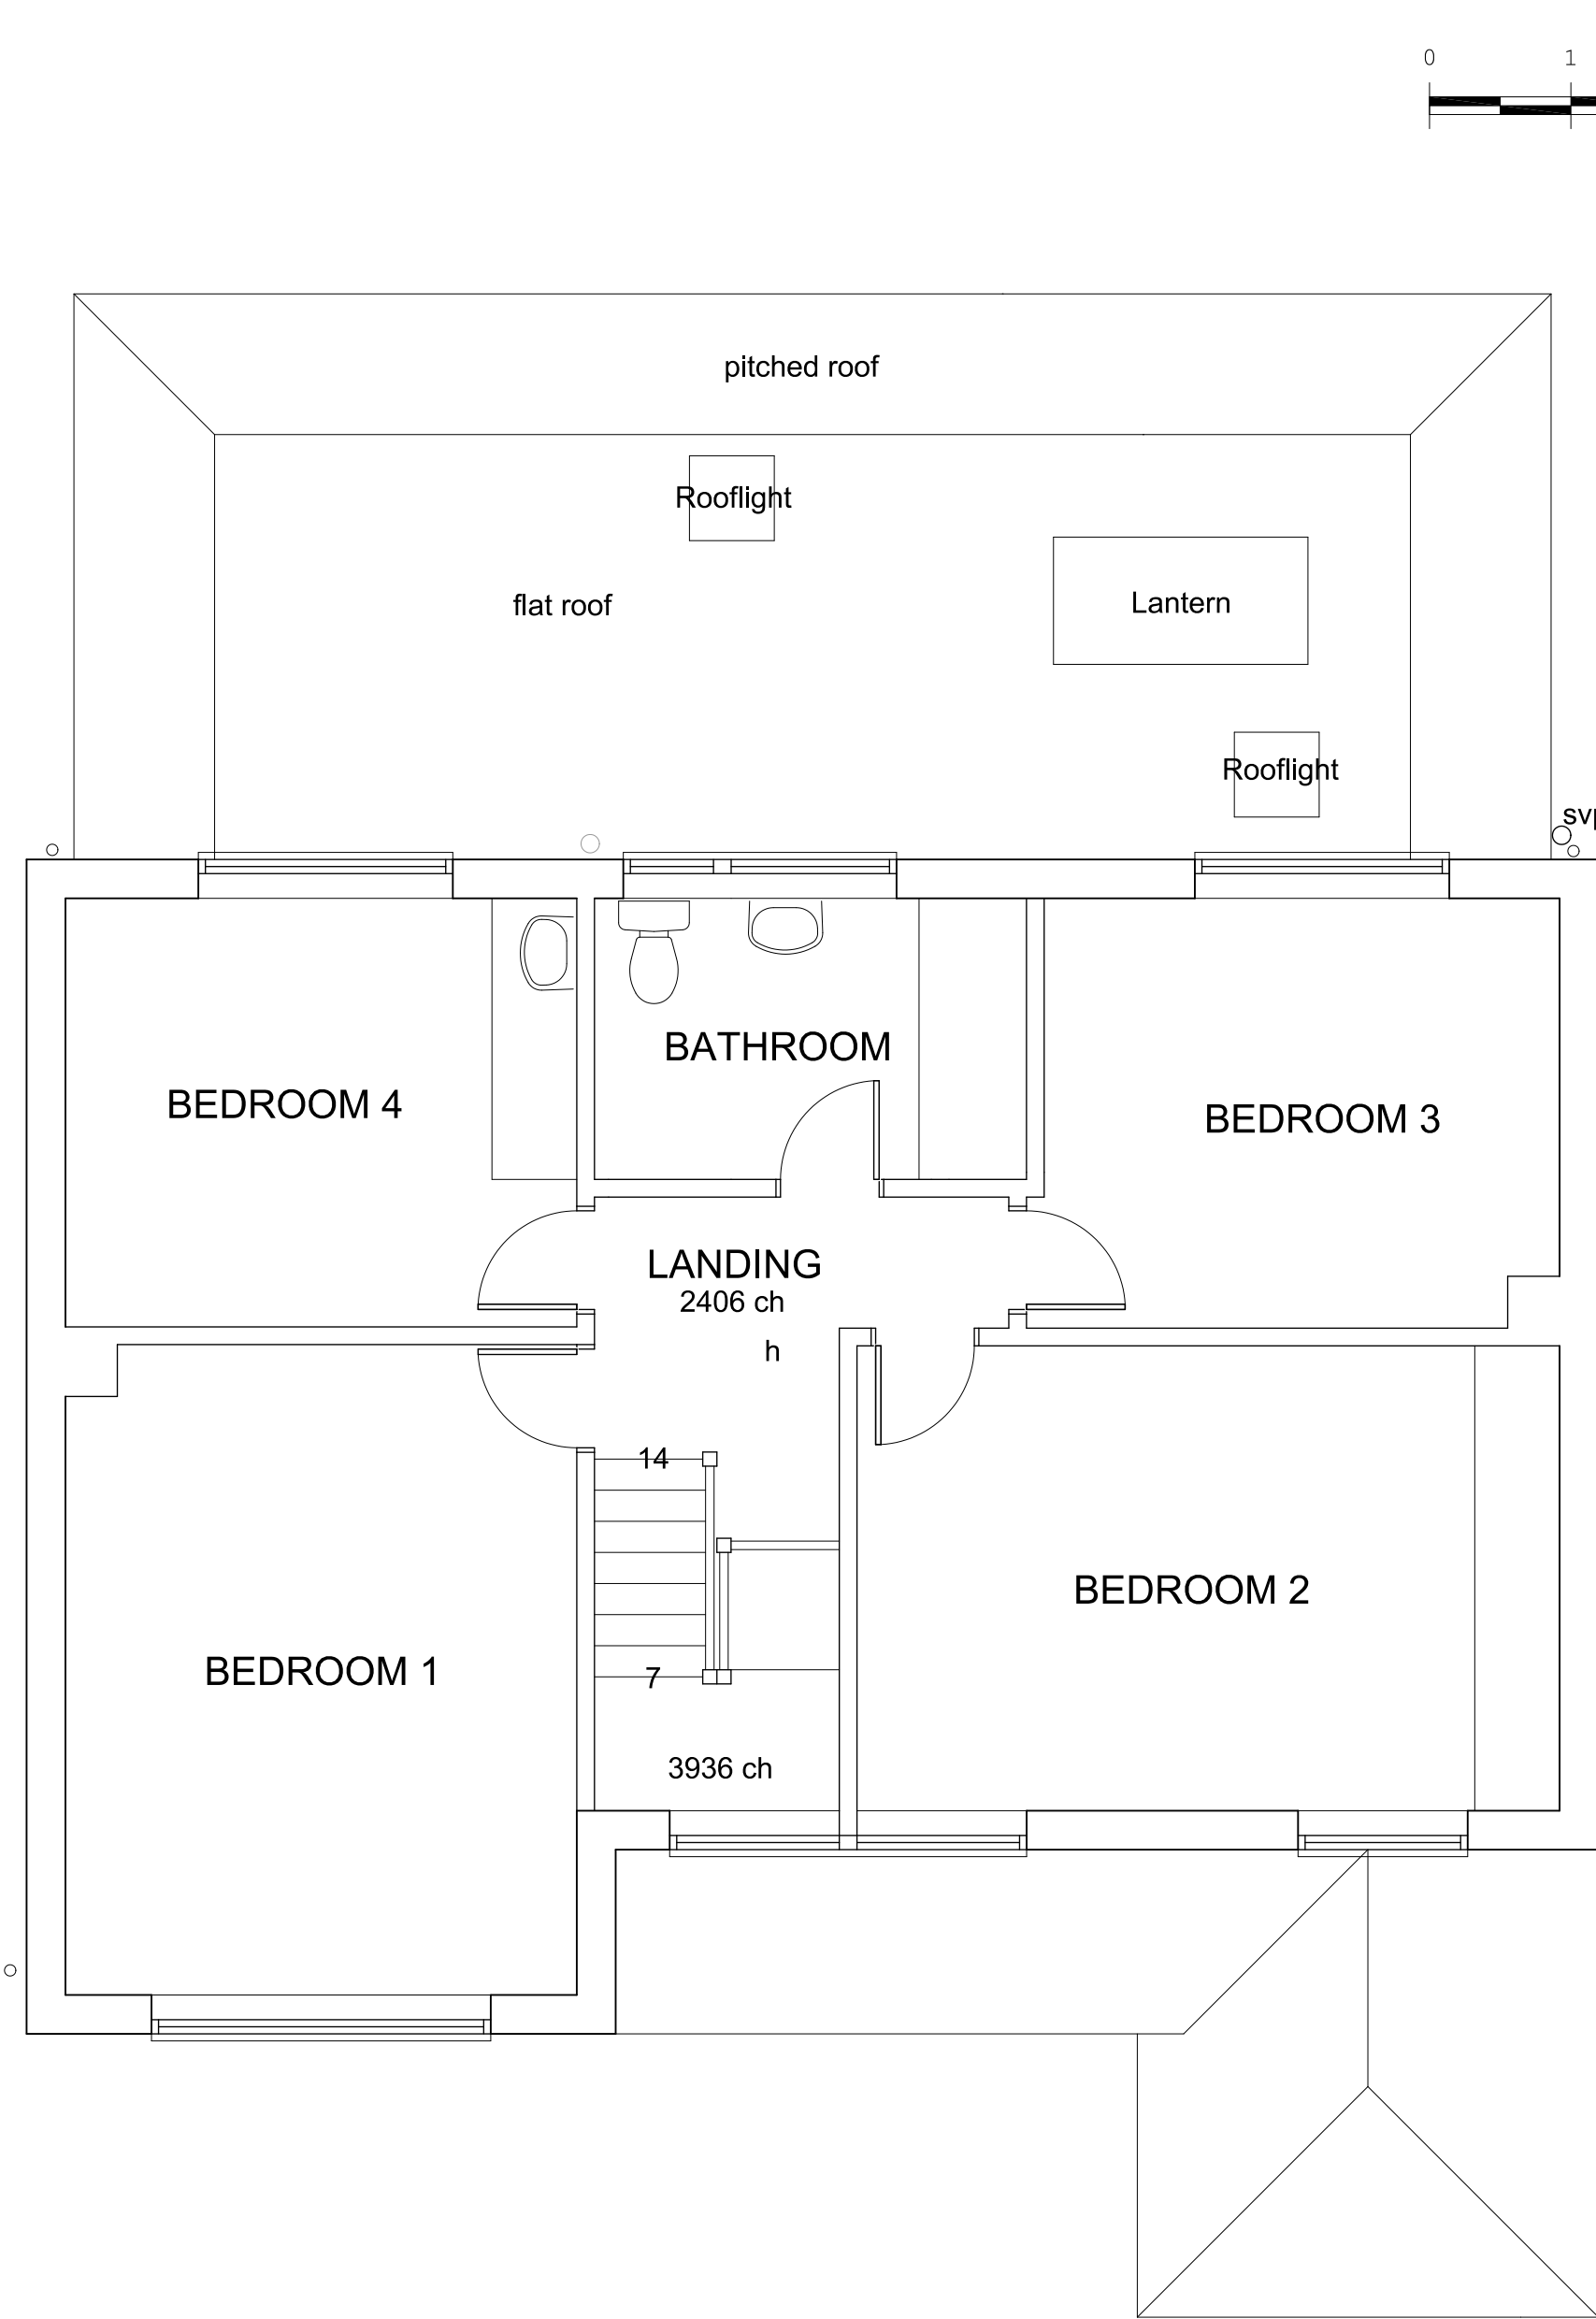

FIRST FLOOR PLAN

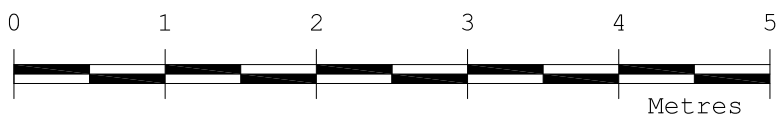

scale

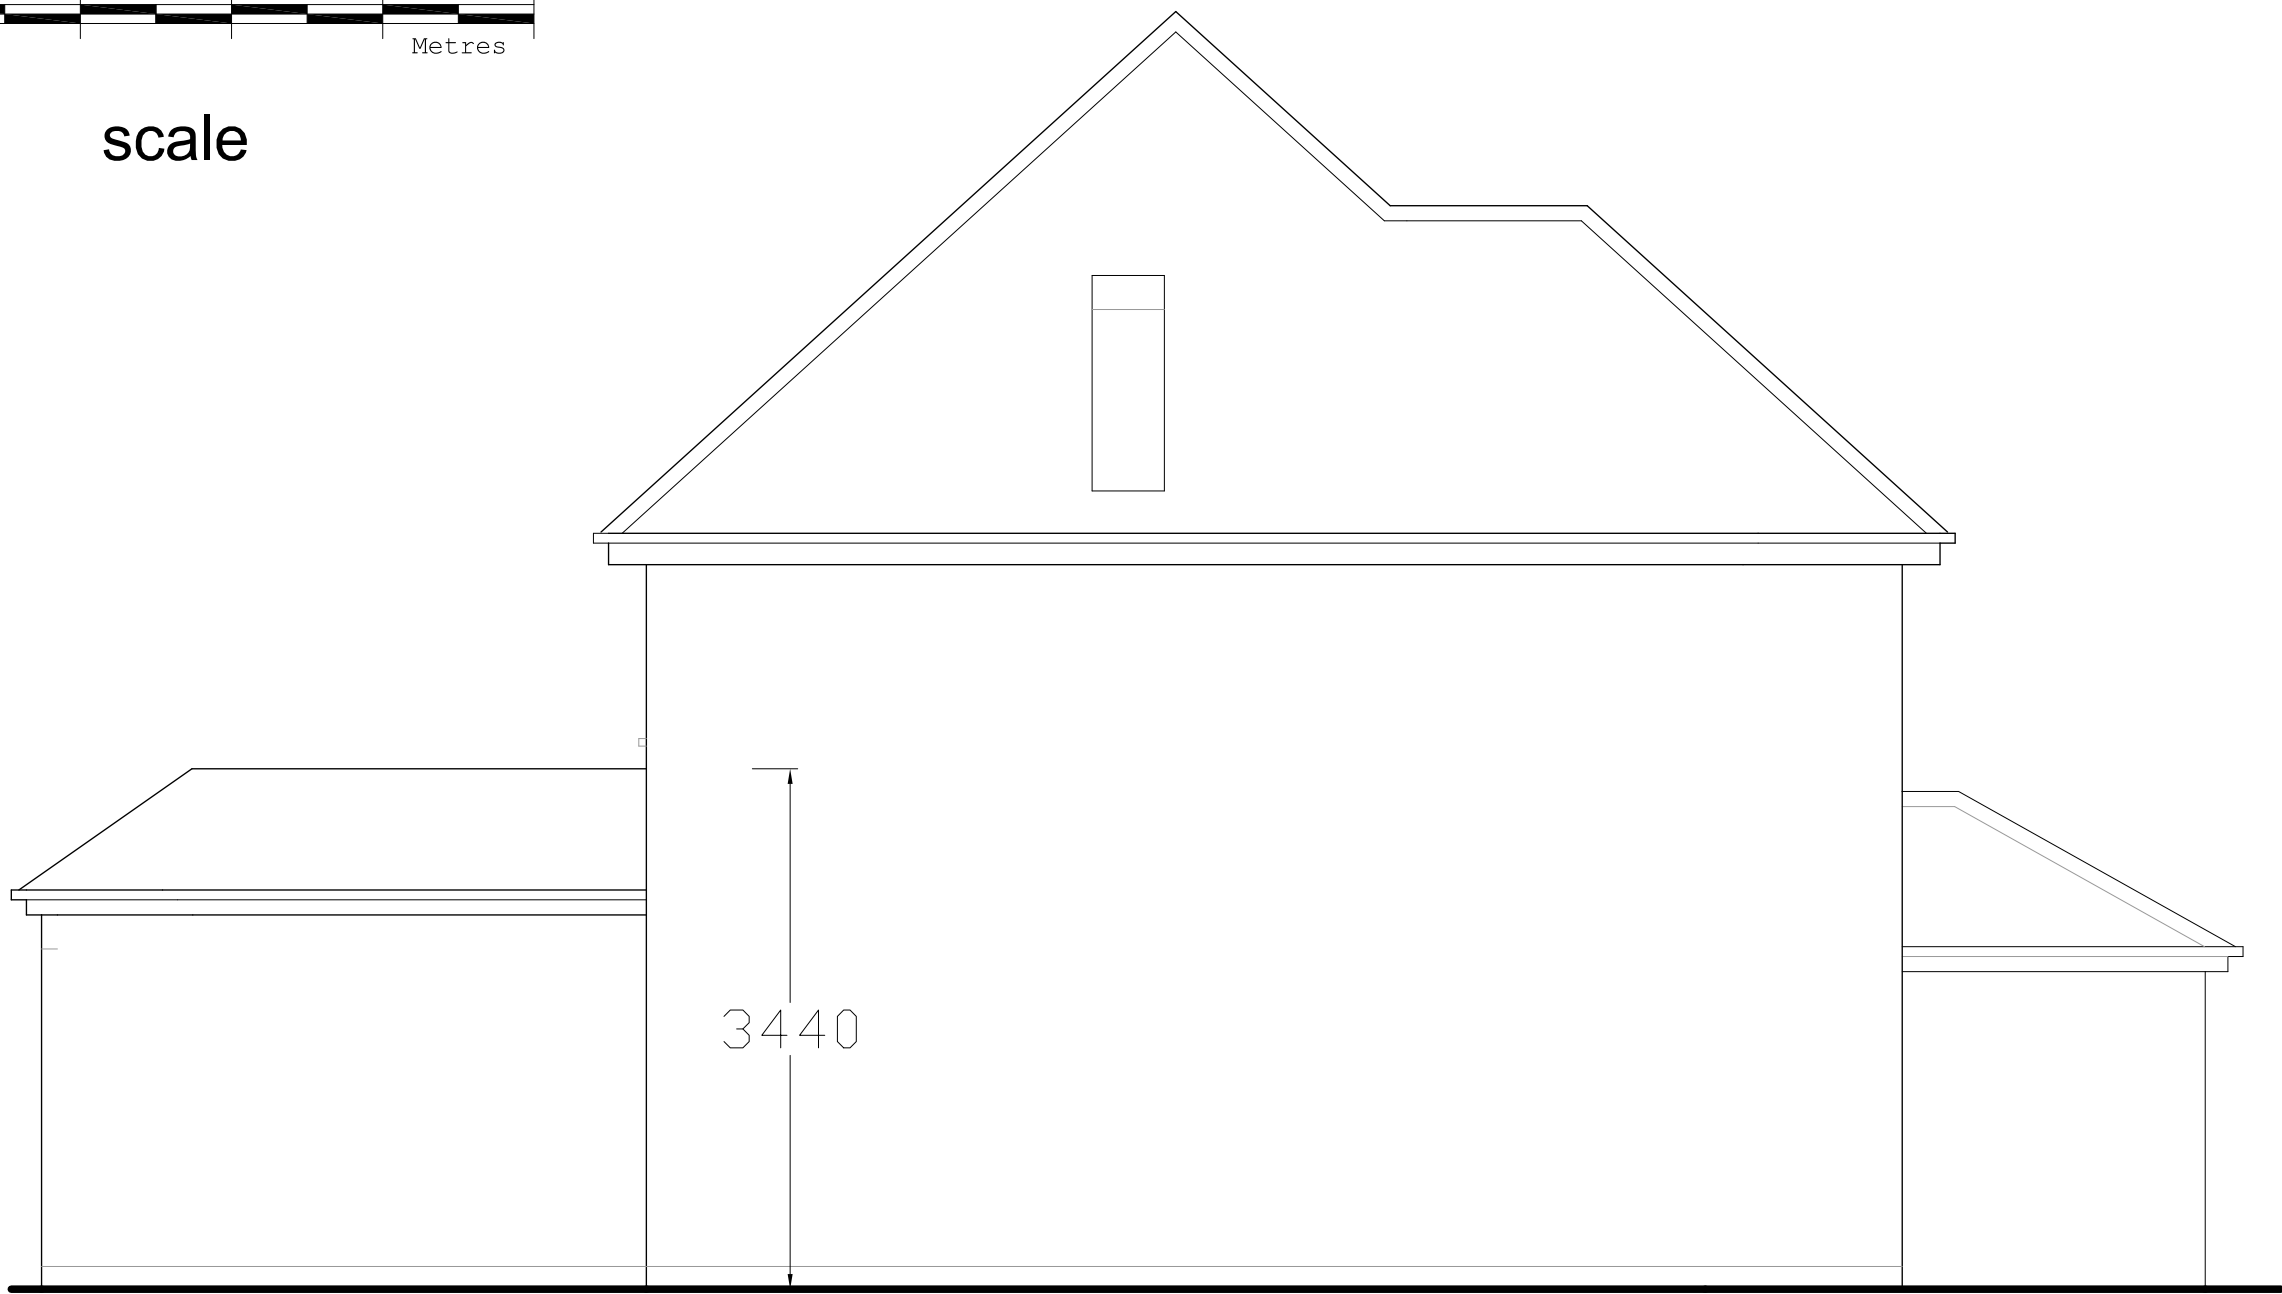

SIDE ELEVATION 2

Revision	Description	Date
This drawing must not be re-issued, loaned or copied without consent of M. Baldwin ©		
www.plansdesigned.co.uk Mark Baldwin (MRIC, MCIOB, MCIAA) CHARTERED SURVEYING & ARCHITECTURAL CONSULTANT Telephone : 01895 254456		
Client: Mr. S. Mowberry.		
Project: 2 THE WOODS, ICKENHAM UB10 8NN.		
Description: PROPOSED PLANS & ELEVATIONS.		
Scale: 1:50 @ A1	Date: July 20	
Project No: MB / 3762 / 2	Rev. -	