




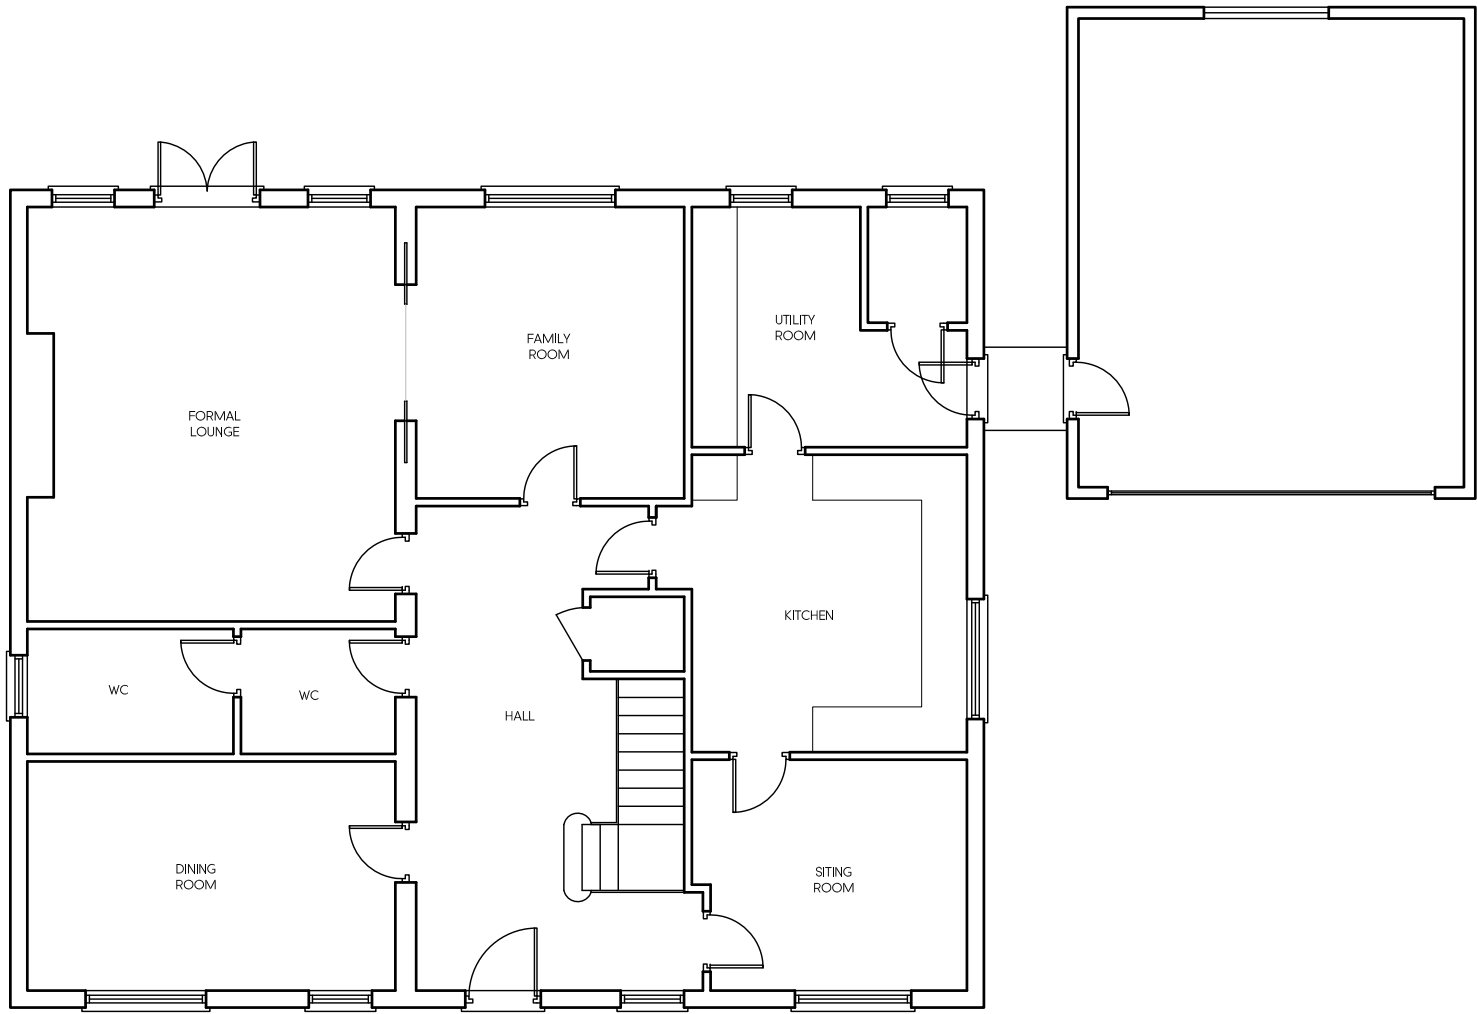

PROPOSED GROUND FLOOR PLAN

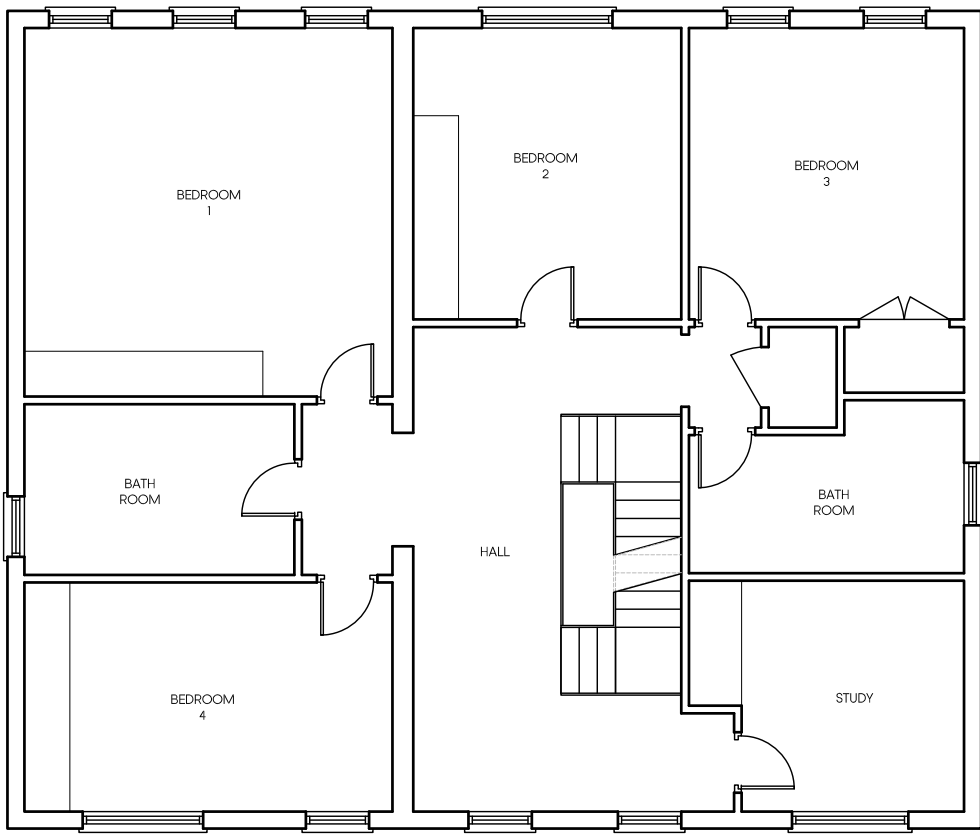

PROPOSED FIRST FLOOR PLAN

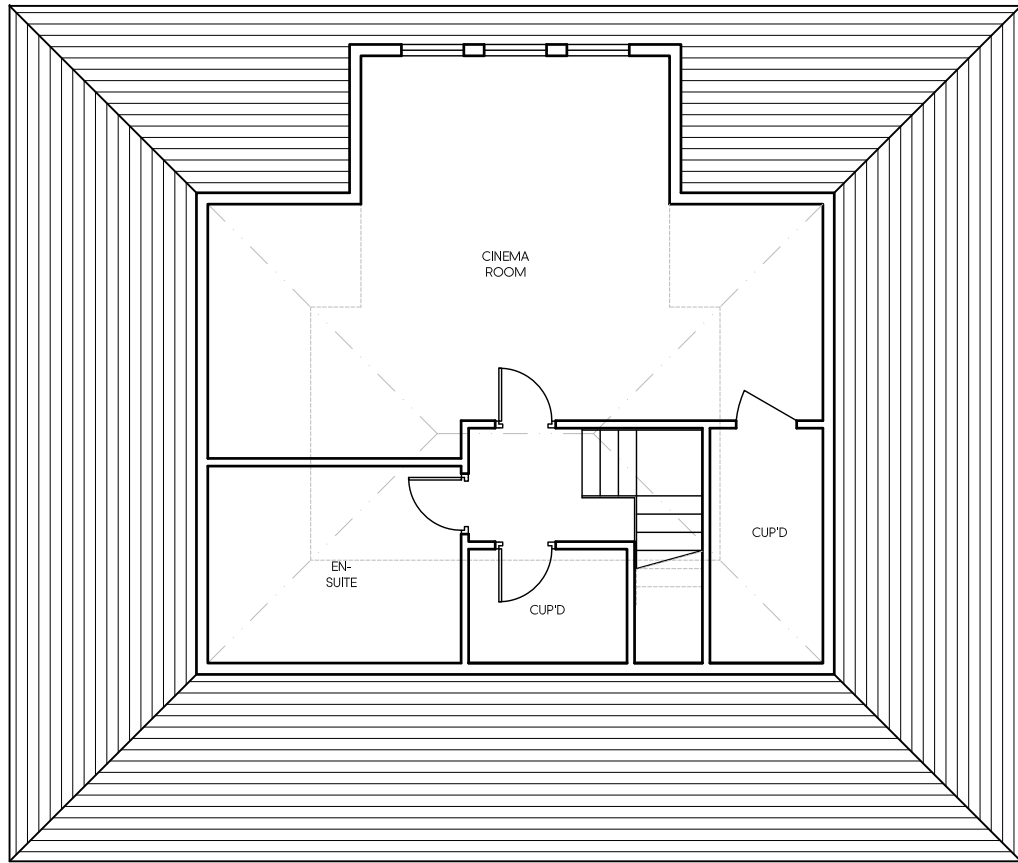


PROPOSED SECOND FLOOR PLAN



PROPOSED FRONT ELEVATION




PROPOSED SIDE ELEVATION

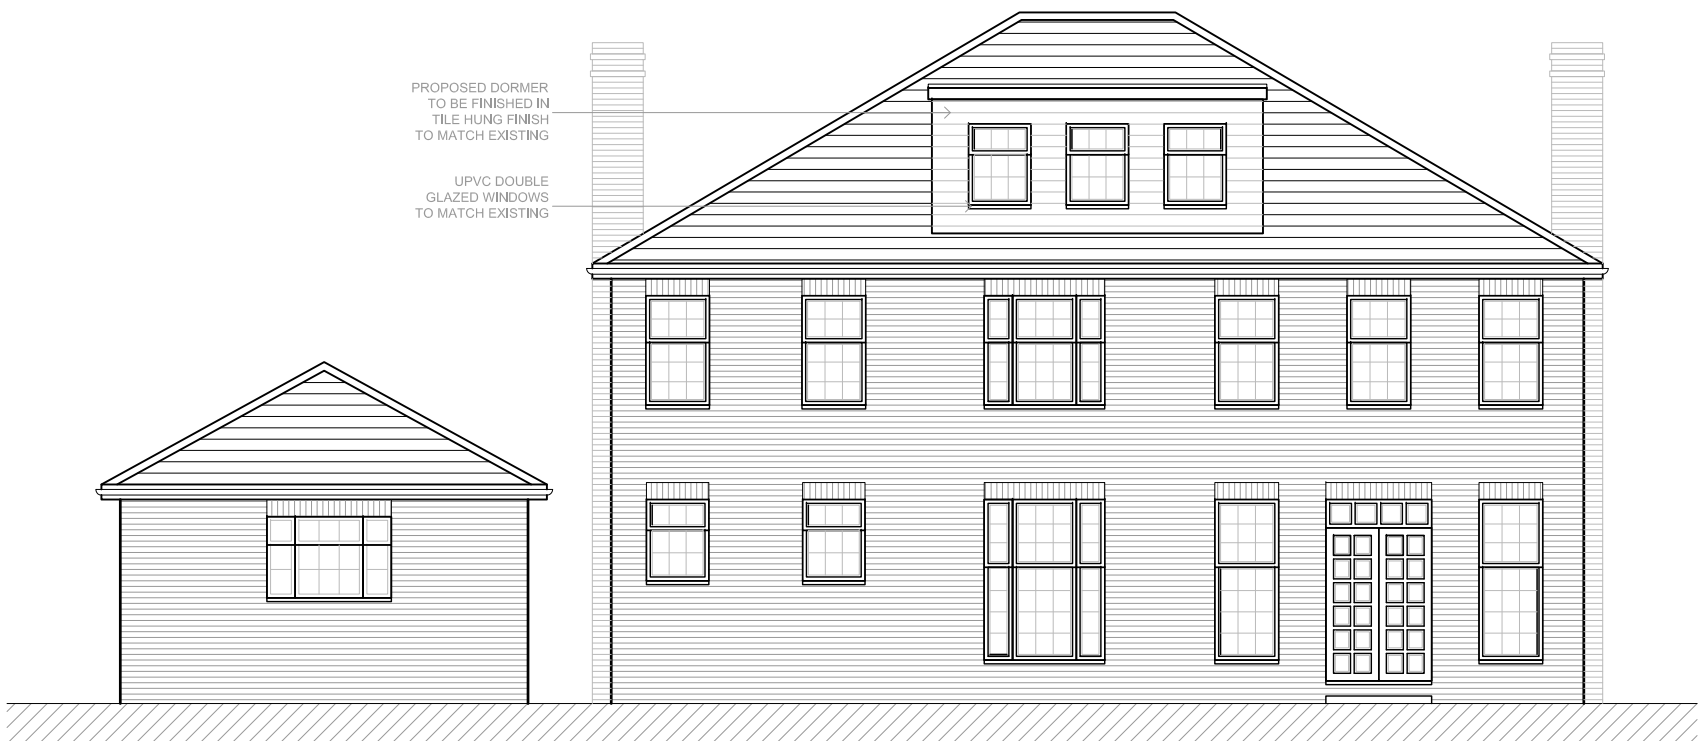

PROPOSED REAR ELEVATION



PROPOSED SIDE ELEVATION

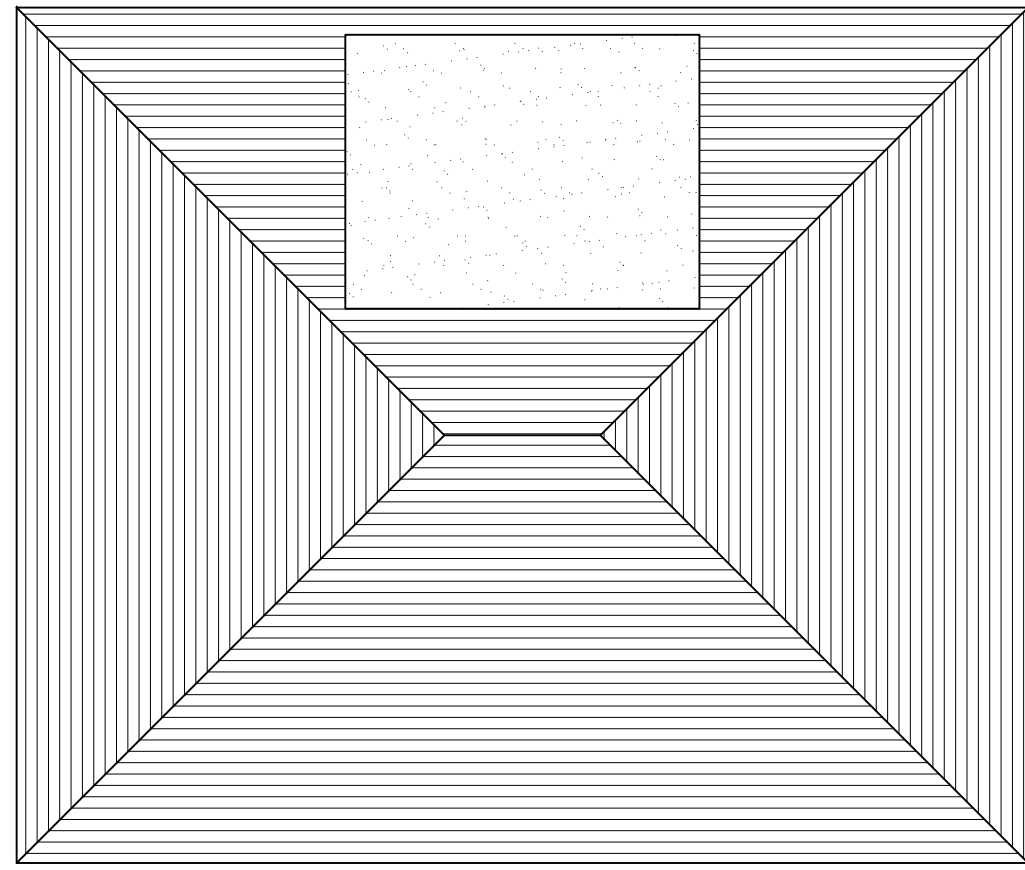

PROPOSED ROOF PLAN



LOCATION PLAN
SCALE 1:1250

A	20.01.17	AMENDED FOR VALIDATION	BR
Rev	Date	Description	Init.

Client

MR & MRS VASWANI

Project Title
PROPOSED LOFT CONVERSION WITH REAR DORMER

25 COPSE WOOD WAY, NORTHWOOD, HA6 2TZ
Drawing Title

PROPOSED PLANS & ELEVATIONS

Cad File	Sheet Size	Scale
P001	A1	1:100
Drawn by	Drawing Date	Approved by
BR	JAN 2017	NJ
Project No.	Drawing No.	Revision
1618	P202	A

Jutla Architects

Argyle House, Joel Street,
Northwood Hills, Middlesex, HA6 1NW
t 01923 840077 f 01923 840078
info@jutla-architects.com
jutla-architects.com

This drawing is property of Jutla Architects Ltd © and must not be copied or otherwise reproduced. All dimensions must be checked on site before commencing work. No dimensions to be scaled from this drawing. This drawing was produced using AutoCad 2016.

PLANNING ISSUE