



boundary

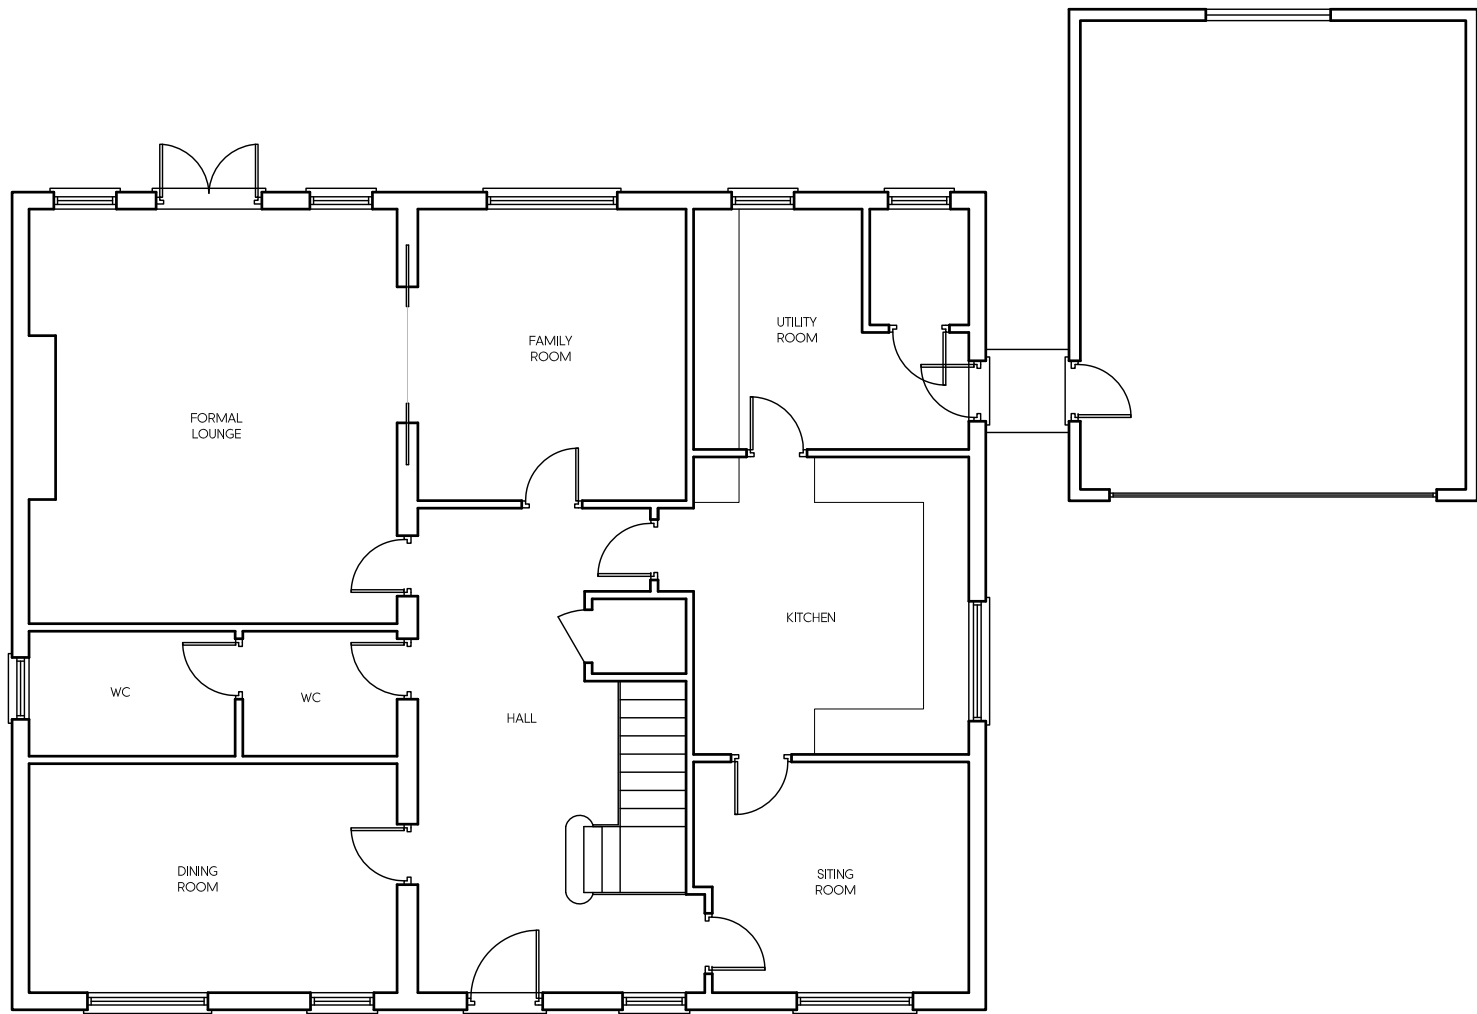

EXISTING GROUND FLOOR PLAN


boundary

boundary

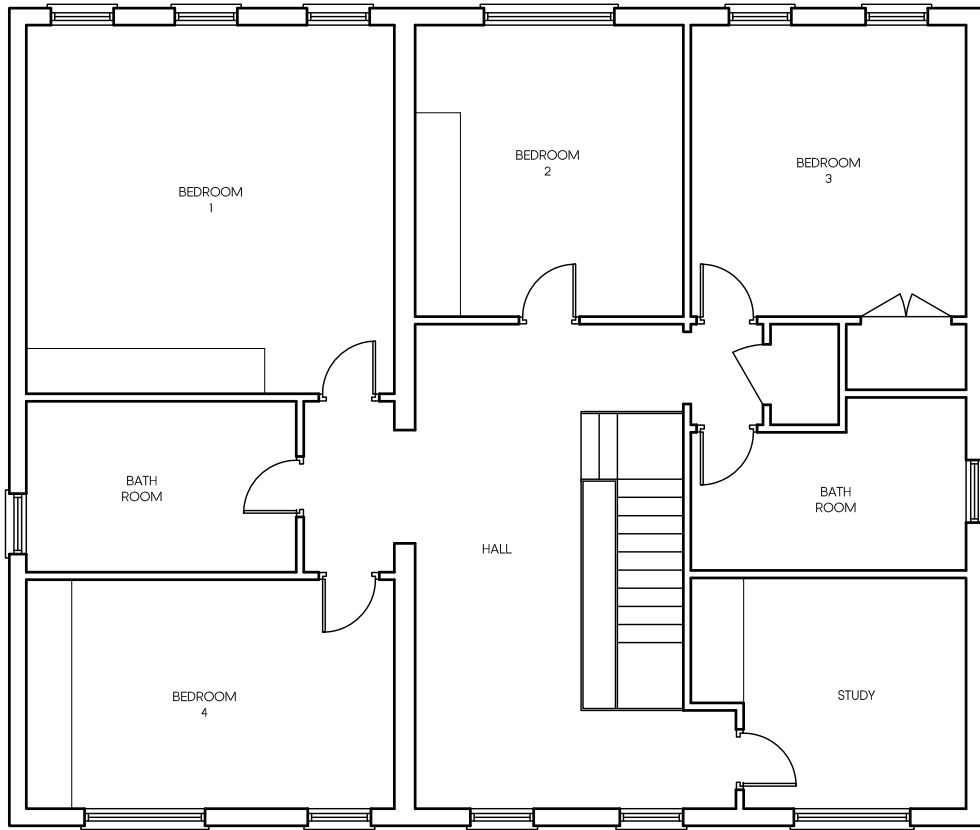


EXISTING FIRST FLOOR PLAN

boundary

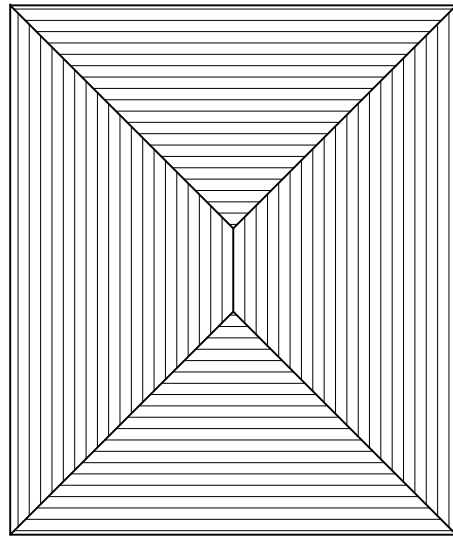


boundary

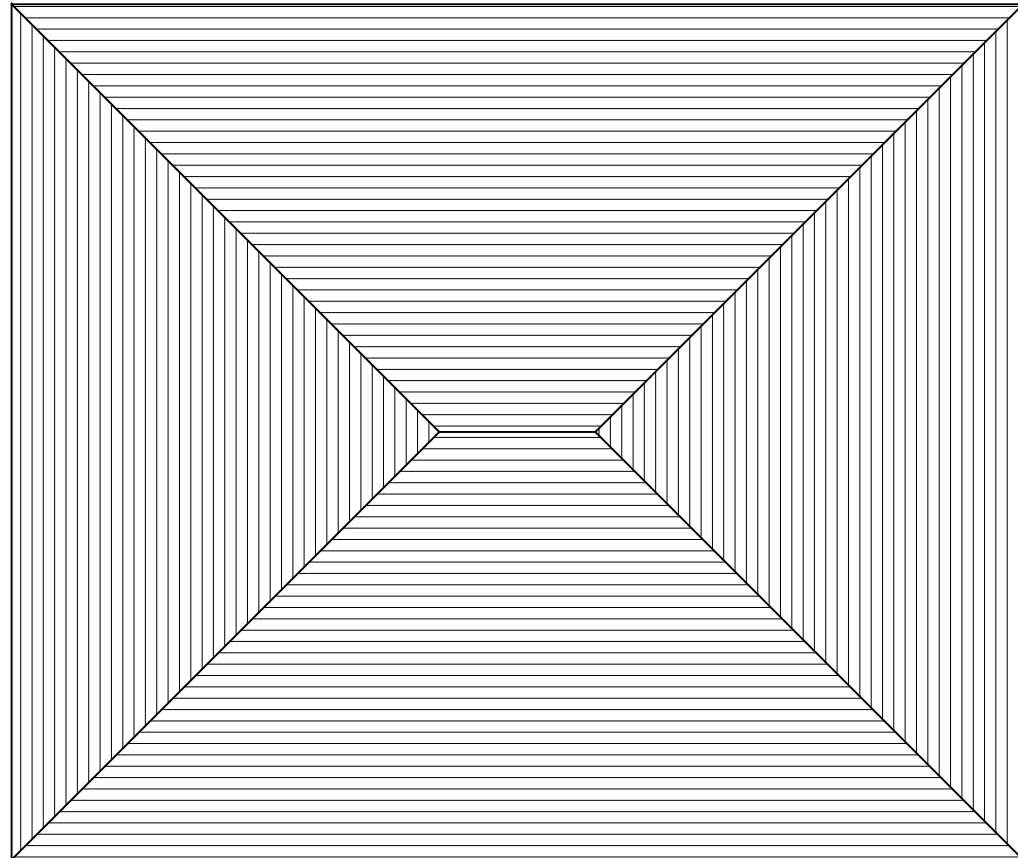

EXISTING ROOF PLAN

boundary

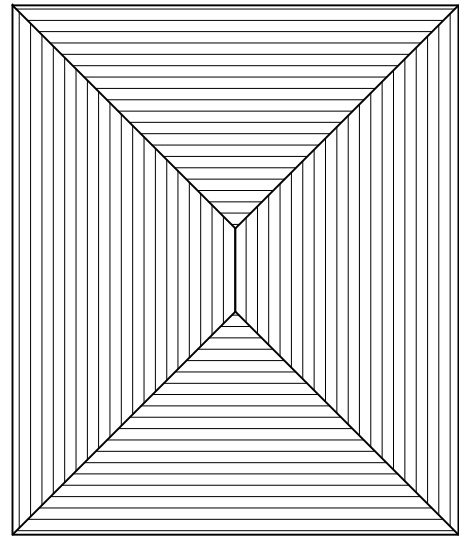

EXISTING FRONT ELEVATION



EXISTING SIDE ELEVATION



EXISTING REAR ELEVATION



EXISTING SIDE ELEVATION



LOCATION PLAN
SCALE 1:1250

Rev	Date	Description	Init.
Client			

MR & MRS VASWANI

Project Title
PROPOSED LOFT CONVERSION WITH REAR DORMER

25 COPSE WOOD WAY, NORTHWOOD, HA6 2TZ
Drawing Title

EXISTING PLANS & ELEVATIONS

Cad File	Sheet Size	Scale
P001	A1	1:100
Drawn by	Drawing Date	Approved by
BR	JAN 2017	NJ
Project No.	Drawing No.	Revision
1618	P201	-

Juttla Architects

Argyle House, Joel Street,
Northwood Hills, Middlesex, HA6 1NW
t 01923 840077 f 01923 840078
info@juttla-architects.com
juttla-architects.com

This drawing is property of Juttla Architects Ltd © and must not be copied or otherwise reproduced. All dimensions must be checked on site before commencing work. No dimensions to be scaled from this drawing. This drawing was produced using AutoCad 2016.

PLANNING ISSUE