



COPYRIGHT DO NOT SCALE FROM THIS DRAWING. CONTRACTOR MUST CONFIRM SITE DIMENSIONS BEFORE COMMENCEMENT OF WORK. THIS DRAWING OR DESIGN IS THE COPYRIGHT AND MAY NOT BE REPRODUCED WITHOUT WRITTEN CONSENT OF THE DESIGNER. CONTRACTOR RESPONSIBLE FOR CORRECT SETTING OUT ON SITE. ANY DISCREPANCIES TO BE NOTED TO THE DESIGNER IMMEDIATELY.		
MARKED	REVISION	DATE
A		

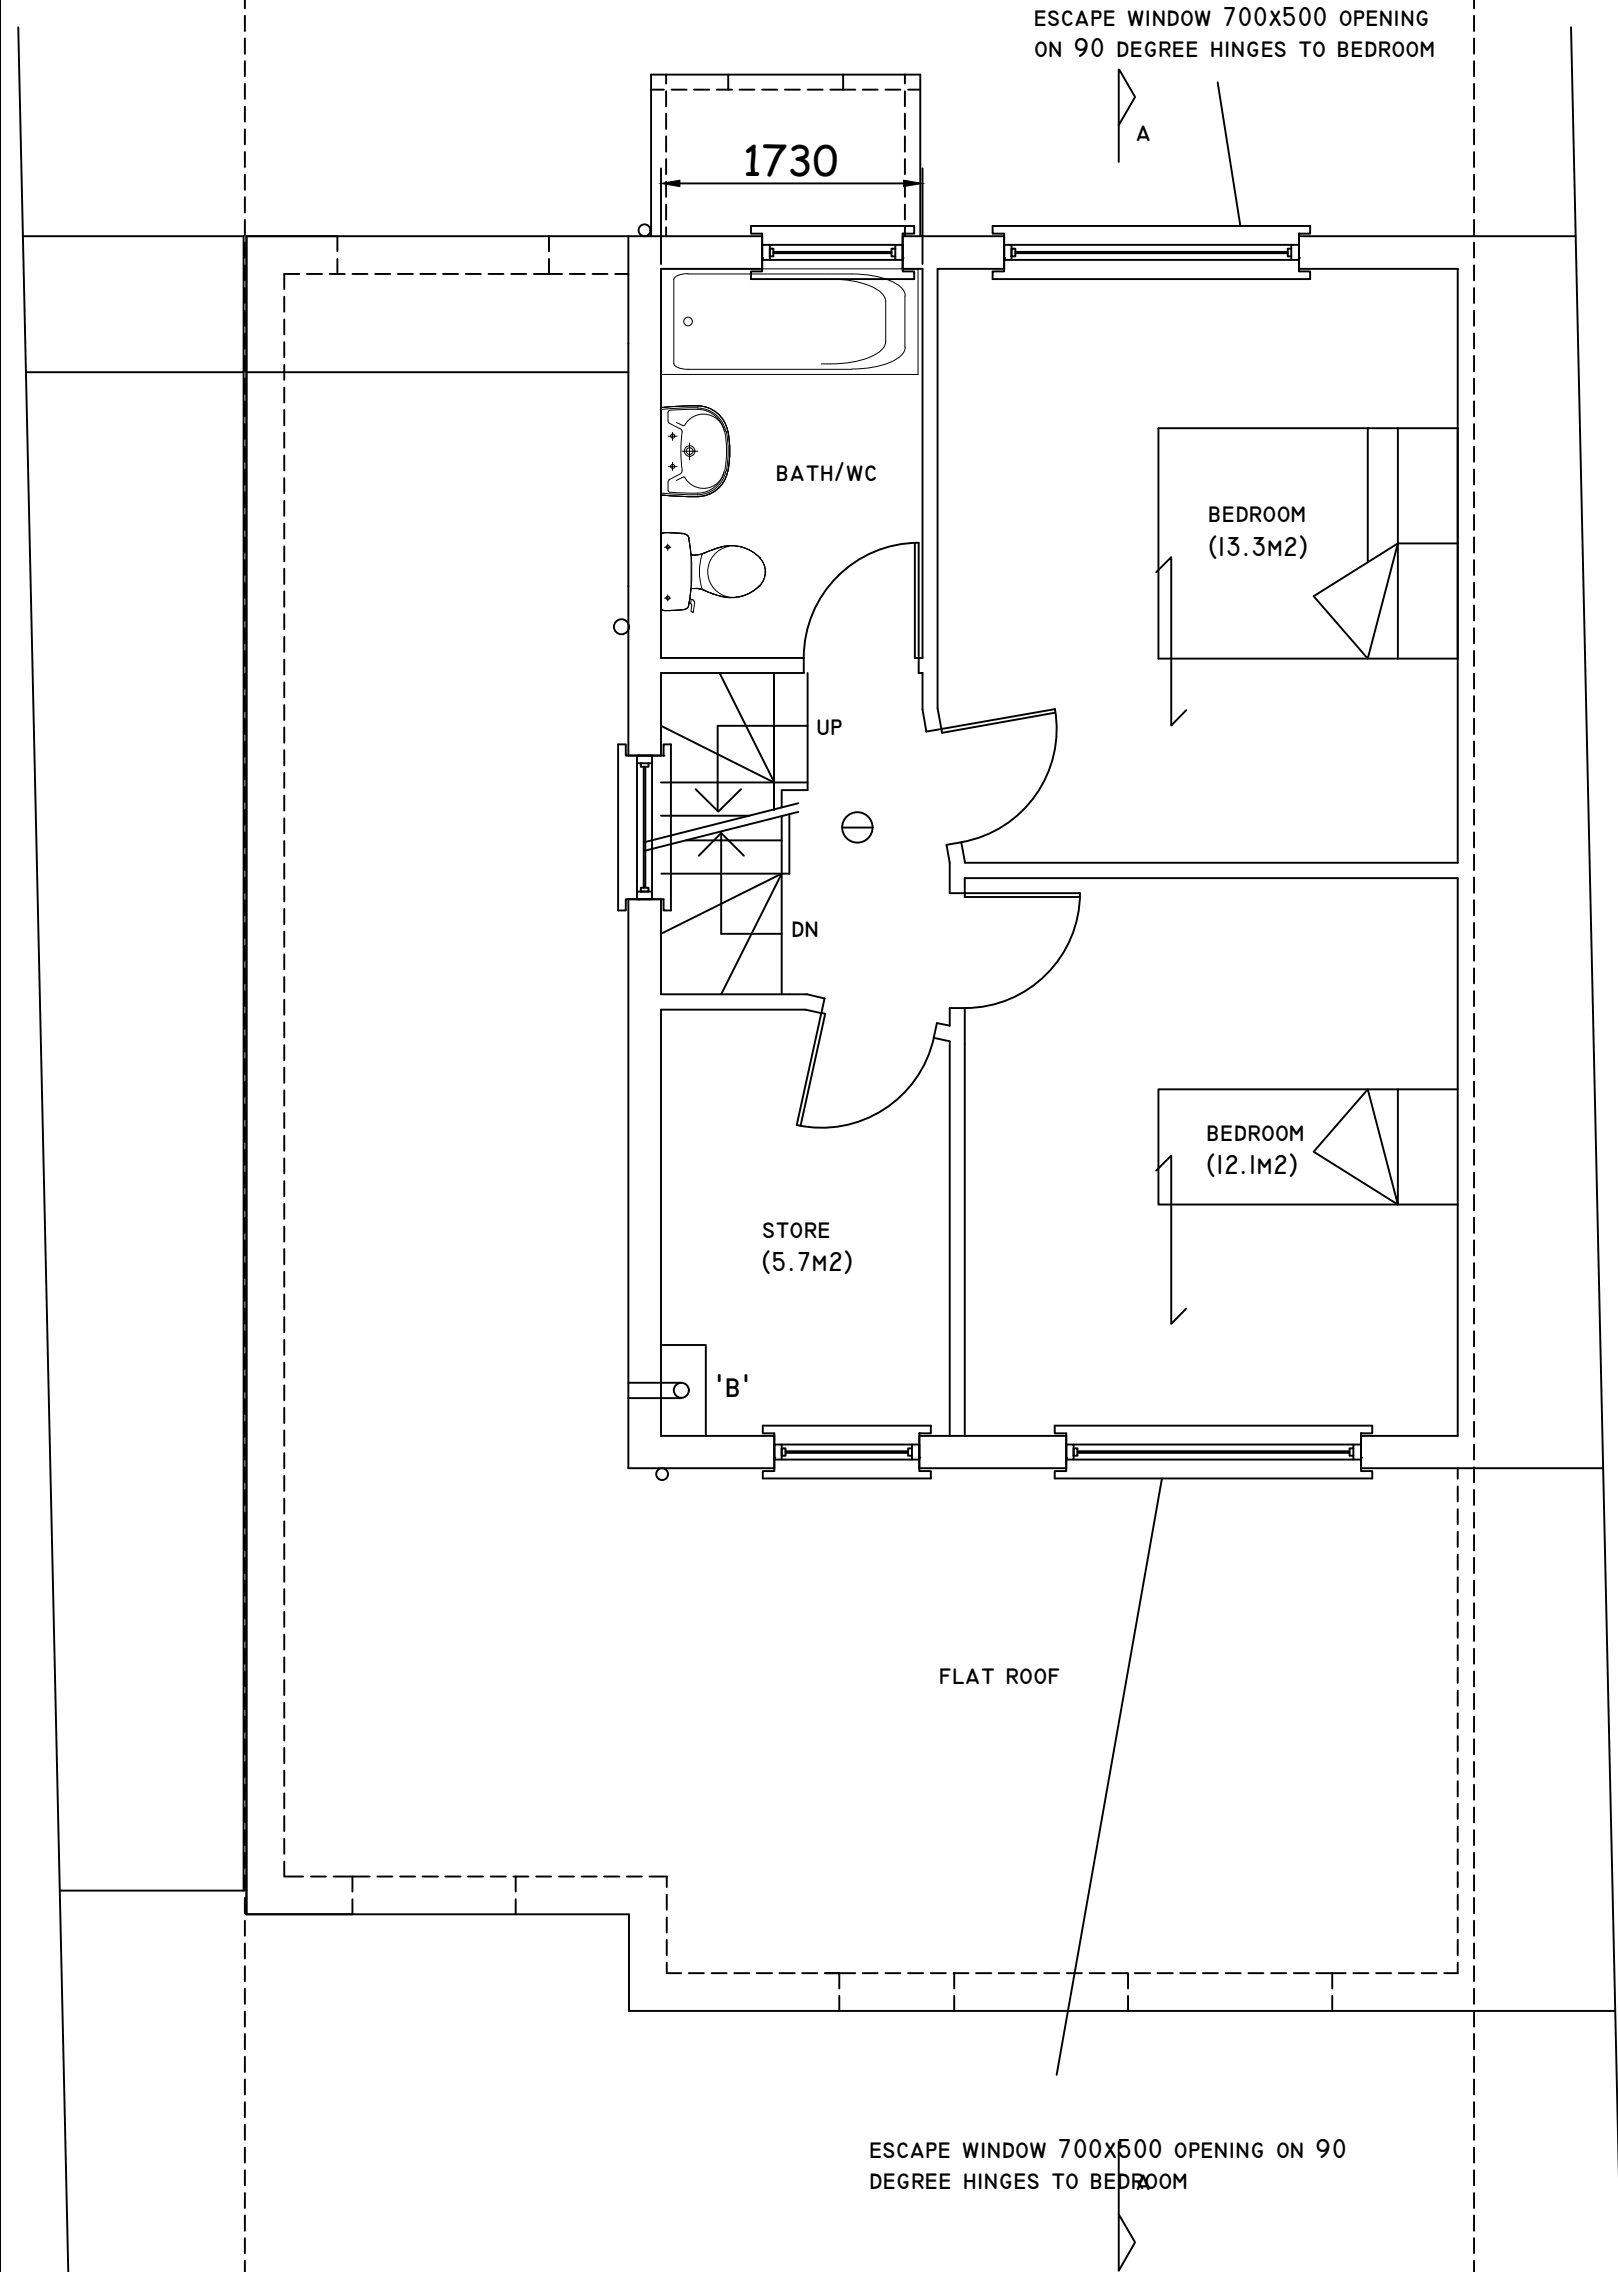

FIRST FLOOR PLAN-FLAT 31A

GROSS INTERNAL FLOOR AREA (GROUND, FIRST FLOOR + LOFT FLOOR) = 76.5M2
-2BEDROOMS 3PERSON FLAT



 	CHECKED:	DATE: FEB 2022	DRAWING TITLE: PROPOSED FIRST FLOOR PLAN	PROJECT: 31 SHAKESPEARE AVENUE HAYES UB4 0BB	
	DRAWN:	SCALE: 1:50			
	DRAWING NUMBER: 02				