


COPYRIGHT DO NOT SCALE FROM THIS DRAWING. CONTRACTOR MUST CONFIRM SITE DIMENSIONS BEFORE COMMENCEMENT OF WORK. THIS DRAWING OR DESIGN IS THE COPYRIGHT AND MAY NOT BE REPRODUCED WITHOUT WRITTEN CONSENT. CONTRACTOR RESPONSIBLE FOR CORRECT SETTING OUT ON SITE. ANY DISCREPANCIES TO BE NOTED TO THE DESIGNER IMMEDIATELY.		
MARKED	REVISION	DATE
A		



FRONT ELEVATION

MASS CONCRETE RAMP-UP 1:12 WITH LEVEL
ACCESS PLATFORM AND 100MM CONCRETE
UPSTAND EDGE

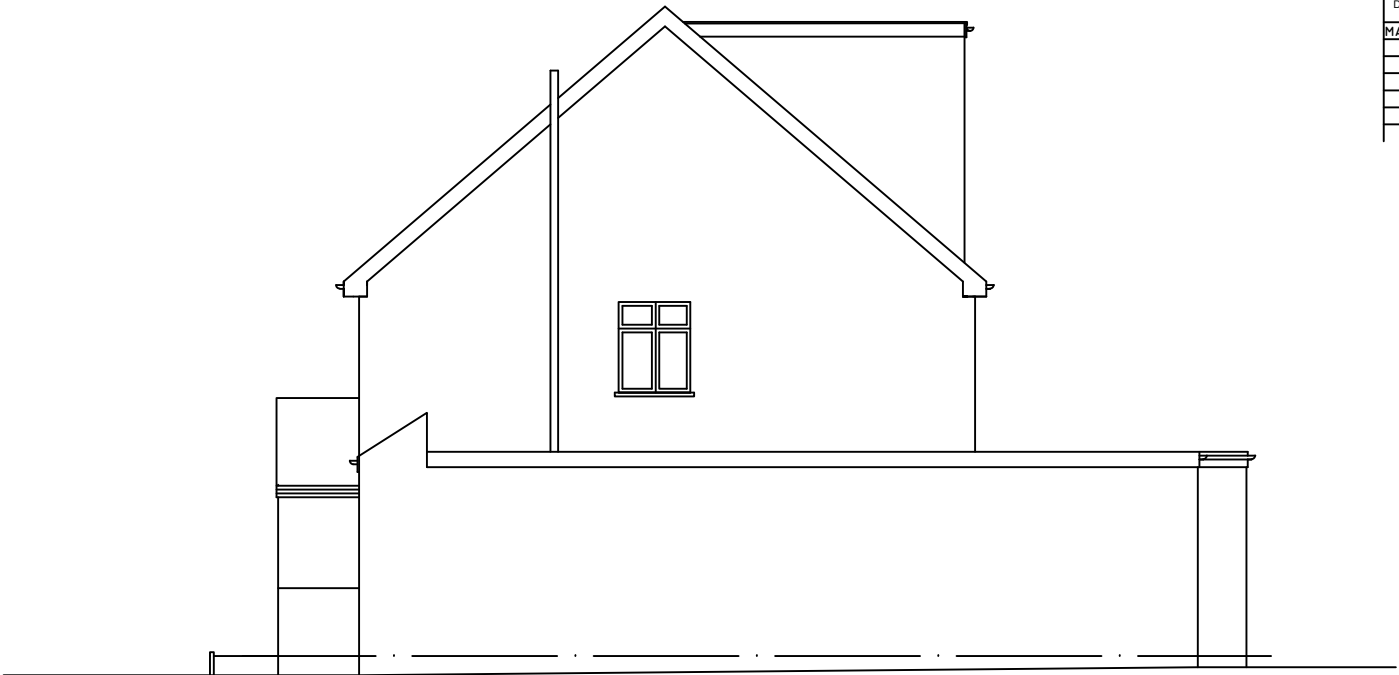


SIDE ELEVATION

NOTES:
EXTERNAL MATERIALS TO MATCH EXISTING





REAR ELEVATION

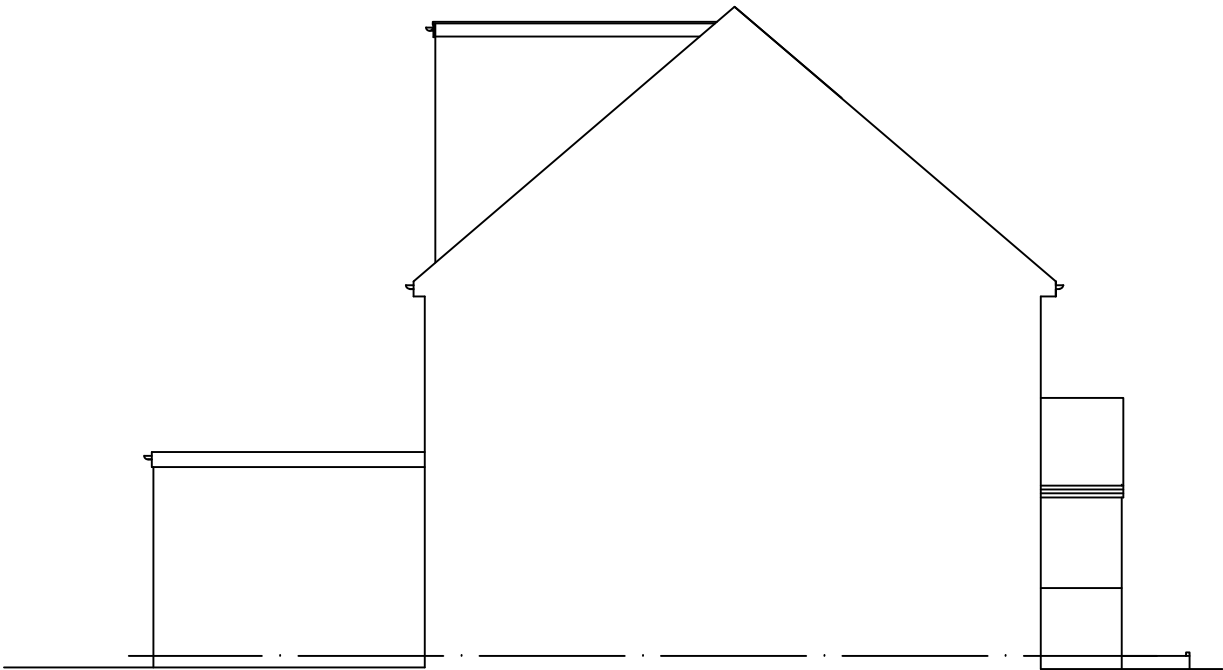

FLANK ELEVATION

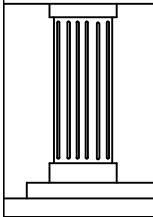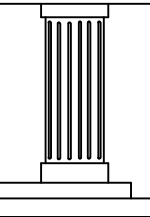

	CHECKED:	DATE: FEB 2022	DRAWING TITLE: PROPOSED ELEVATIONS	PROJECT: 31 SHAKESPEARE AVENUE HAYES UB4 0BB	
	DRAWN:	SCALE: 1:100			
	DRAWING NUMBER: 05				