



COPYRIGHT DO NOT SCALE FROM THIS DRAWING. CONTRACTOR MUST CONFIRM SITE DIMENSIONS BEFORE COMMENCEMENT OF WORK. THIS DRAWING OR DESIGN IS THE COPYRIGHT AND MAY NOT BE REPRODUCED WITHOUT WRITTEN CONSENT OF THE DESIGNER. CONTRACTOR RESPONSIBLE FOR CORRECT SETTING OUT ON SITE. ANY DISCREPANCIES TO BE NOTED TO THE DESIGNER IMMEDIATELY.		
MARKED	REVISION	DATE
A		

EXISTING JOINT VEHICLE
DROP KERB WITH NO.33

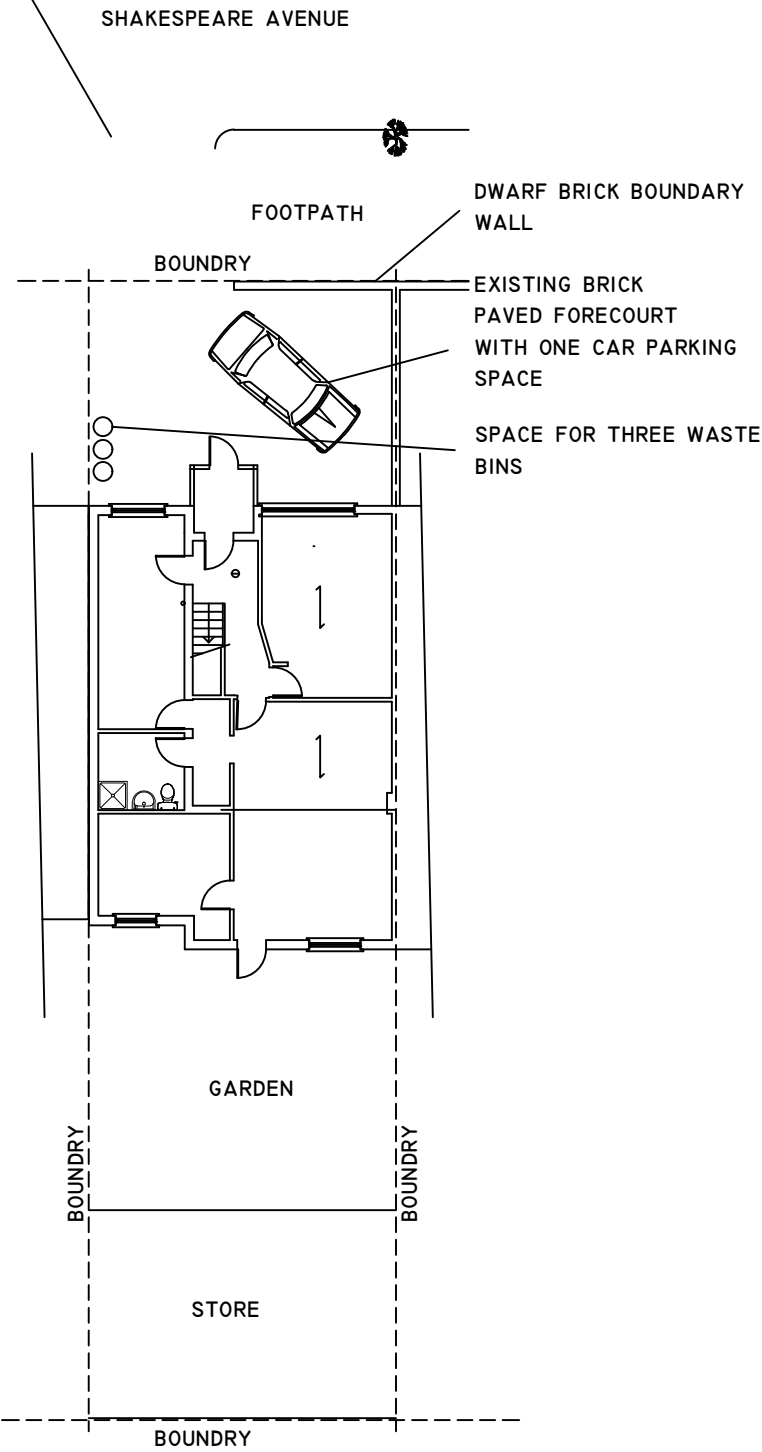


EXISTING SITE PLAN

SHAKESPEARE AVENUE

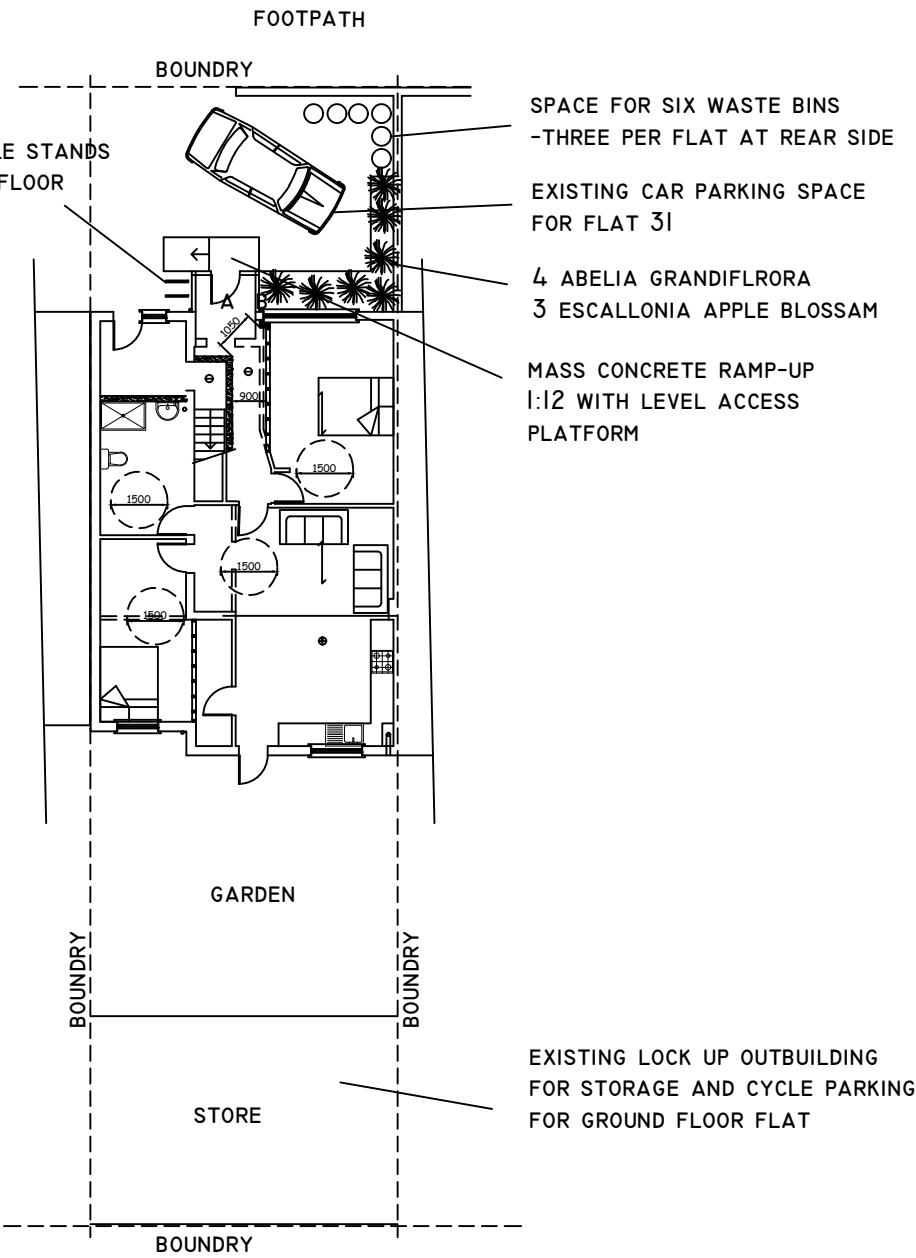

PROPOSED SITE PLAN

 

	CHECKED:	DATE: FEB 2022	DRAWING TITLE: EXISTING & PROPOSED SITE PLAN	PROJECT: 31 SHAKESPEARE AVENUE HAYES UB4 0BB	
	DRAWN:	SCALE: 1:200			
	DRAWING NUMBER: 09				