




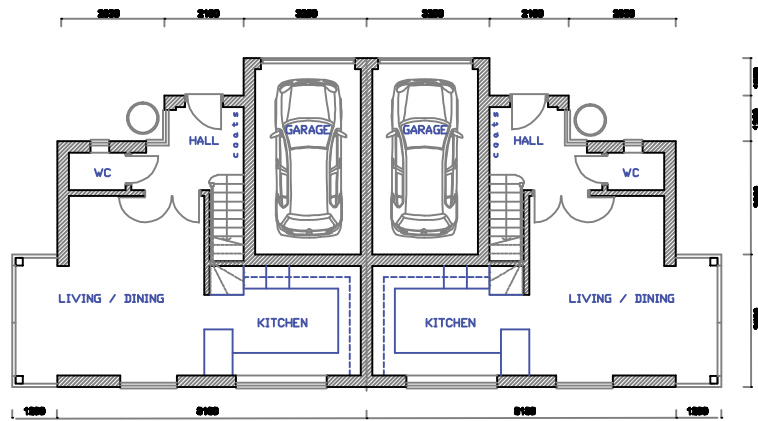

GROUND FLOOR PLAN

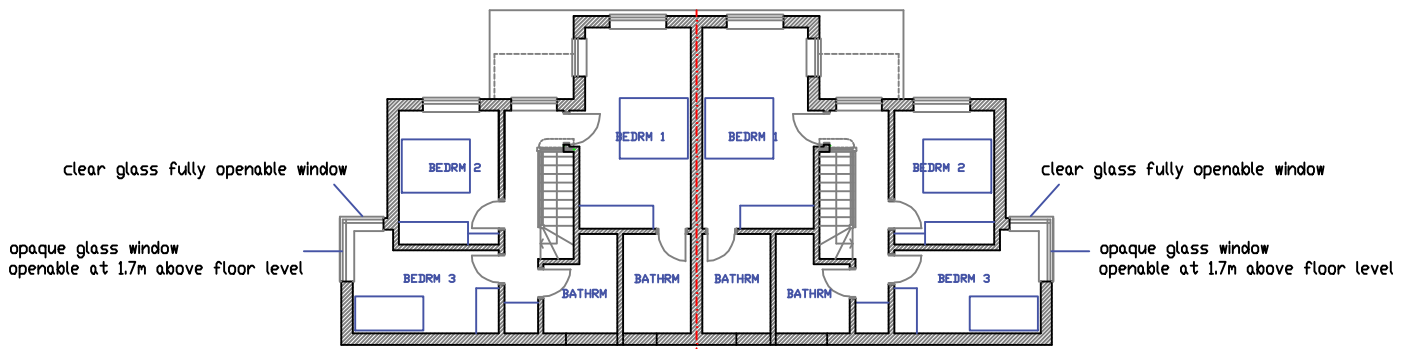

FIRST FLOOR PLAN

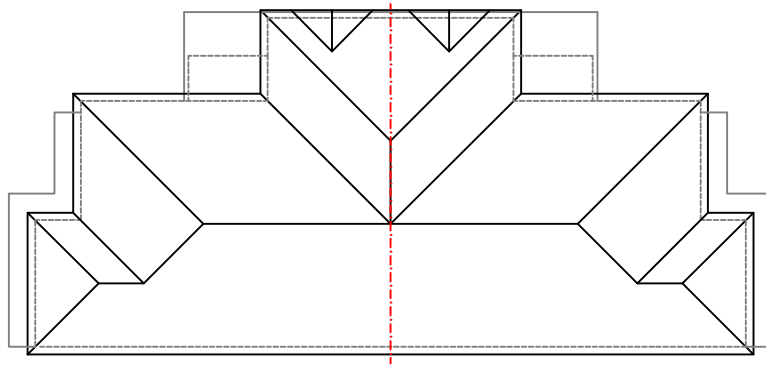

ROOF PLAN



|   |             |          |           |
|---|-------------|----------|-----------|
| <b>EMAR</b> chartered ARCHITECTS   |             |          |           |
| JOB ESTATE HOUSE, HUNTERS GROVE, UB3 3JF<br>Construction of 2No Dwelling Houses to replace One Existing Existing Building and Outbuildings |             |          | NO. H.02  |
| DRWG FLOOR & ROOF PLANS   |             |          | NO. PL.03 |
| DATE December 2019   | SCALE 1:200 | DRAWN MR | REV. D*   |