




FRONT ELEVATION



SIDE (GARDEN) ELEVATION A

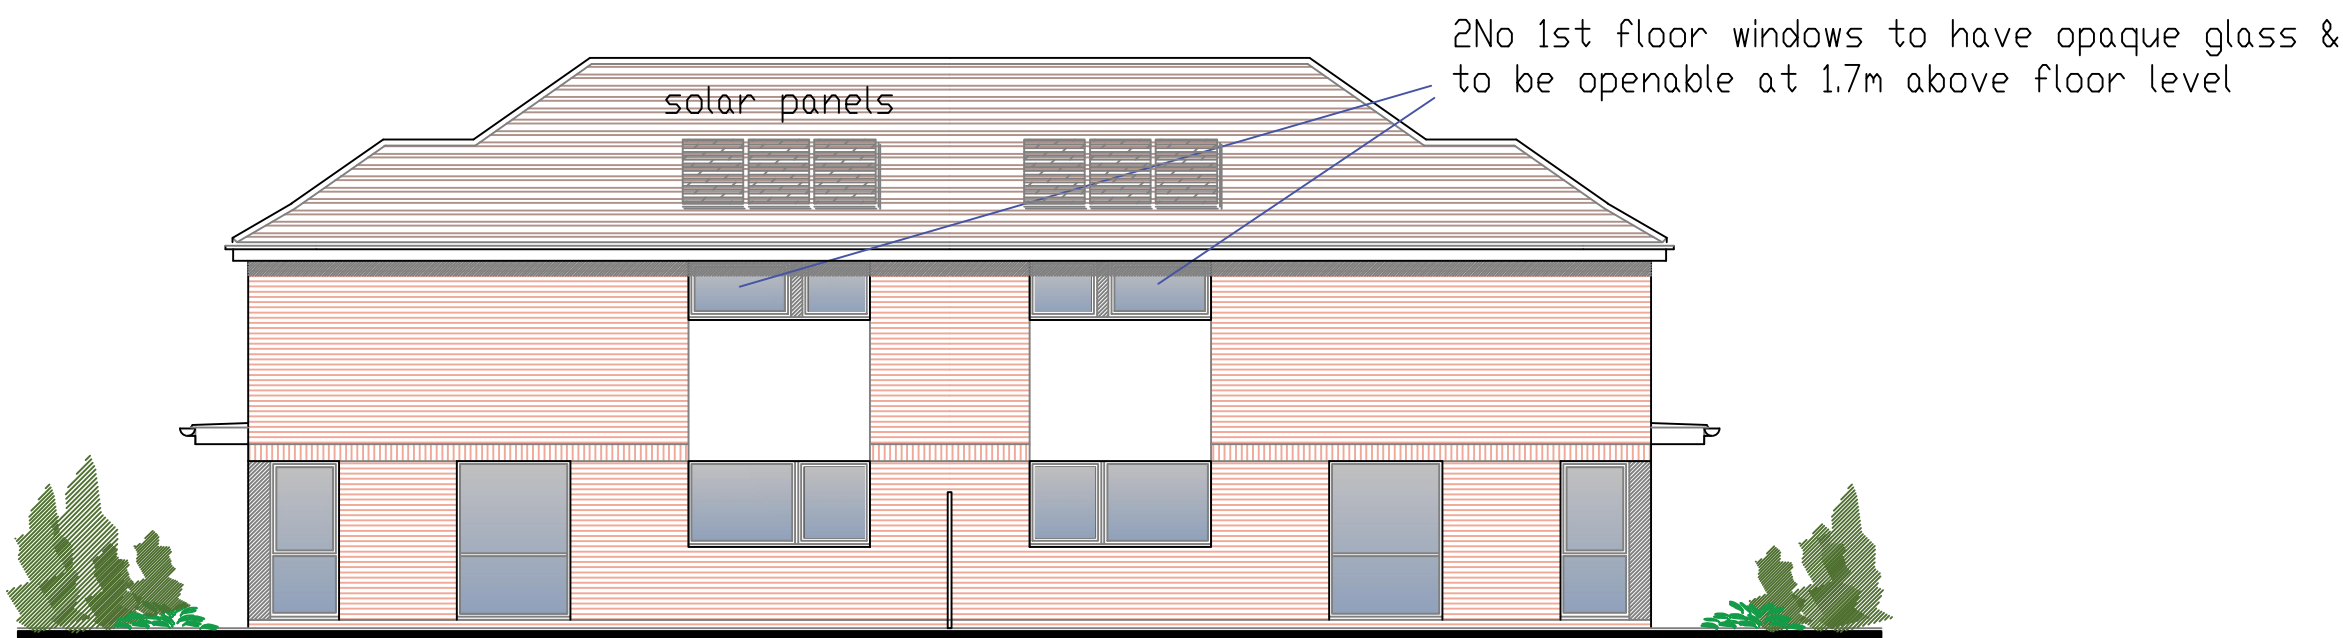

REAR ELEVATION



EXTERNAL MATERIALS

1 Facing Bricks

Ibstock - Bristol Orange Blend

2 Render

Weber - white

3 Roof Tiles

Wienerberger - 303 Rustic

SIDE (GARDEN) ELEVATION B



EMAR^{chartered}ARCHITECTS			
JOB ESTATE HOUSE, HUNTERS GROVE, UB3 3JF Construction of 2No Dwelling Houses to replace One Existing Existing Building and Outbuildings			NO. H.02
DRWG ELEVATIONS			NO. PL.04
DATE December 2019	SCALE 1:100	DRAWN MR	REV. A