




1 Existing Location Plan
1 : 1250

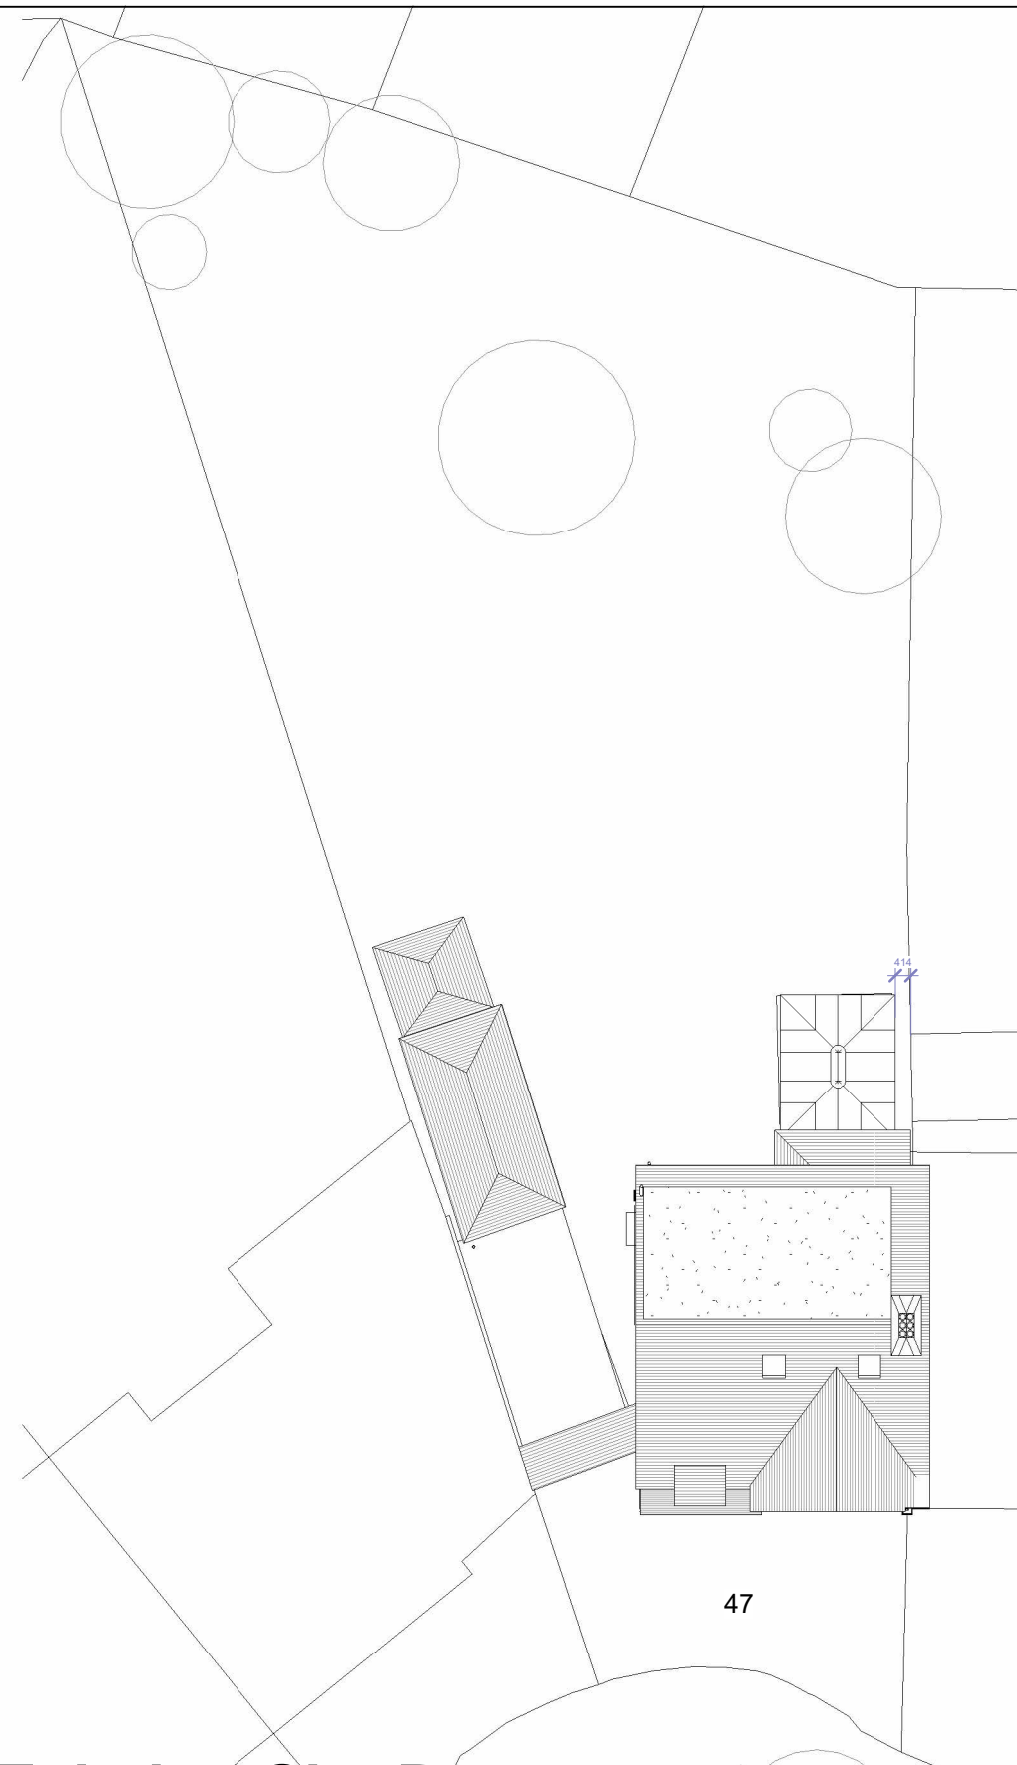


2 Existing Site Plan
1 : 200

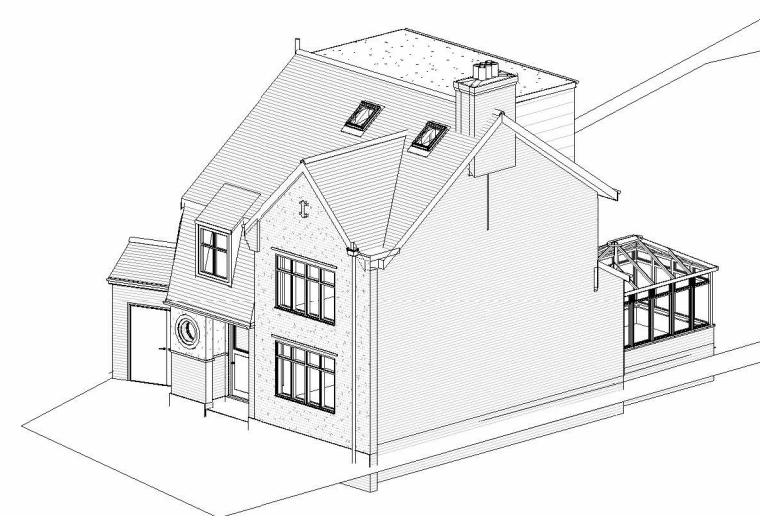

3 3D View 1

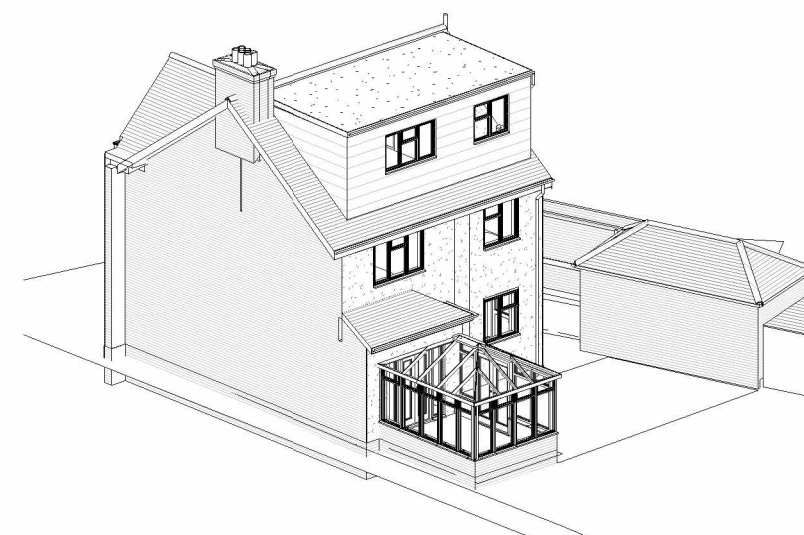

4 3D View 2

 

47 Deane way Ruislipip

Existing Site Plan and Location

Scale @ A3

As indicated

Date

29.5.2021

Drawn by

GMc

Drawing number

FLU..01

Rev

No.	Description	Date