



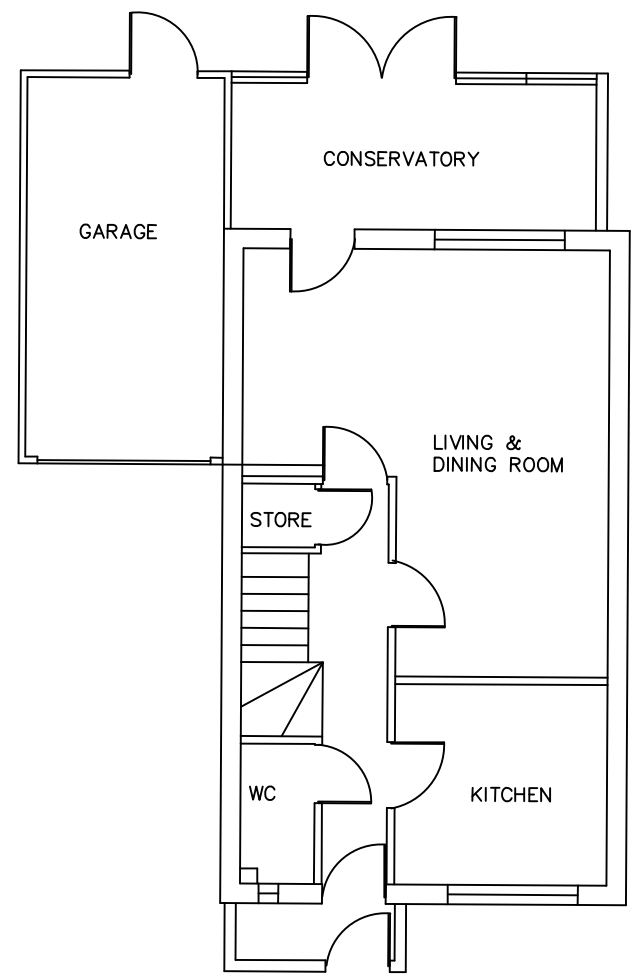

EXISTING GROUND FLOOR PLAN (Scale 1:100)

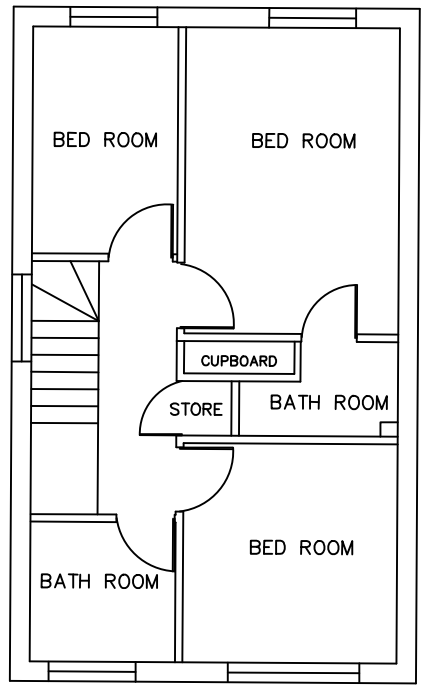


EXISTING FIRST FLOOR PLAN (Scale 1:100)




EXISTING FRONT ELEVATION (Scale 1:100)





EXISTING REAR ELEVATION (Scale 1:100)

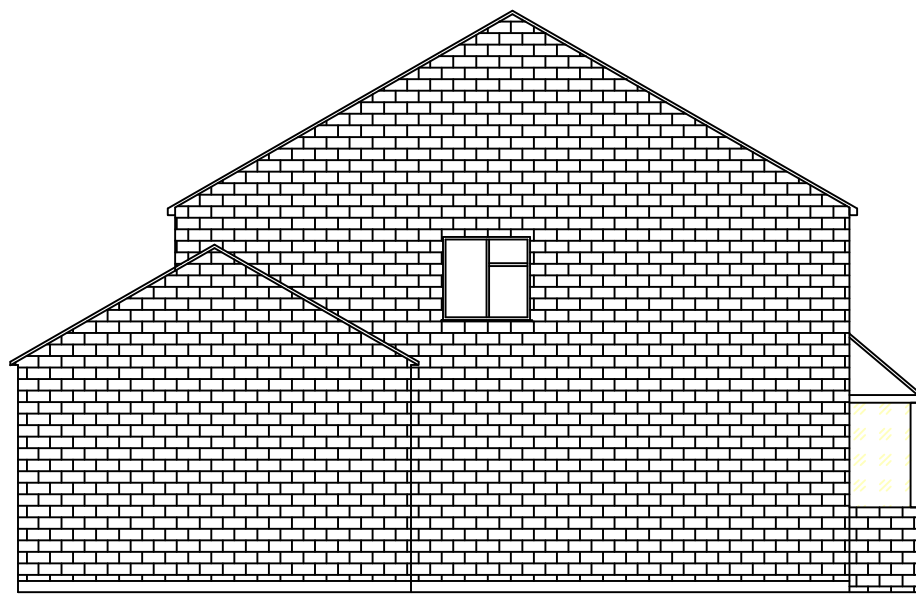

EXISTING SIDE ELEVATION - A (Scale 1:100)

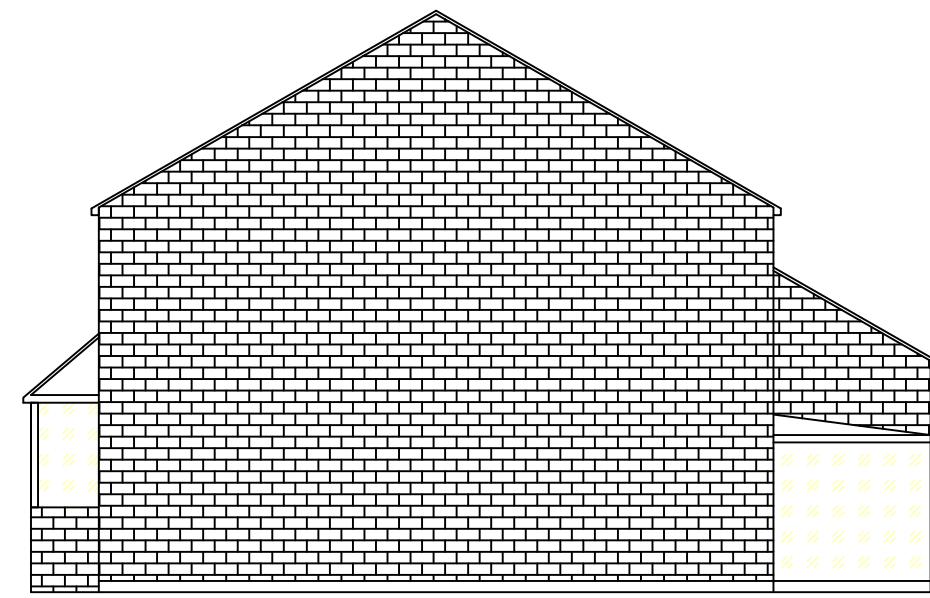

EXISTING SIDE ELEVATION - B (Scale 1:100)

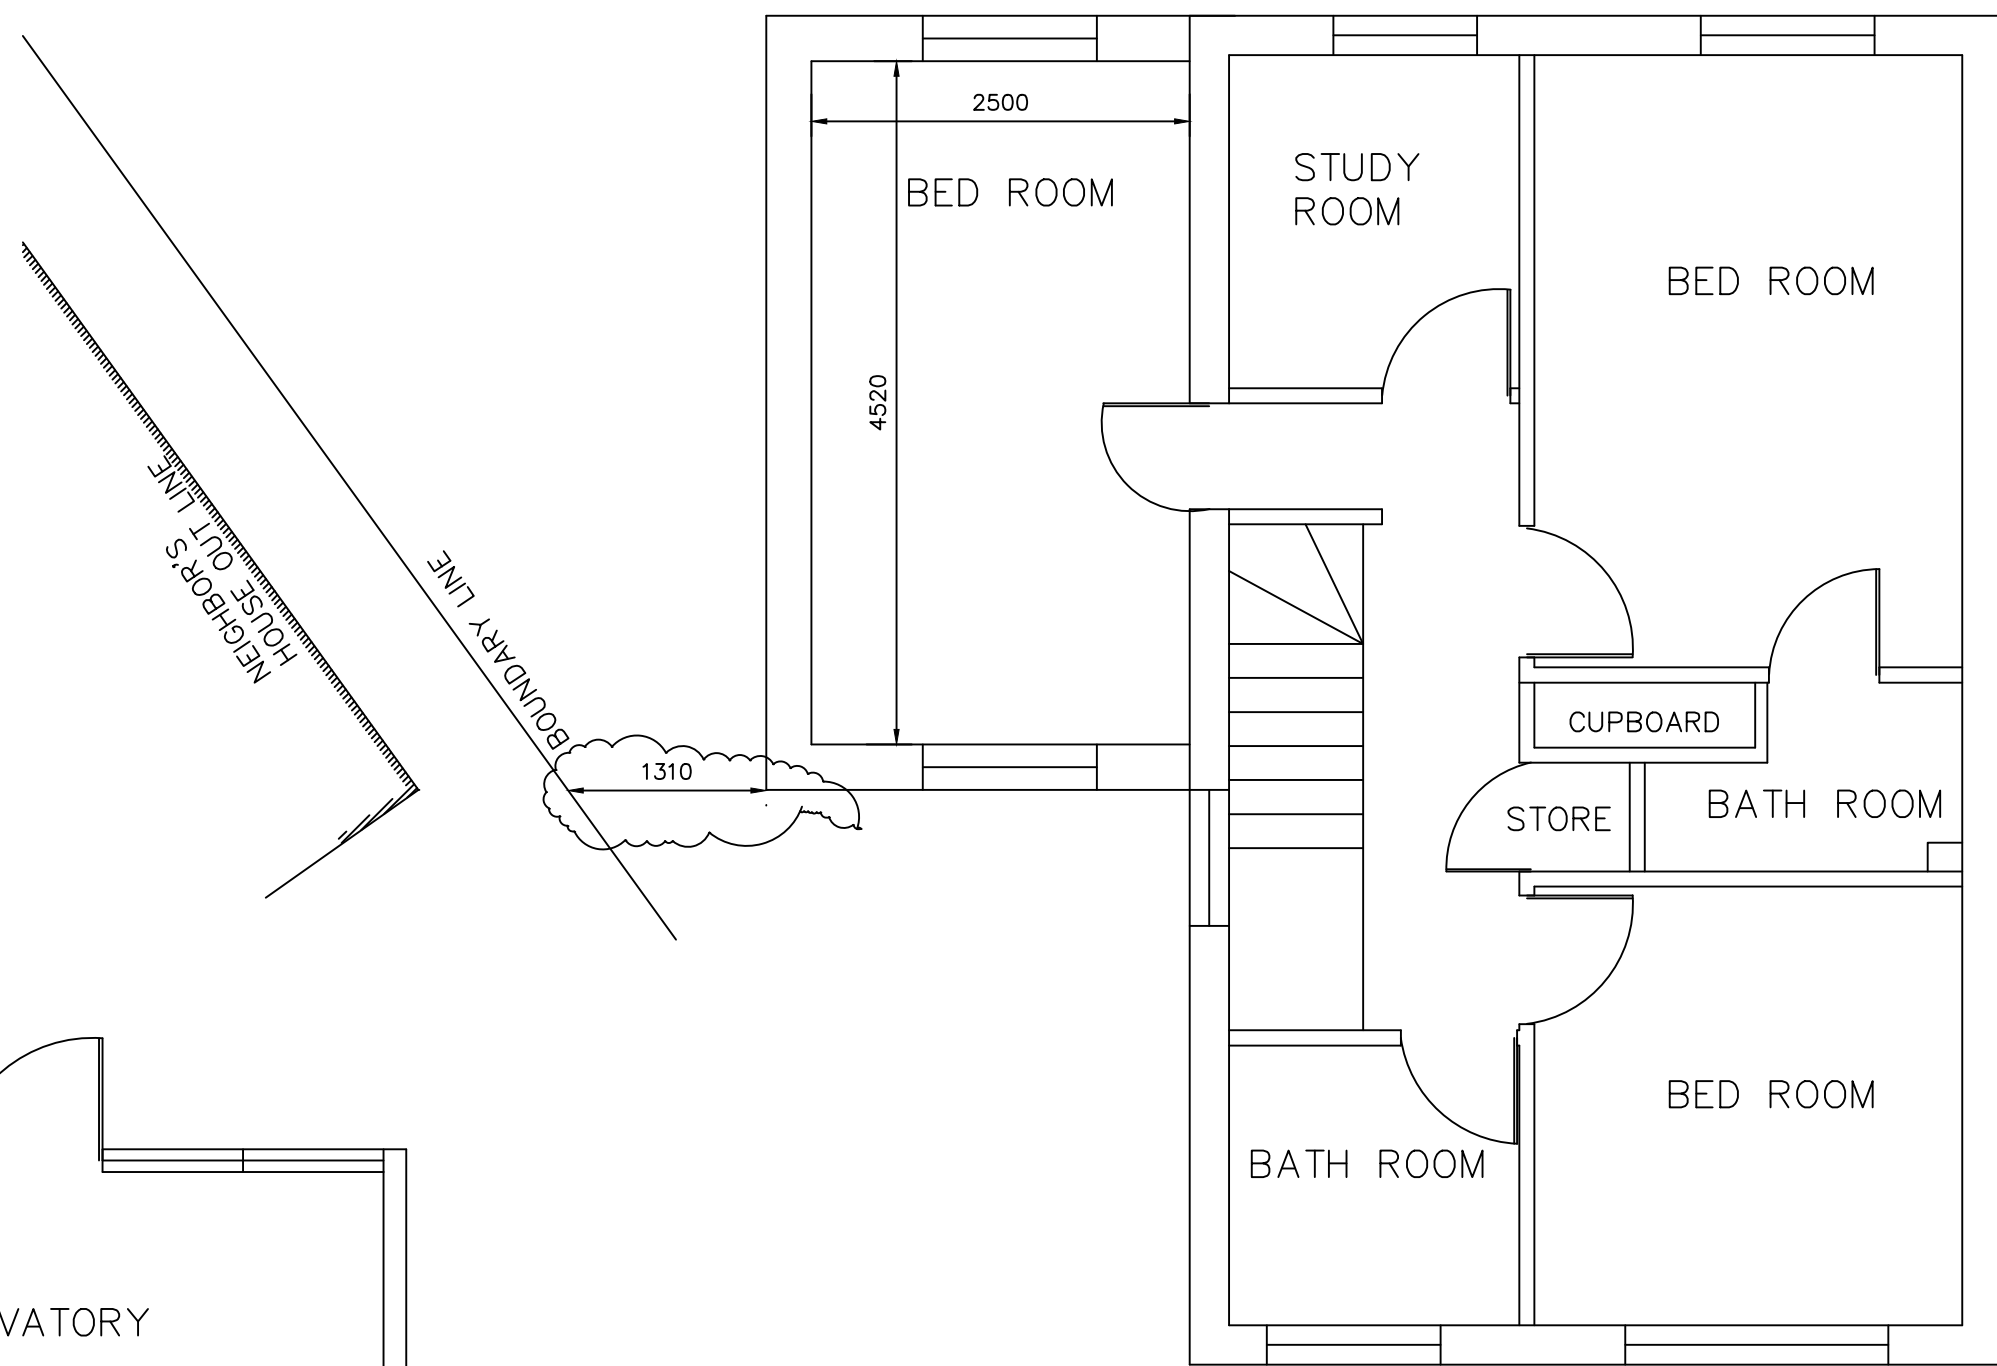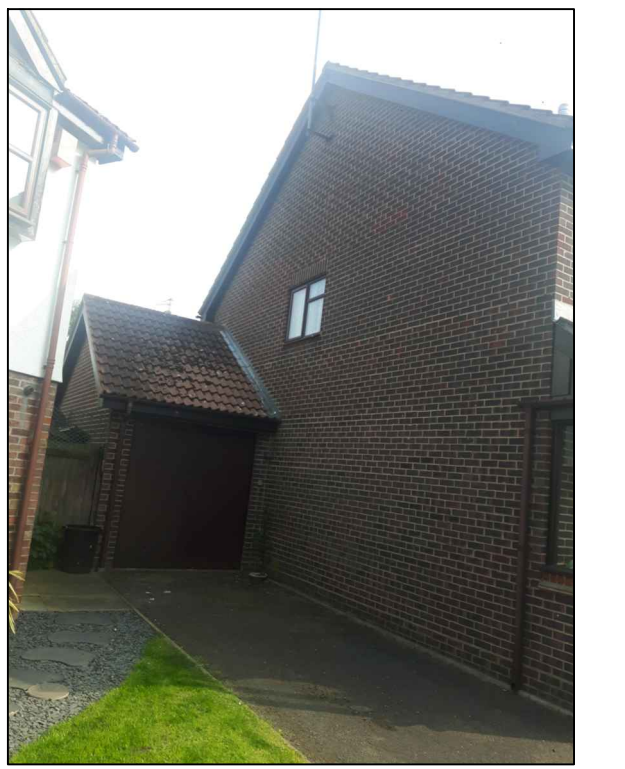


PROPOSED FIRST FLOOR PLAN (Scale 1:50)




PROPOSED FRONT ELEVATION (Scale 1:50)




PROPOSED REAR ELEVATION (Scale 1:50)

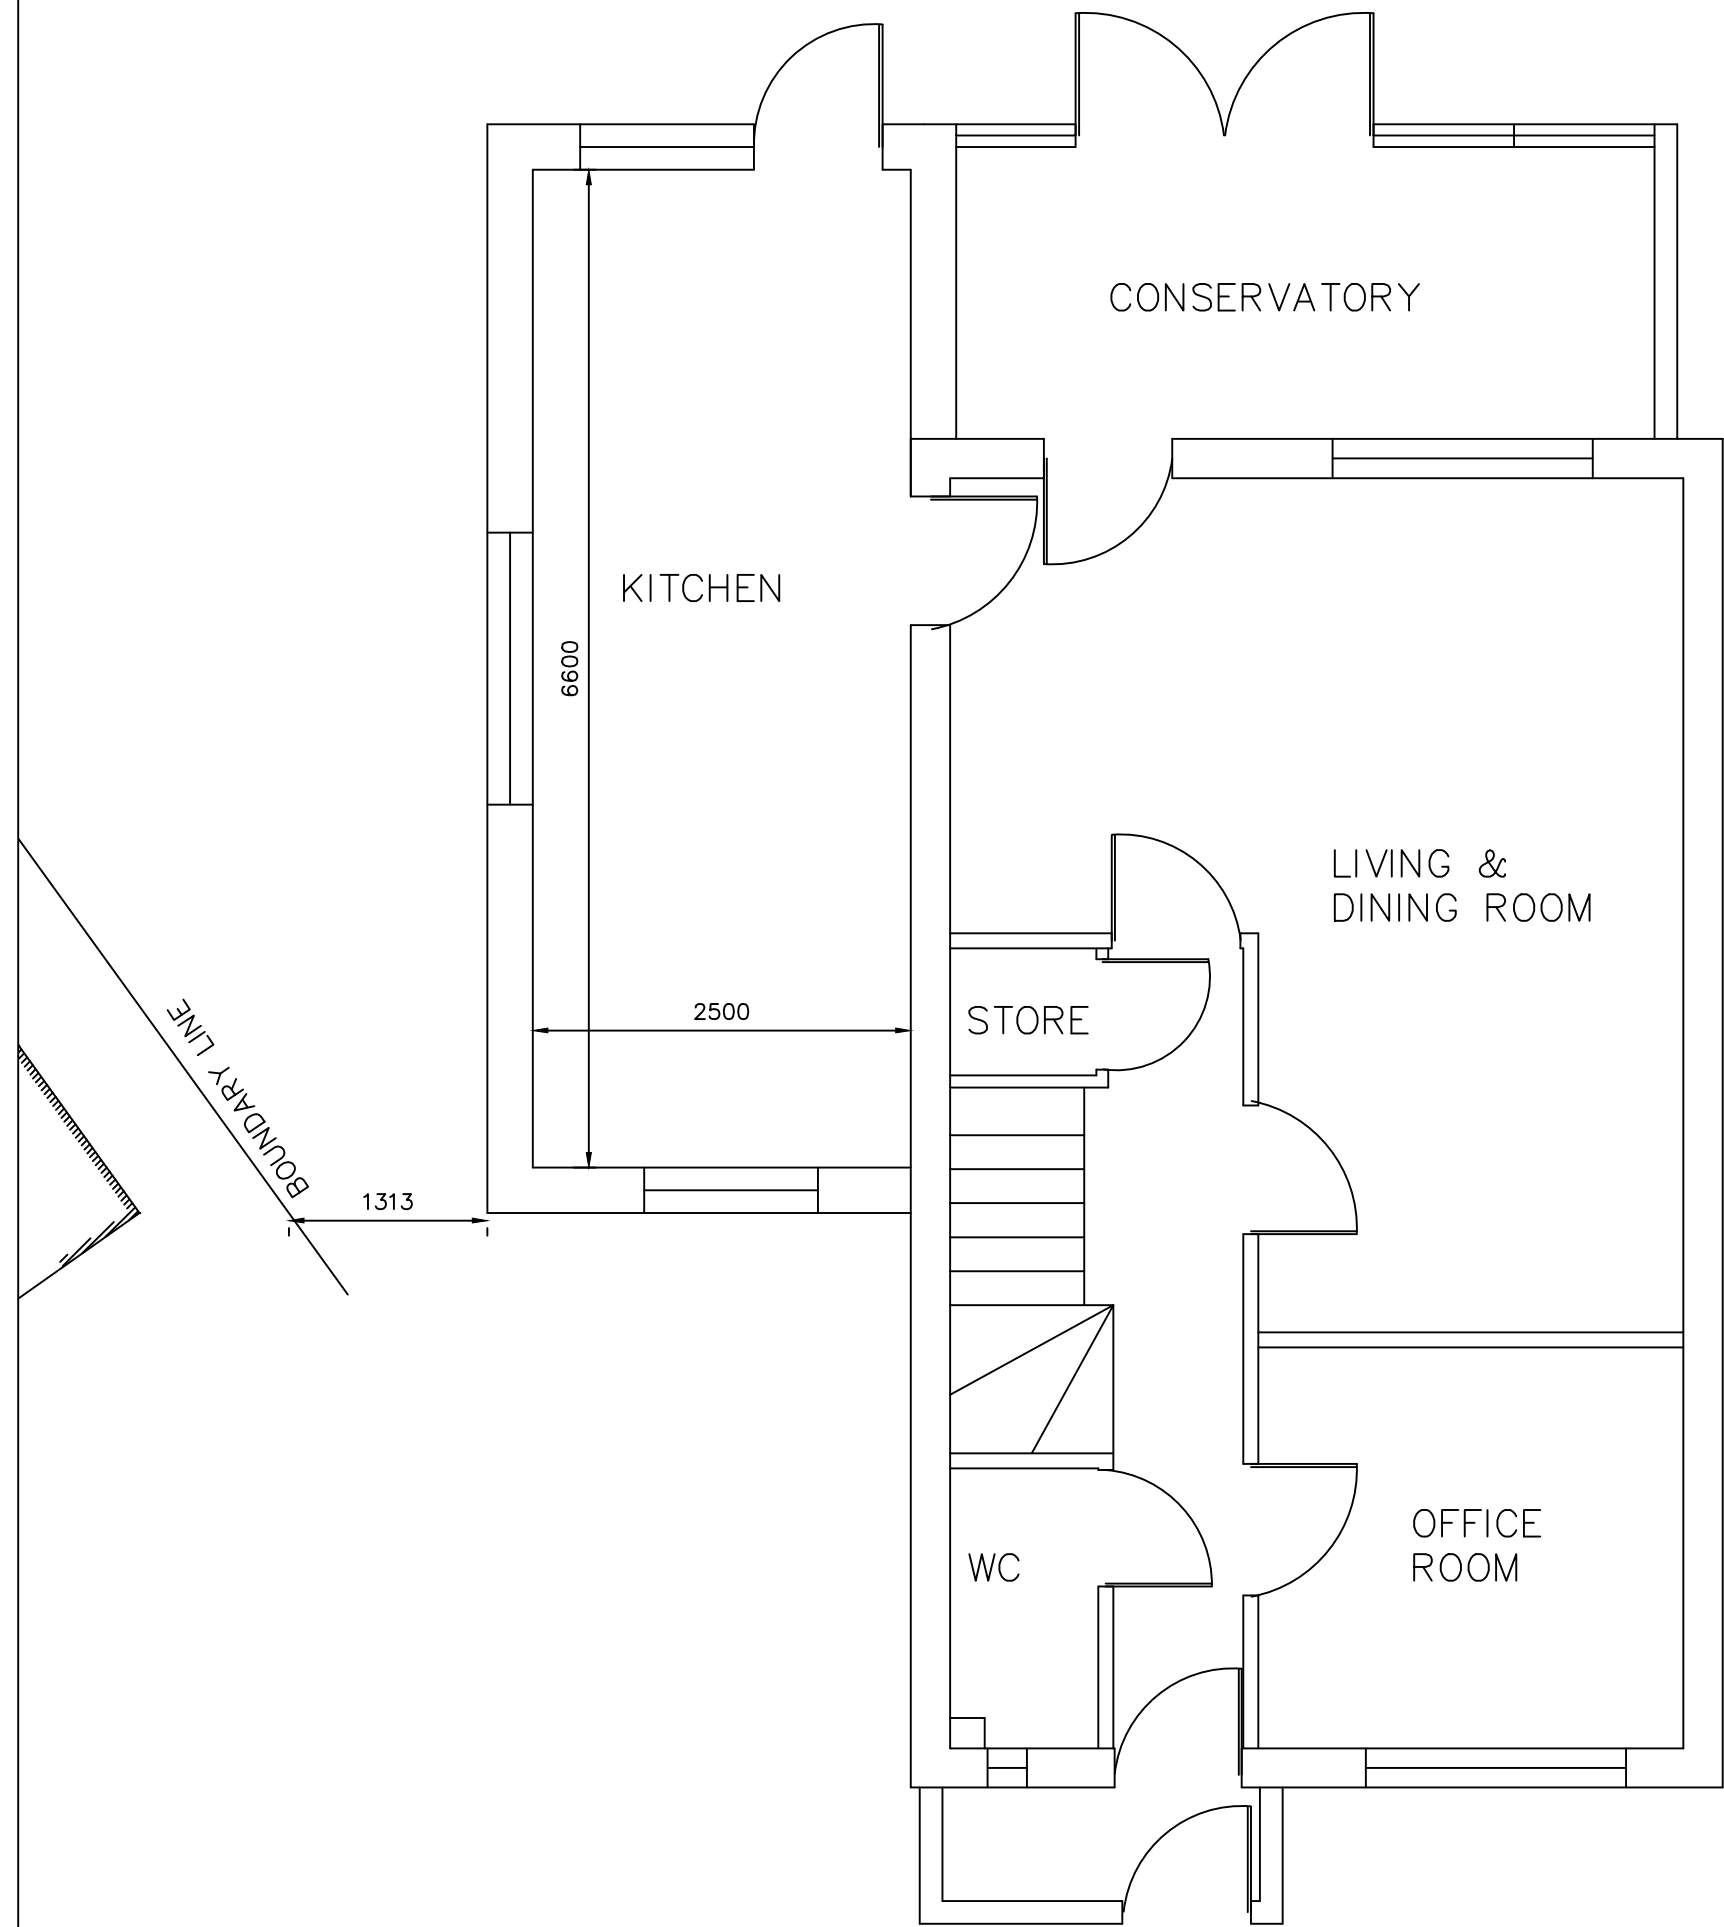

PROPOSED GROUND FLOOR PLAN (Scale 1:50)

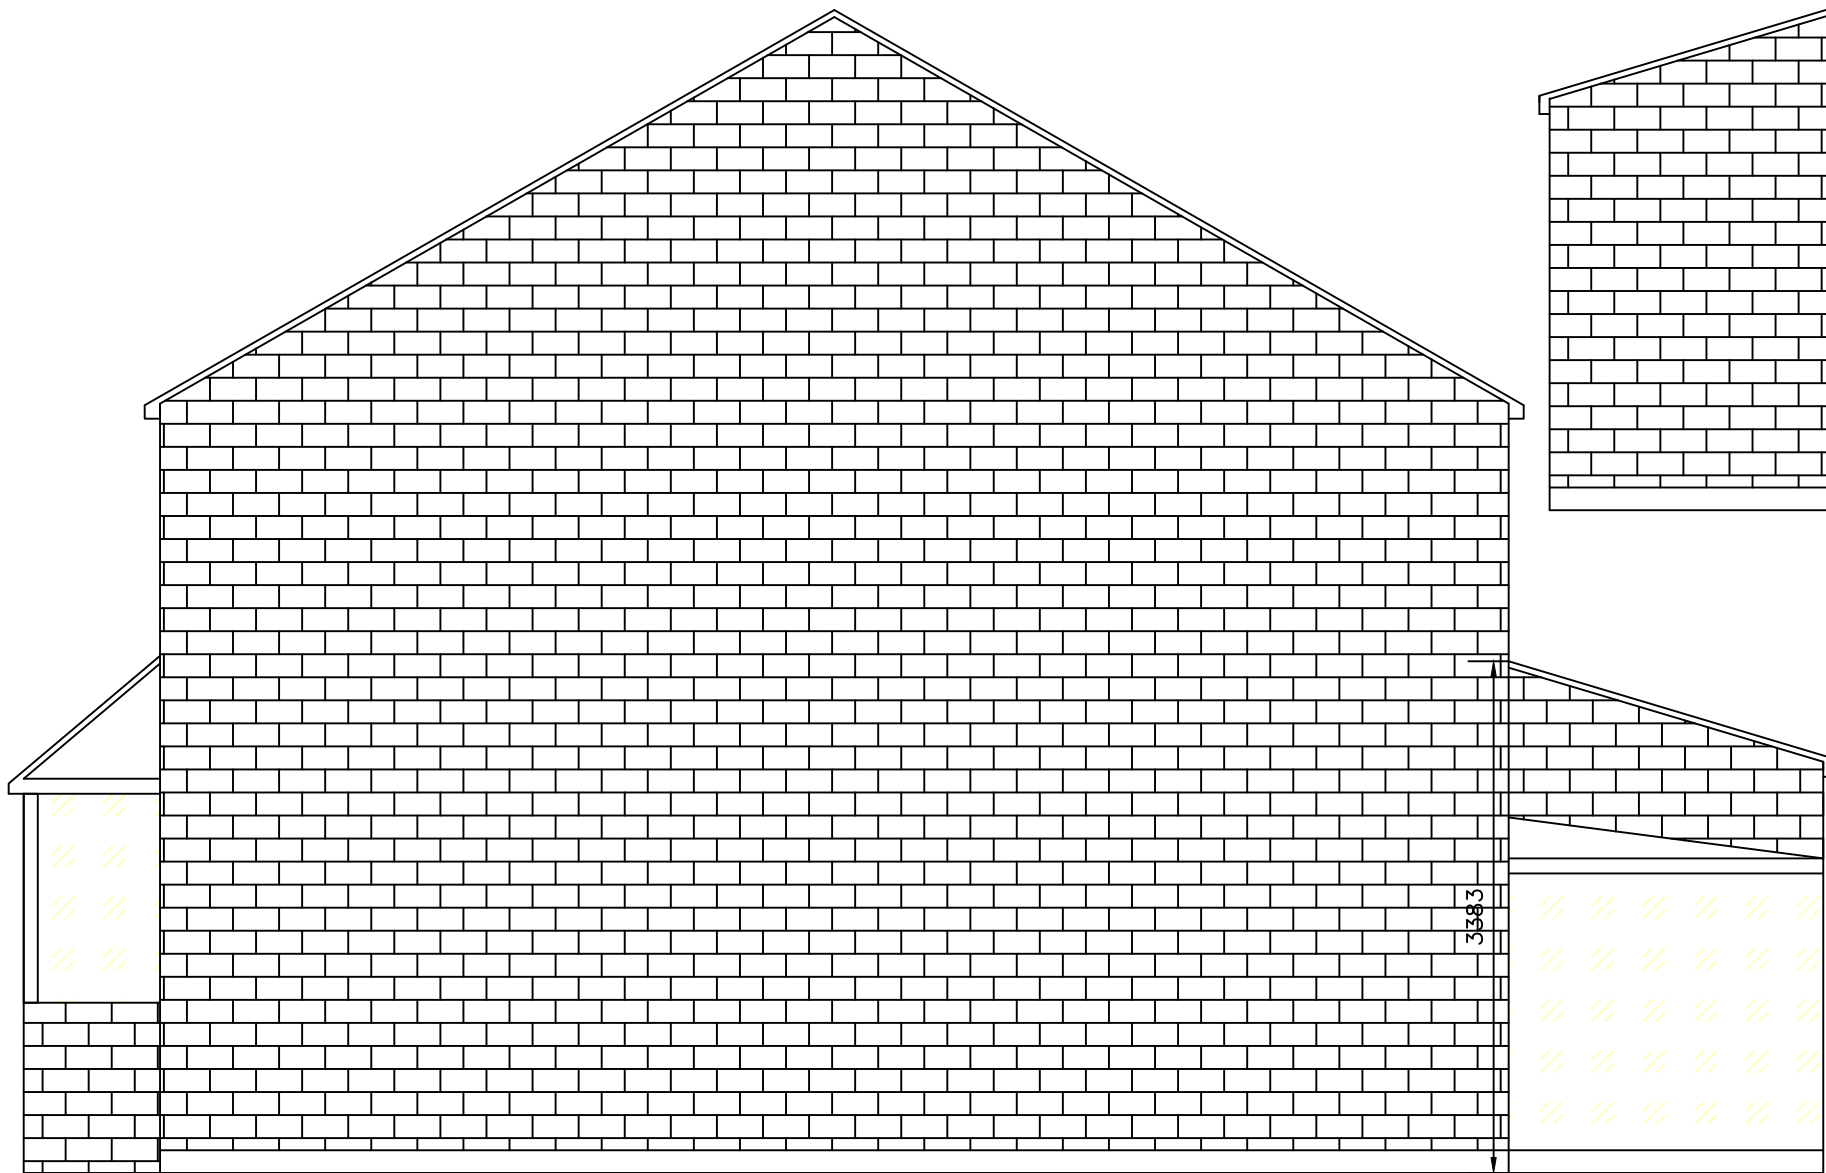

PROPOSED SIDE ELEVATION - B (Scale 1:50)

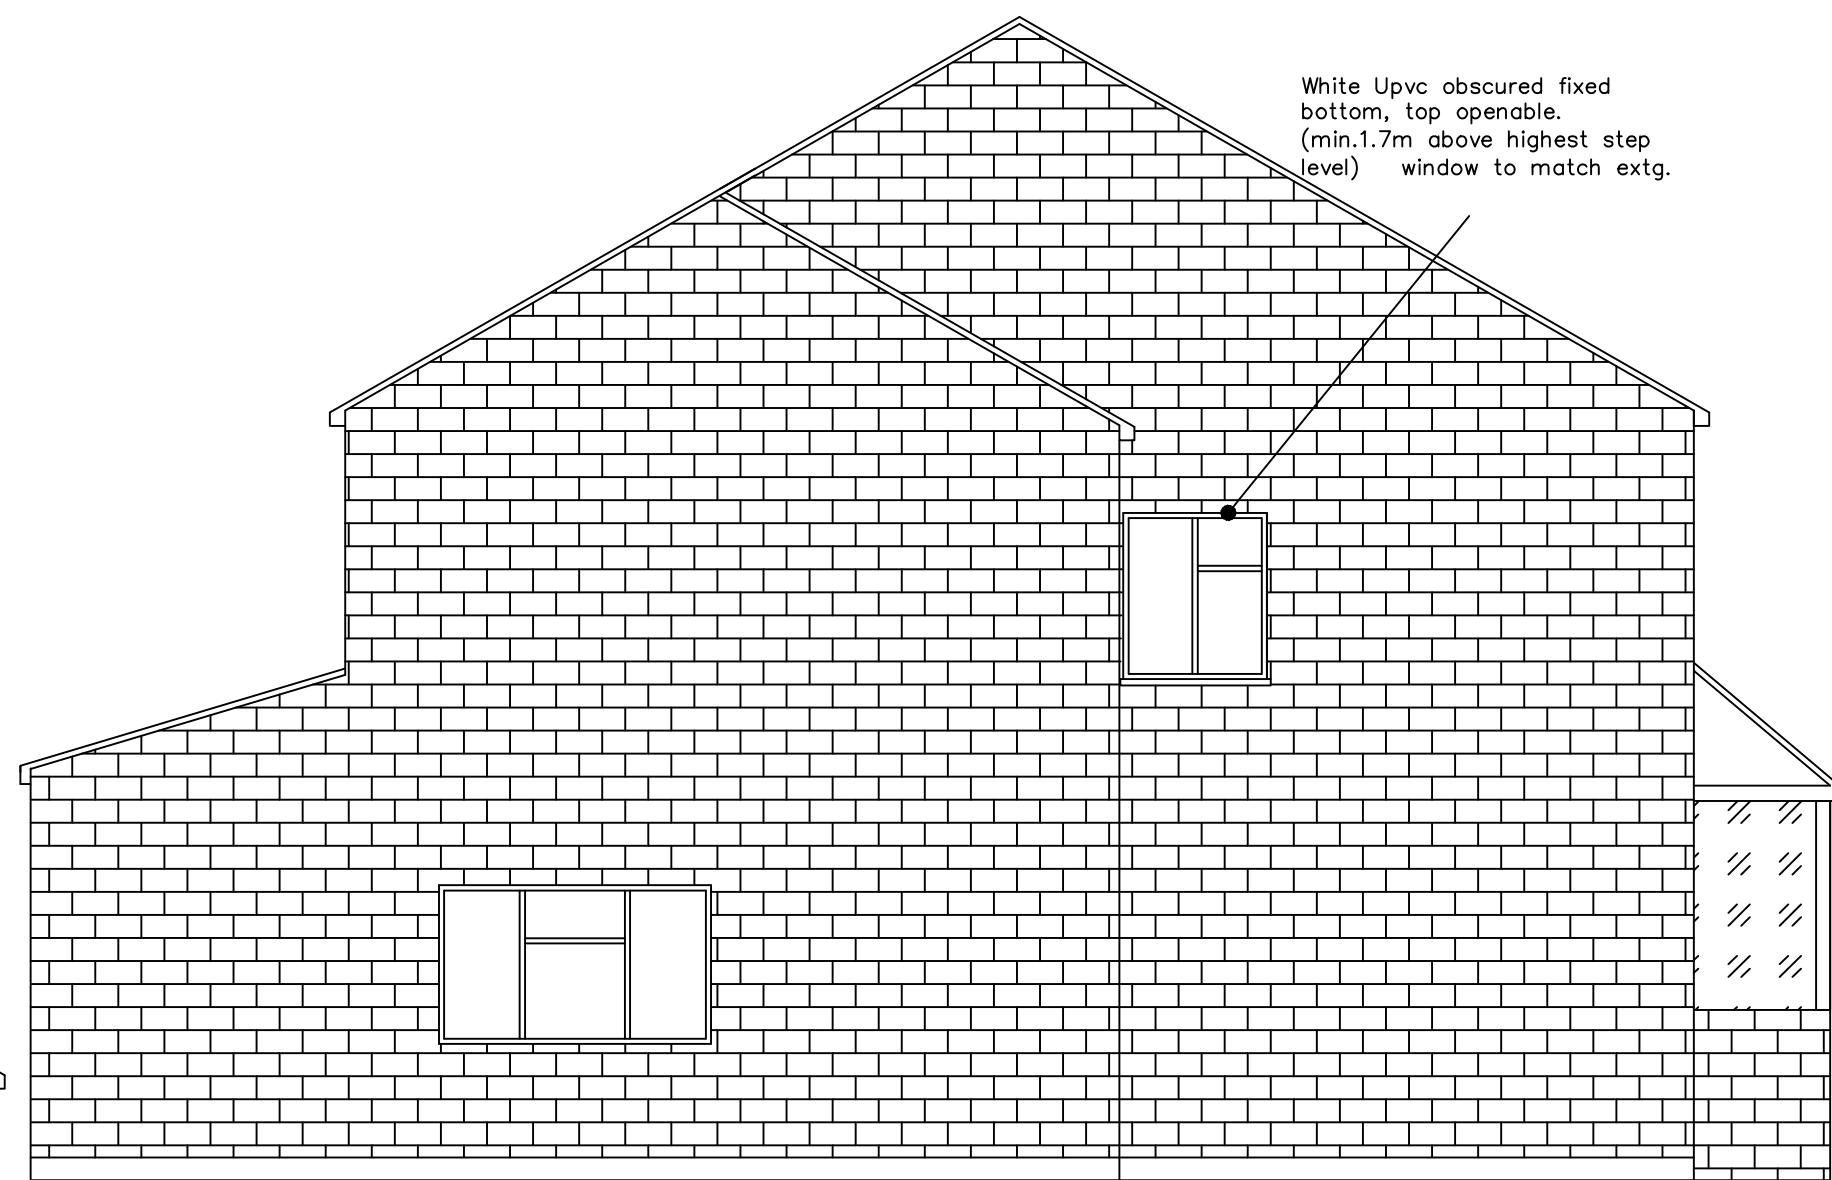

PROPOSED SIDE ELEVATION - A (Scale 1:50)

Measurements are indicating this drawing is only for planning purposes. If any construction work based on this drawing need to be report to the authorized person before start the work. Contractor's responsible to check the measurements on site before commencement of the work.

The client/contractor is required to serve written notice to the tenants and owners of the adjoining properties in accordance with the Party Wall Act 1996: (and its latest amendments) with respect to the intention to carry out work within the specified proximity or below respective properties.



This drawing is the copy right of AVIM Consultancy Ltd. and may not be amended, copied or reproduce without written permission. No liability will be accepted for amendments made by other person.

Do not scale off the drawings. Except planning purpose.

CLIENT: MR.SINNATHAMBY SURESH

JOB: 5 HARECASTLE CLOSE, UB4 9RE

AGENT: AVIM CONSULTANCY
286A, NORTHOLT ROAD, HA2 8EB
TP: 02032947259 / 07900497457
EMAIL: avimconsultancy@gmail.com

Drawn by	Drawn Paper Size	Revision	Int.	Date
PK	A1			
Checked by	Scale			
TR	1:100/50			
Dated	Drawing No			Revision
05.05.2017	FUL-01			B1